


GROUND FLOOR

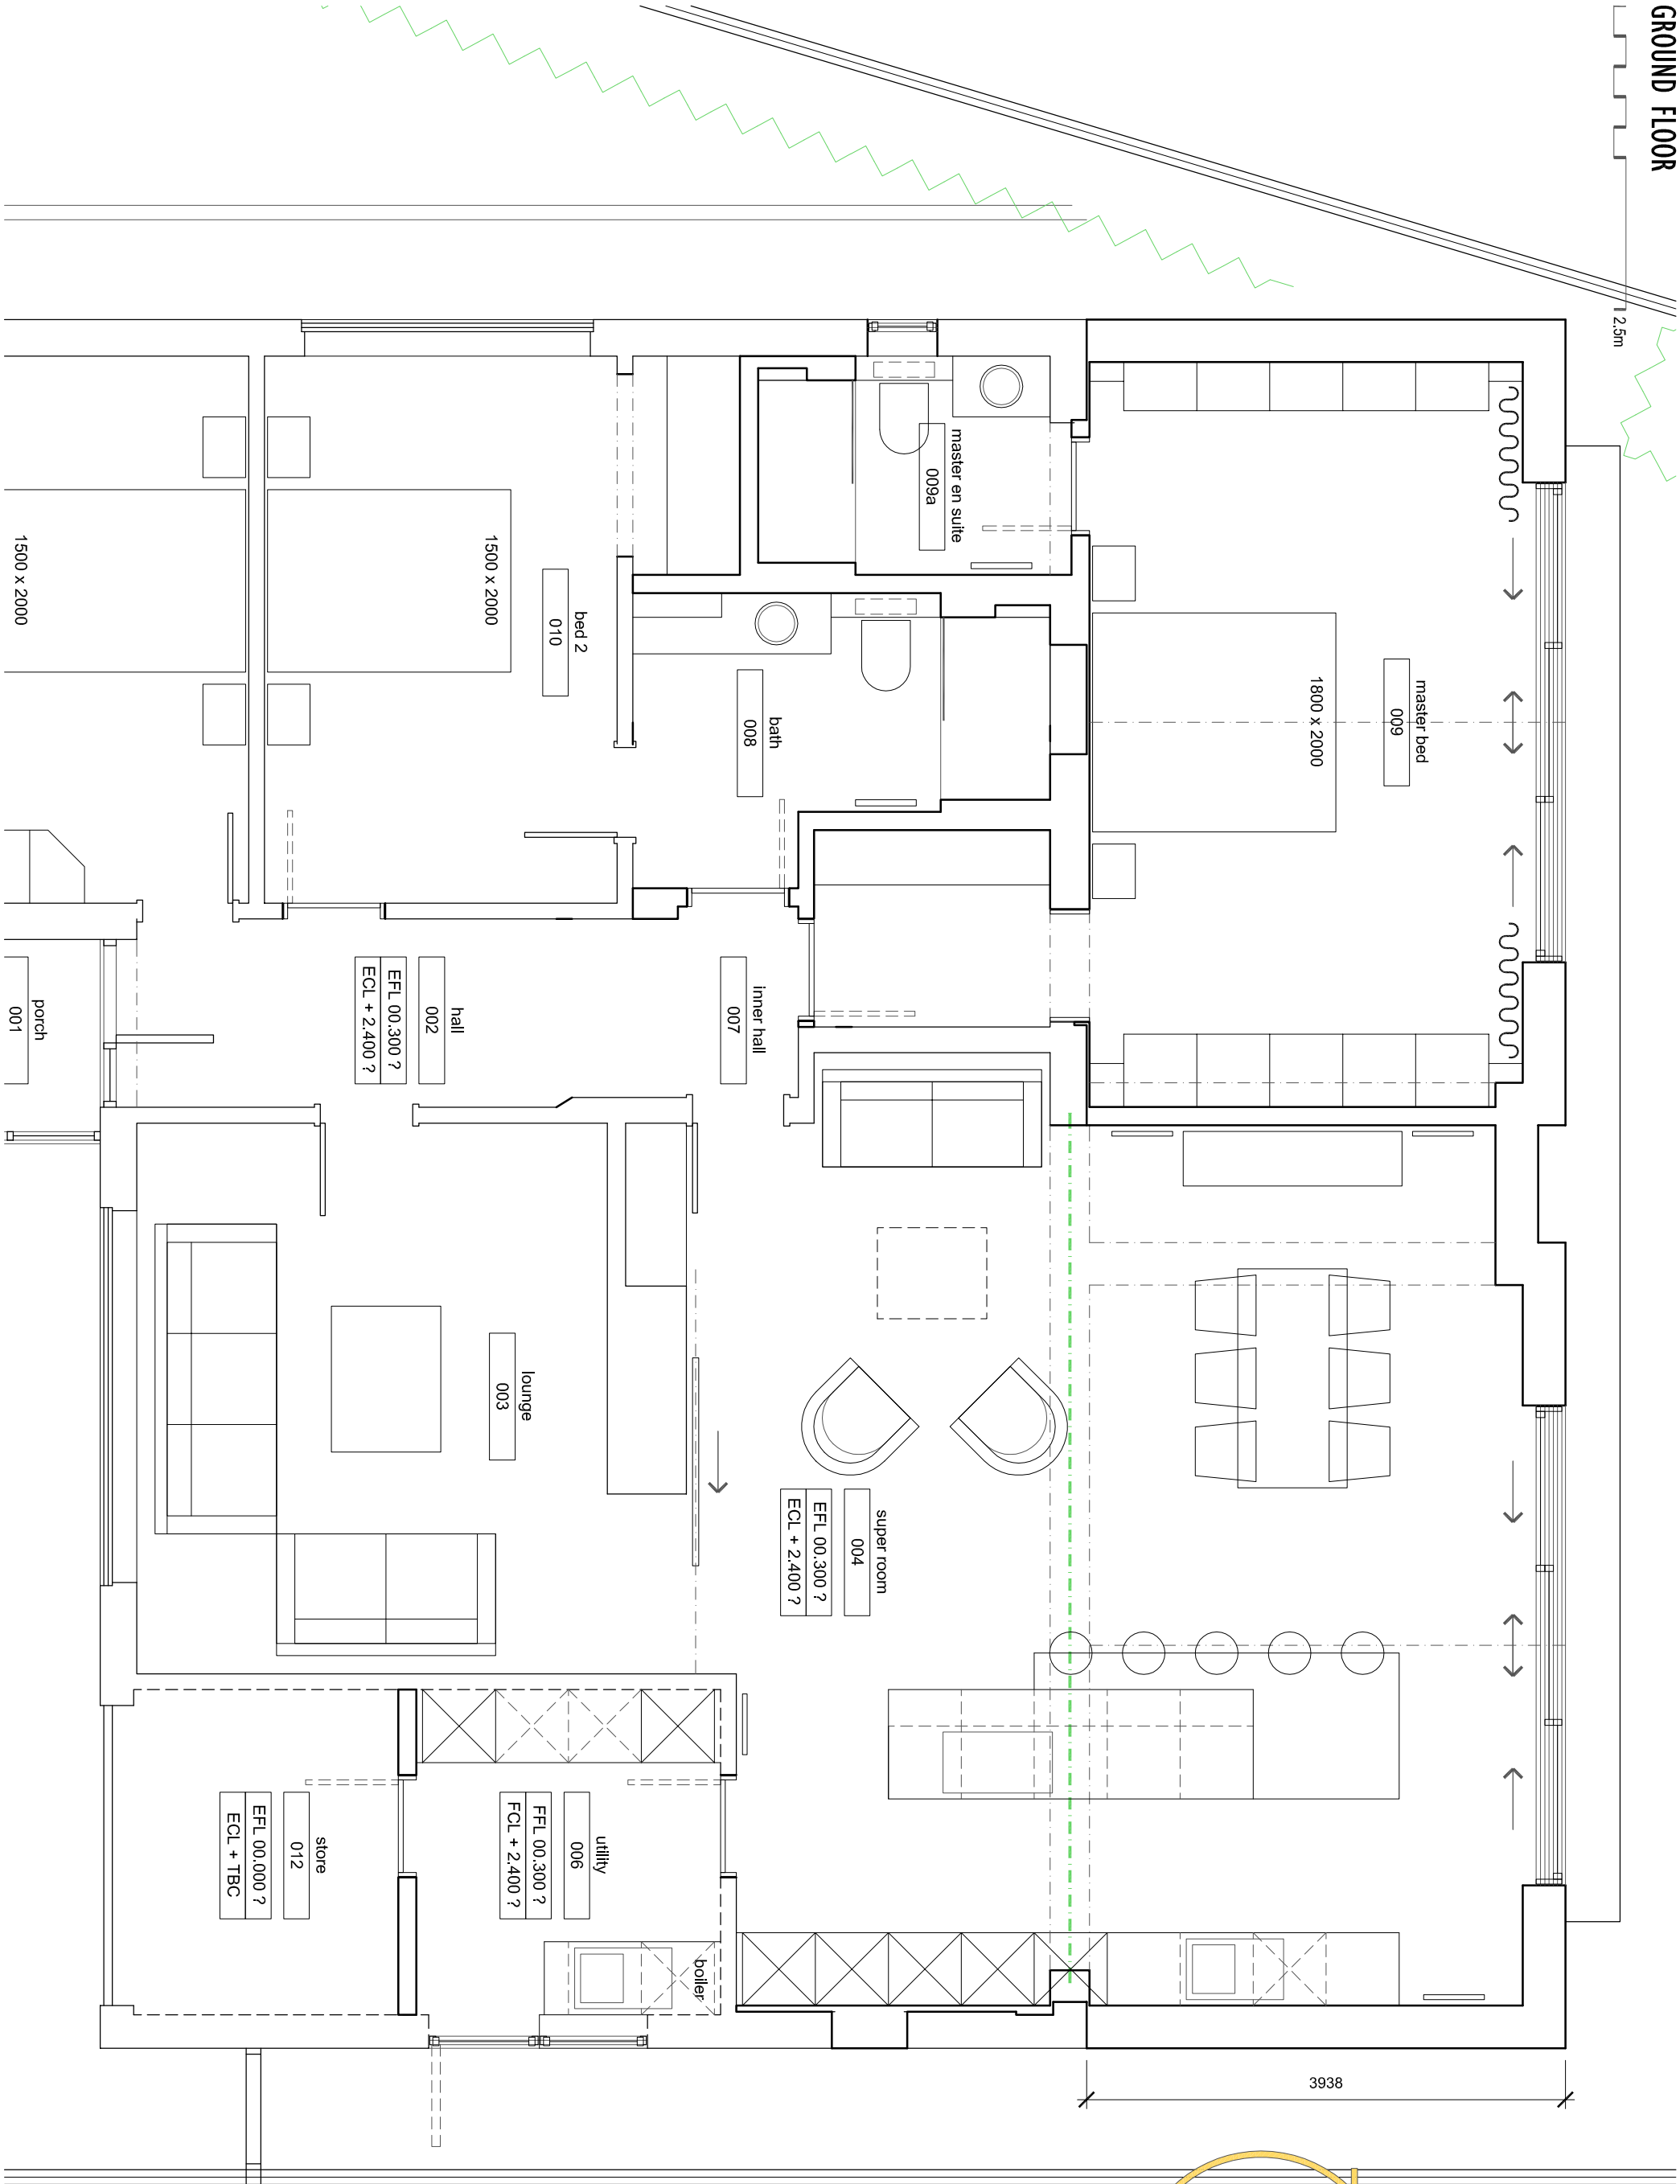

DWG	2521-P1401
SCALE	DATE
1:50 (A3)	AUG 25

7 EVESHAM RD | MIDDLETON | M24 1PS

PROPOSED GF PLAN

