

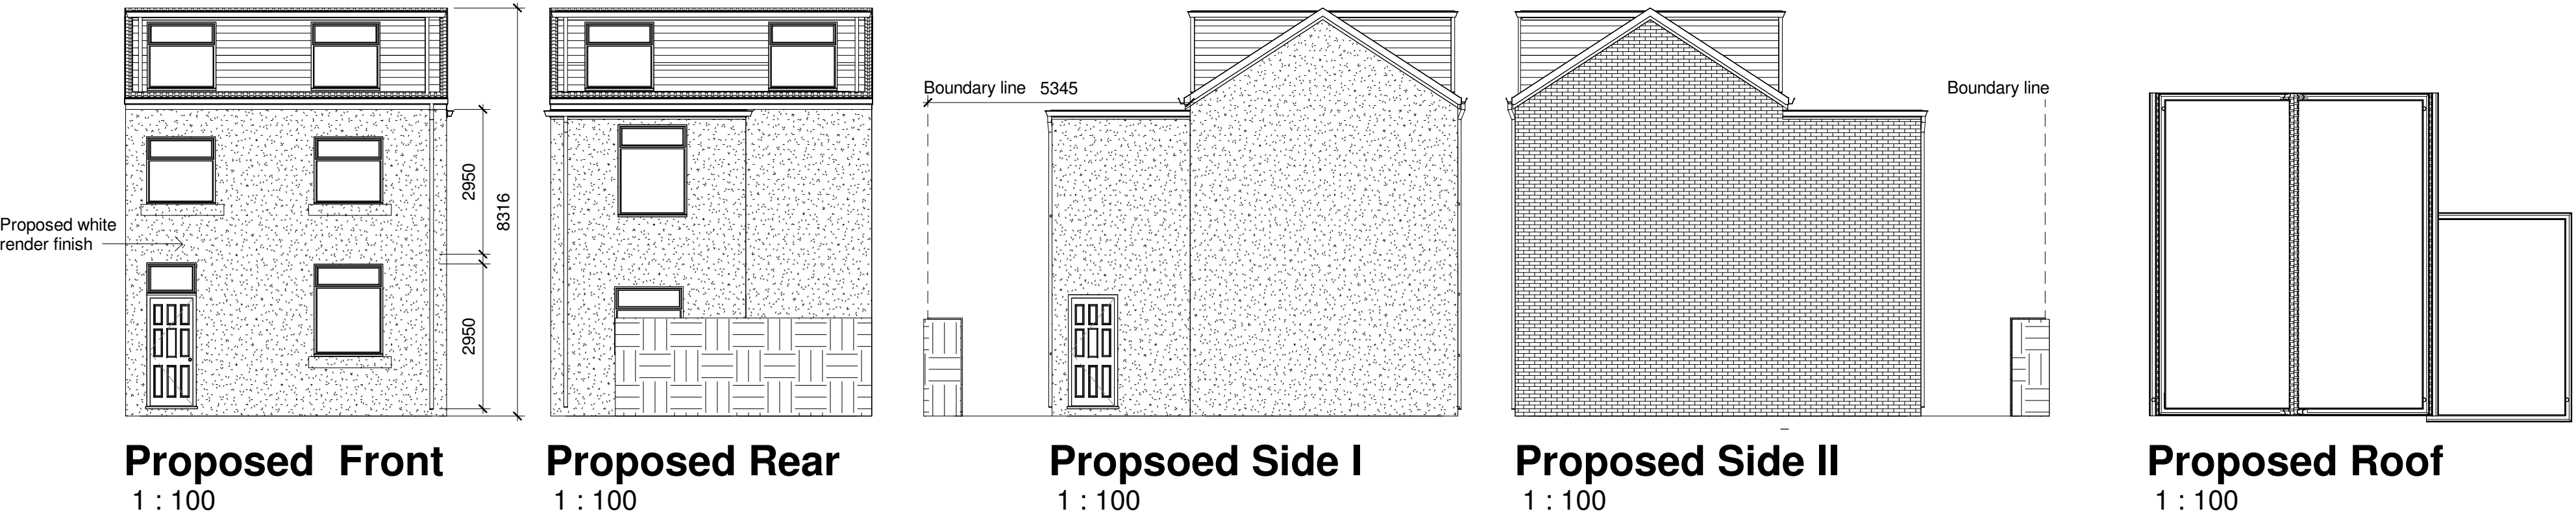
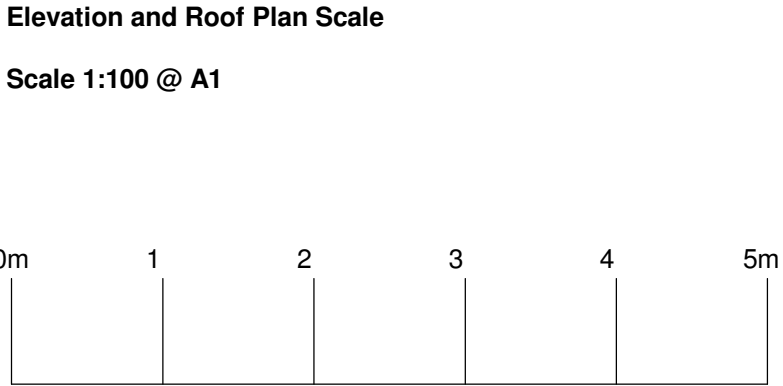
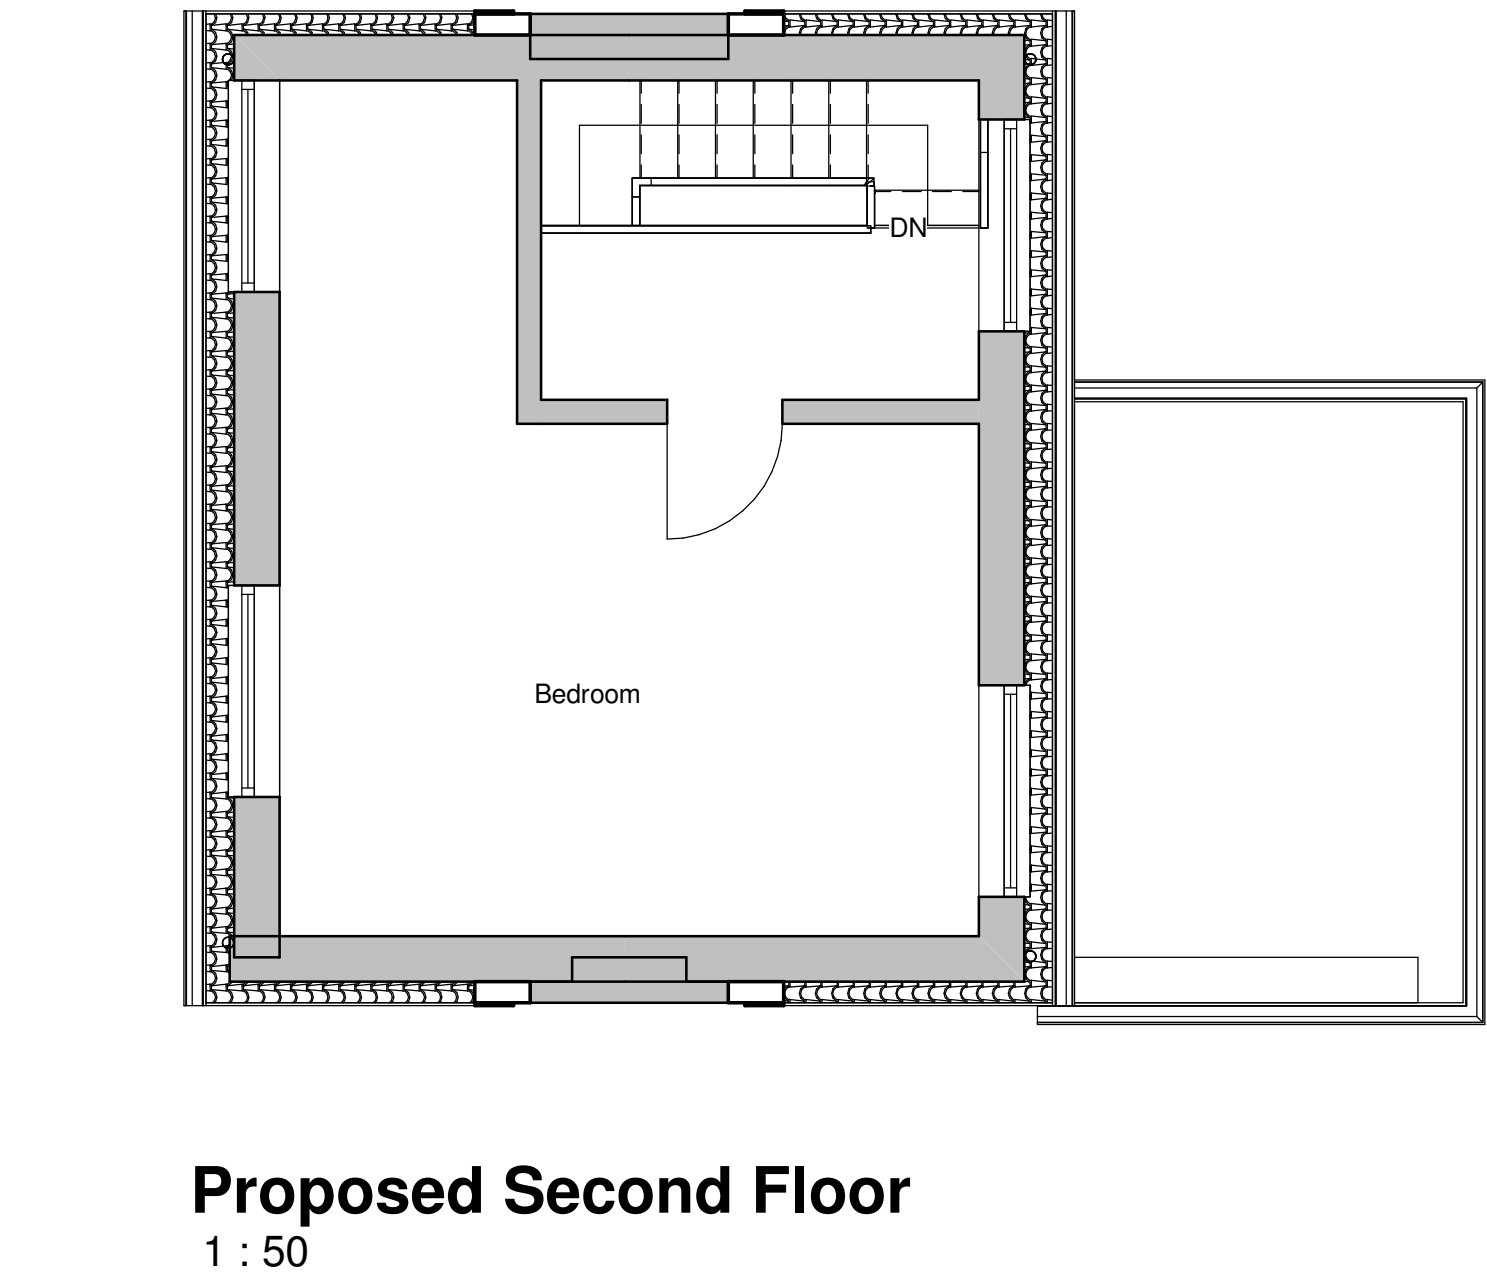


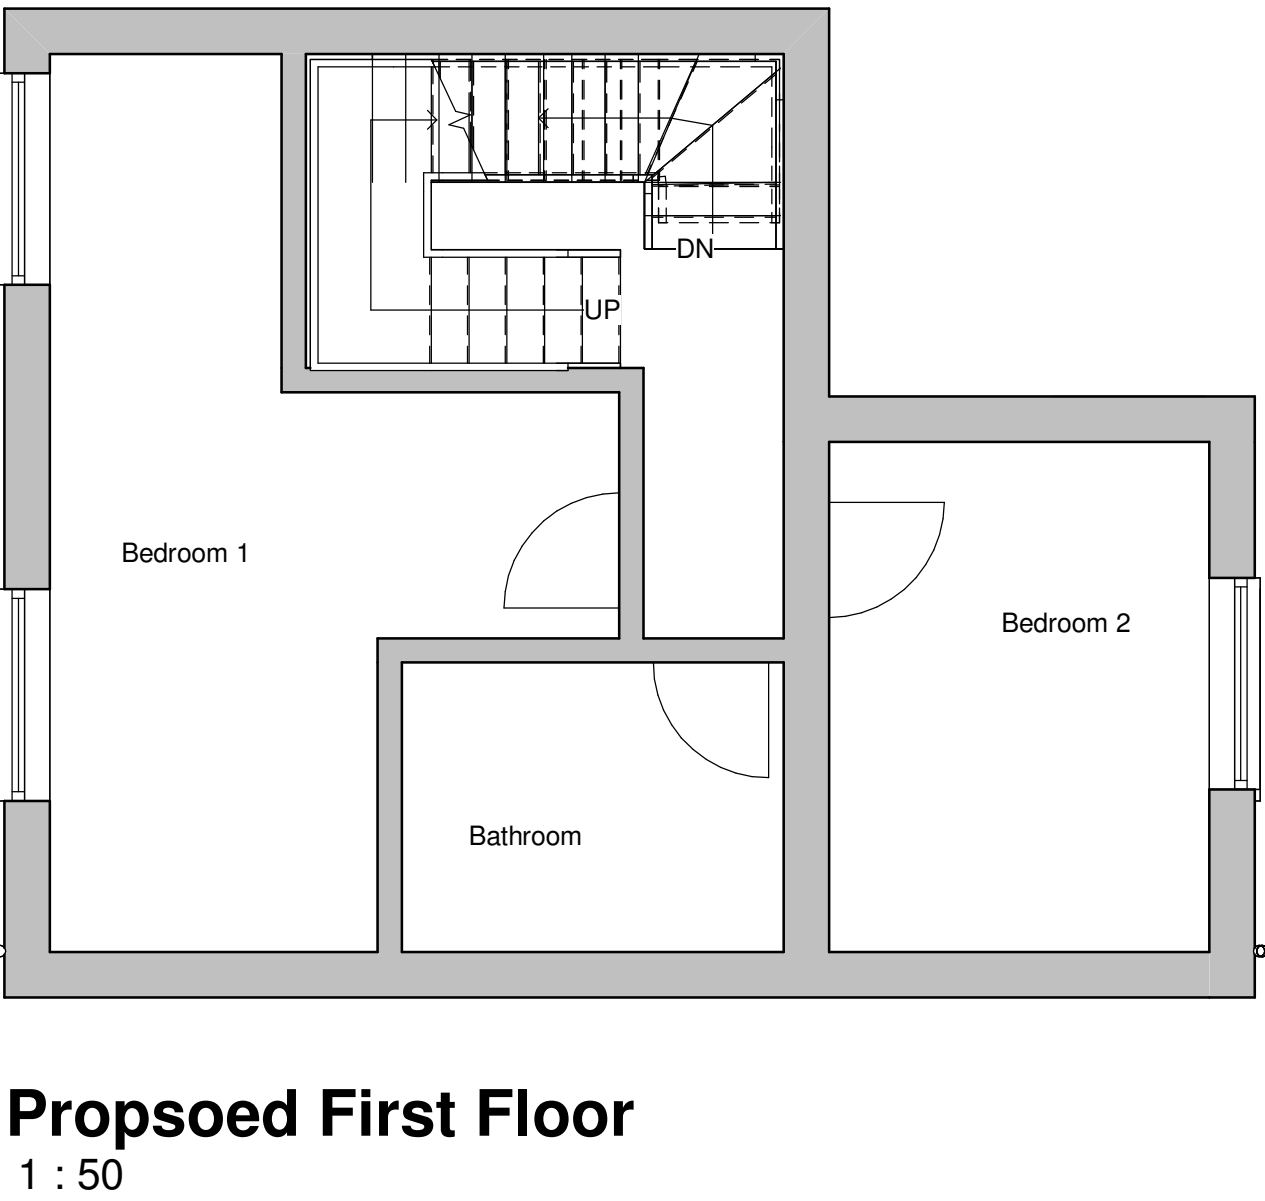

Scale: @ A1.
Dimensions must be checked by contractor before work is commenced.

This drawing remains the property of Belal Rashid Technical Architecture and should not be reproduced in full or in part without prior consent from Belal Rashid Technical Architecture.

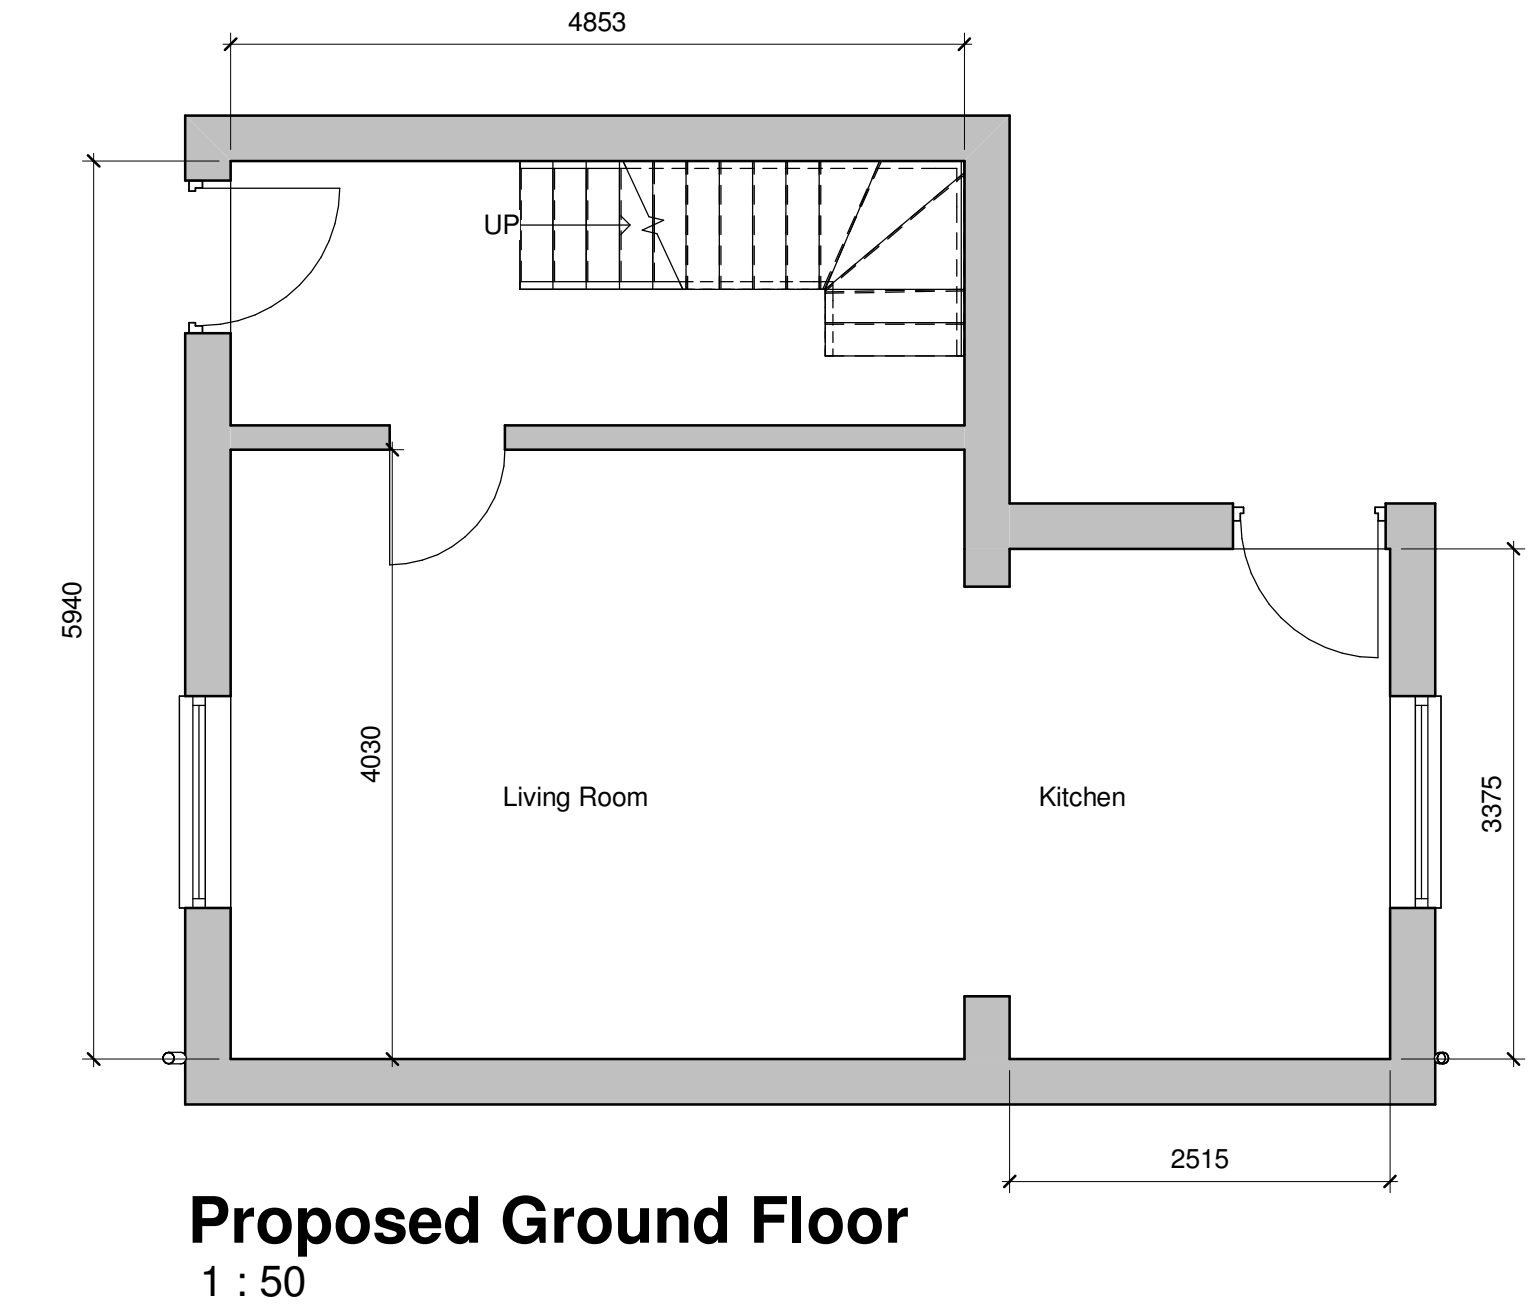

Client:
Owner

Project:
Alteration
Project Address:
36 Arthur Street
Rochdale
OL12 6SJ

Drawing Name: Proposed
Drawing Number: A102
Drawing Date: 06/11/24
Author: B.Rashid, M.Tamzid

Belal Rashid Technical Architecture
11 Queen Street
Oldham
Greater Manchester
OL1 1RD

Email: belal.rashid@brta.co.uk
Tel: 0161 241 9650

