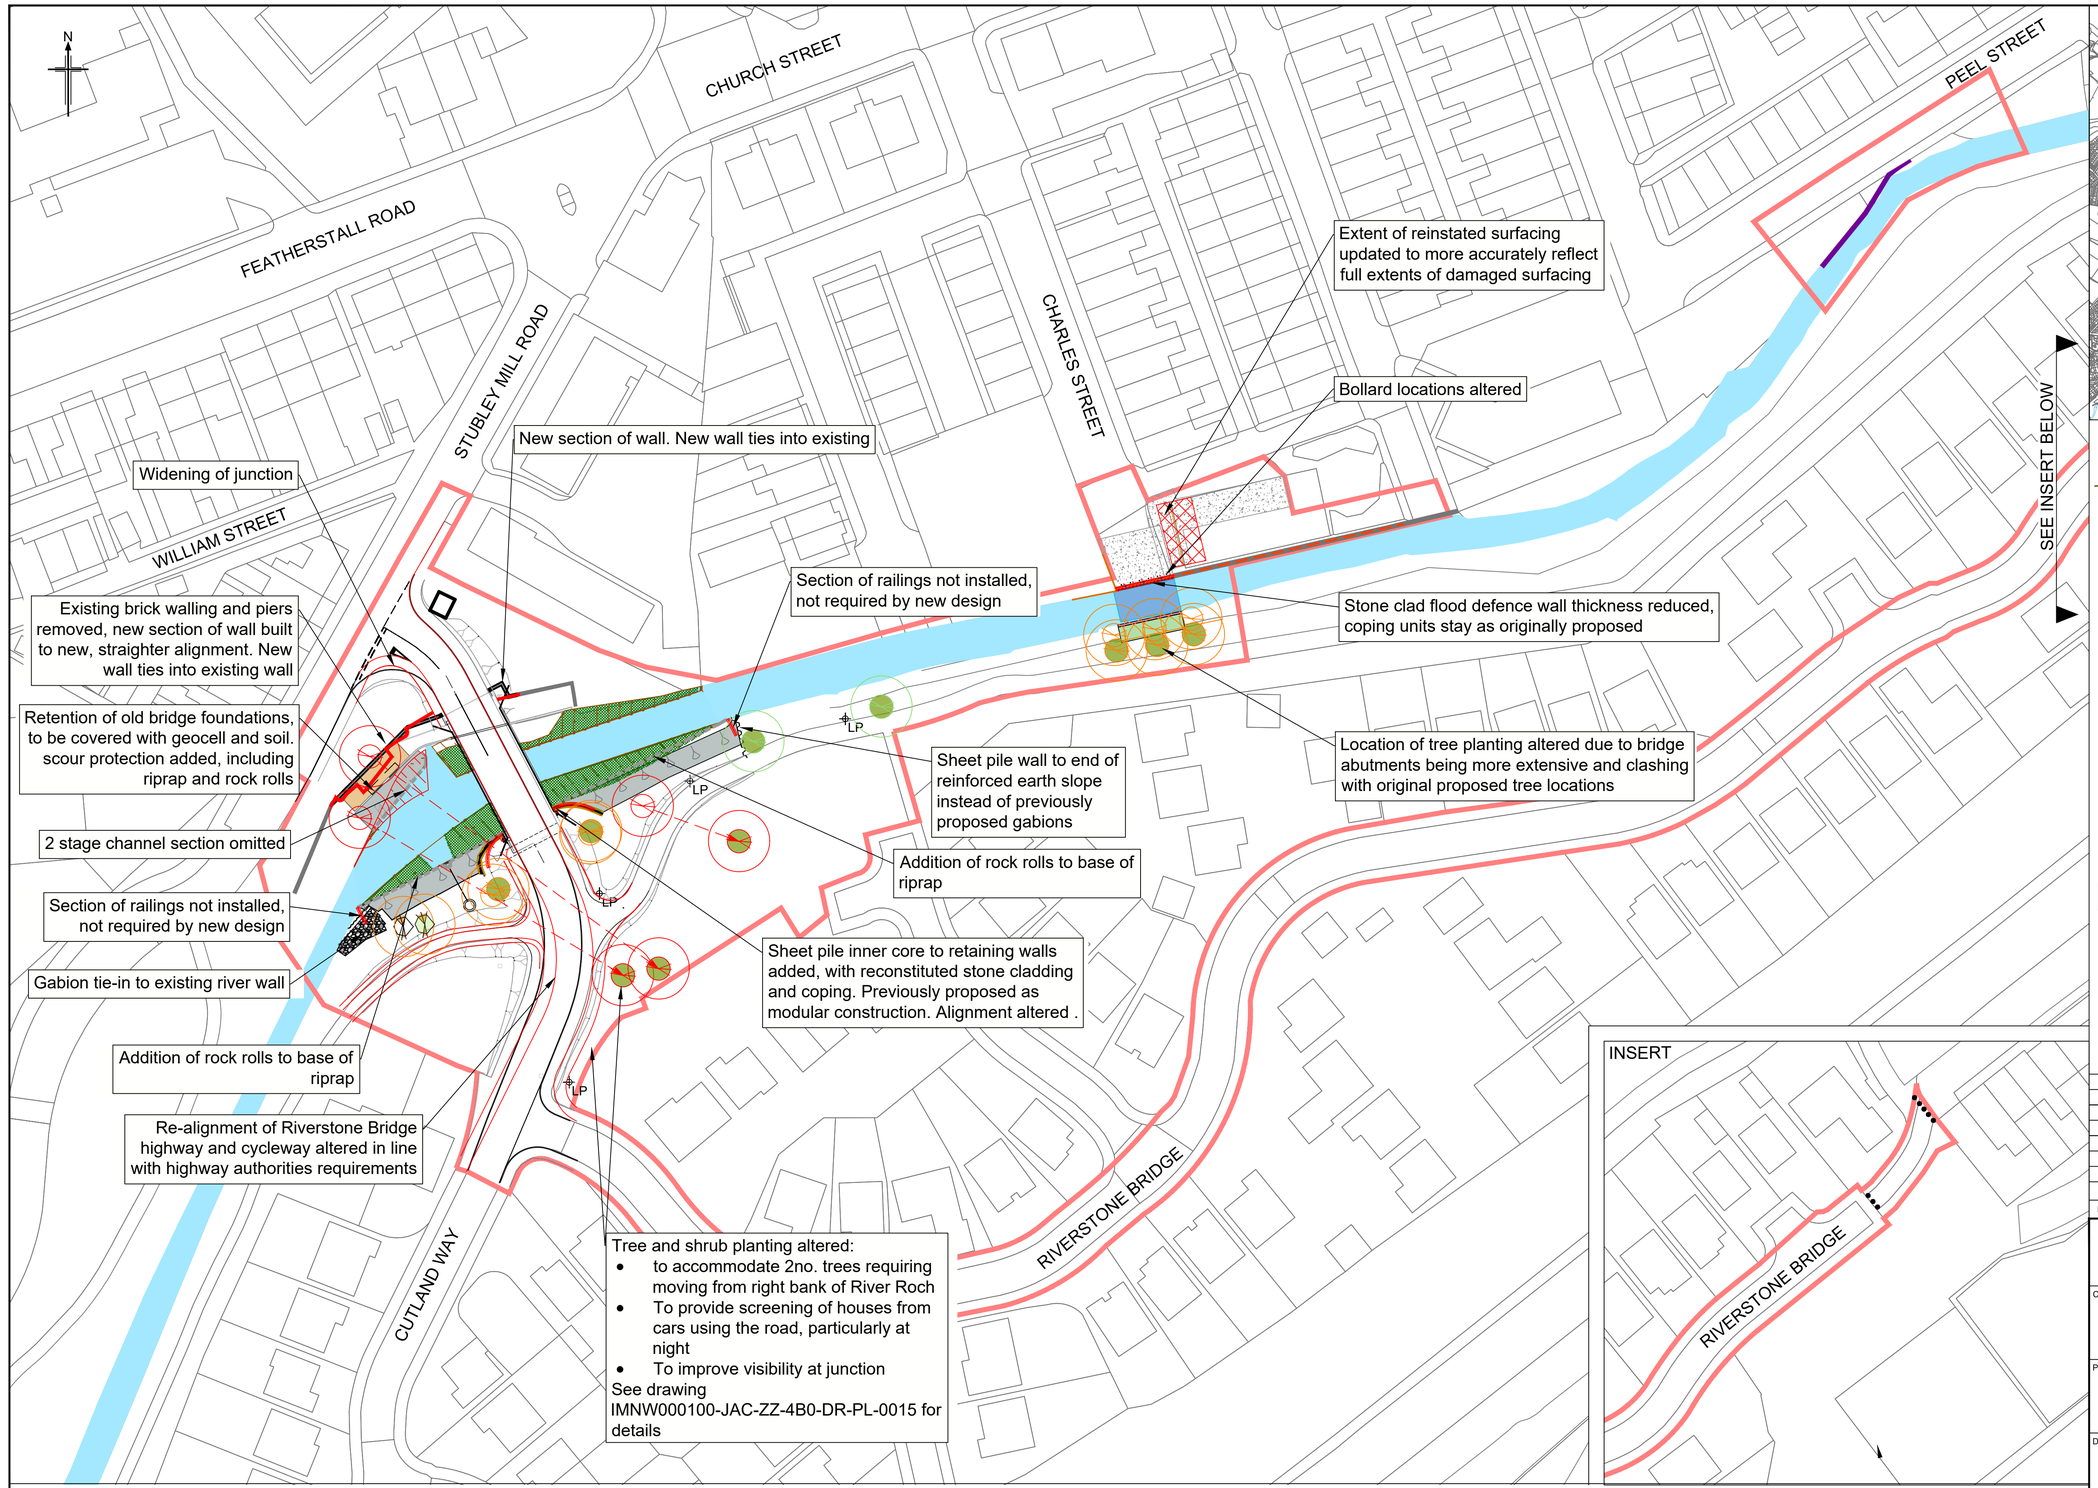


Reproduction from the Ordnance Survey Map with the permission of the controller of His Majesty's stationery office Crown copyright reserved Licence No. 0100024198 (2024)

Rev	Rev. Date	Purpose of revision	Drawn	Checkd	Rev'd	Apprv'd
P01	27/11/24	Section 73 Application Submission	NG	LM	SE	PT

JACOBS
5 First Street, Manchester M15 4GU
Tel +44 (0)161 235 6000 Fax +44(0)161 235 6001
www.Jacobs.com

Client: Environment Agency

Project: ROCHDALE & LITTLEBOROUGH FRMS
PHASE 1A - LITTLEBOROUGH

Drawing title: Phase 1a Section 73a
Planning Supporting Statement
Figure 3: Changes to Riverstone Bridge, Charles Street and Peel Street

Drawing status: S3

Scale	1:500@A1, 1:1000@A3	DO NOT SCALE
Jacobs No.	B228P008	Rev P01
Client no.	IMNW000100	

Drawing number: IMNW000100-JAC-ZZ-4B0-DR-PL-7310

© Copyright 2018 Jacobs U.K. Limited. The concepts and information contained in this document are the property of Jacobs. Use or copying of this document in whole or in part without the written permission of Jacobs constitutes an infringement of copyright. Limitation: This drawing has been prepared on behalf of, and for the exclusive use of Jacobs' Client, and is subject to, and issued in accordance with, the provisions of the contract between Jacobs and the Client. Jacobs accepts no liability or responsibility whatsoever for, or in respect of, any use of, or reliance upon, this drawing by any third party.

C:\pw_workdir\lon002ext_ng079253d0113679\IMNW000100-JAC-ZZ-4B0-DR-PL-7310.dwg - 27/11/2024 15:14:39 - Riverstone Bridge - NicolaGreenwood