



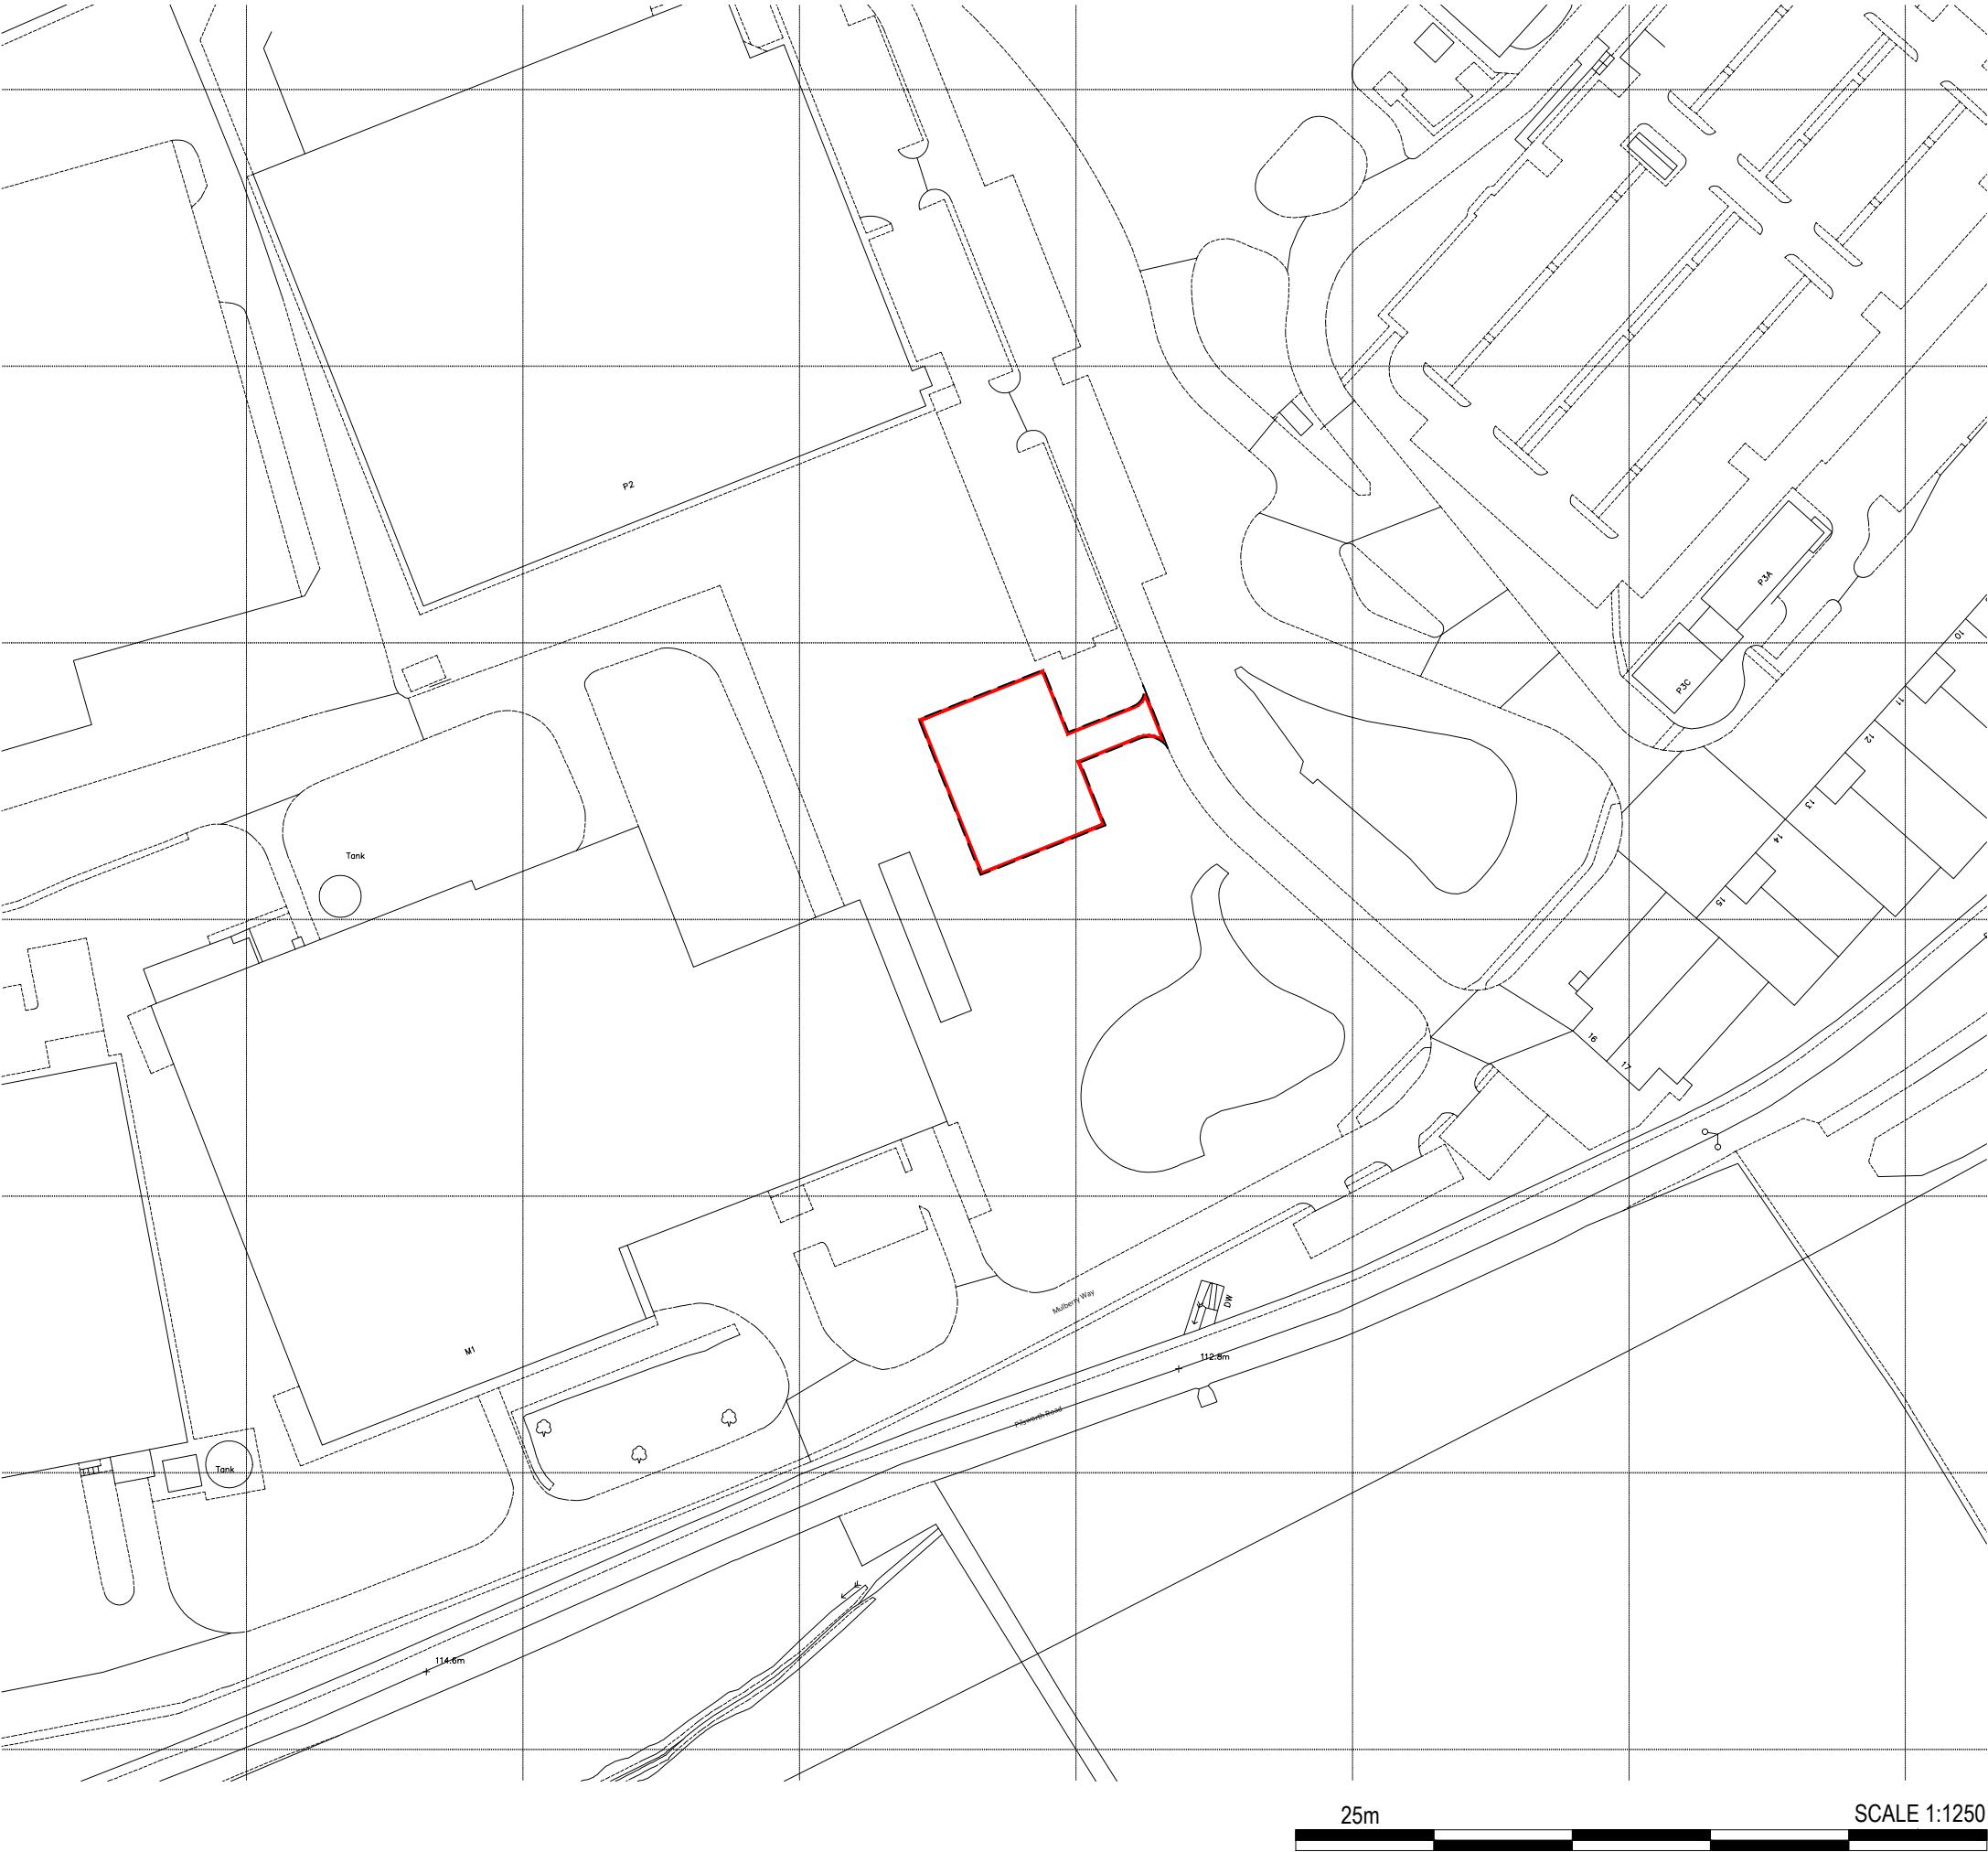

- Dimensions are in millimeters, unless stated otherwise.
- It is the recipients responsibility to print this document to the correct scale.
- All relevant drawings and specifications should be read in conjunction with this drawing.

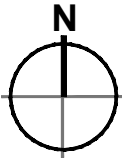

Site Area - 0.21 Acres / 0.08 Ha

P02	Location moved further North	RS	SC	11.06.25
P01	Initial Issue	RS	SC	29.05.25
rev	amendments	by	ckd	date

Plot H4, Heywood Distribution
Park, Heywood
Substation - Site Location Plan



UMC
ARCHITECTS®

RIBA PoW Stage:	3 - Spatial Coordination
Document Suitability:	S1
Drawn / Checked:	RS / SC
Date:	29.05.25
Scale:	1:1250 A3
UMC Project Number:	25007

Indurent Drawing Reference:
- UMC - 24 - 00 - DR - A - 0505

Document Reference:	Drawing no:	Revision:
25007 - UMC - XXXX - SI - DR - A	0505	P02