

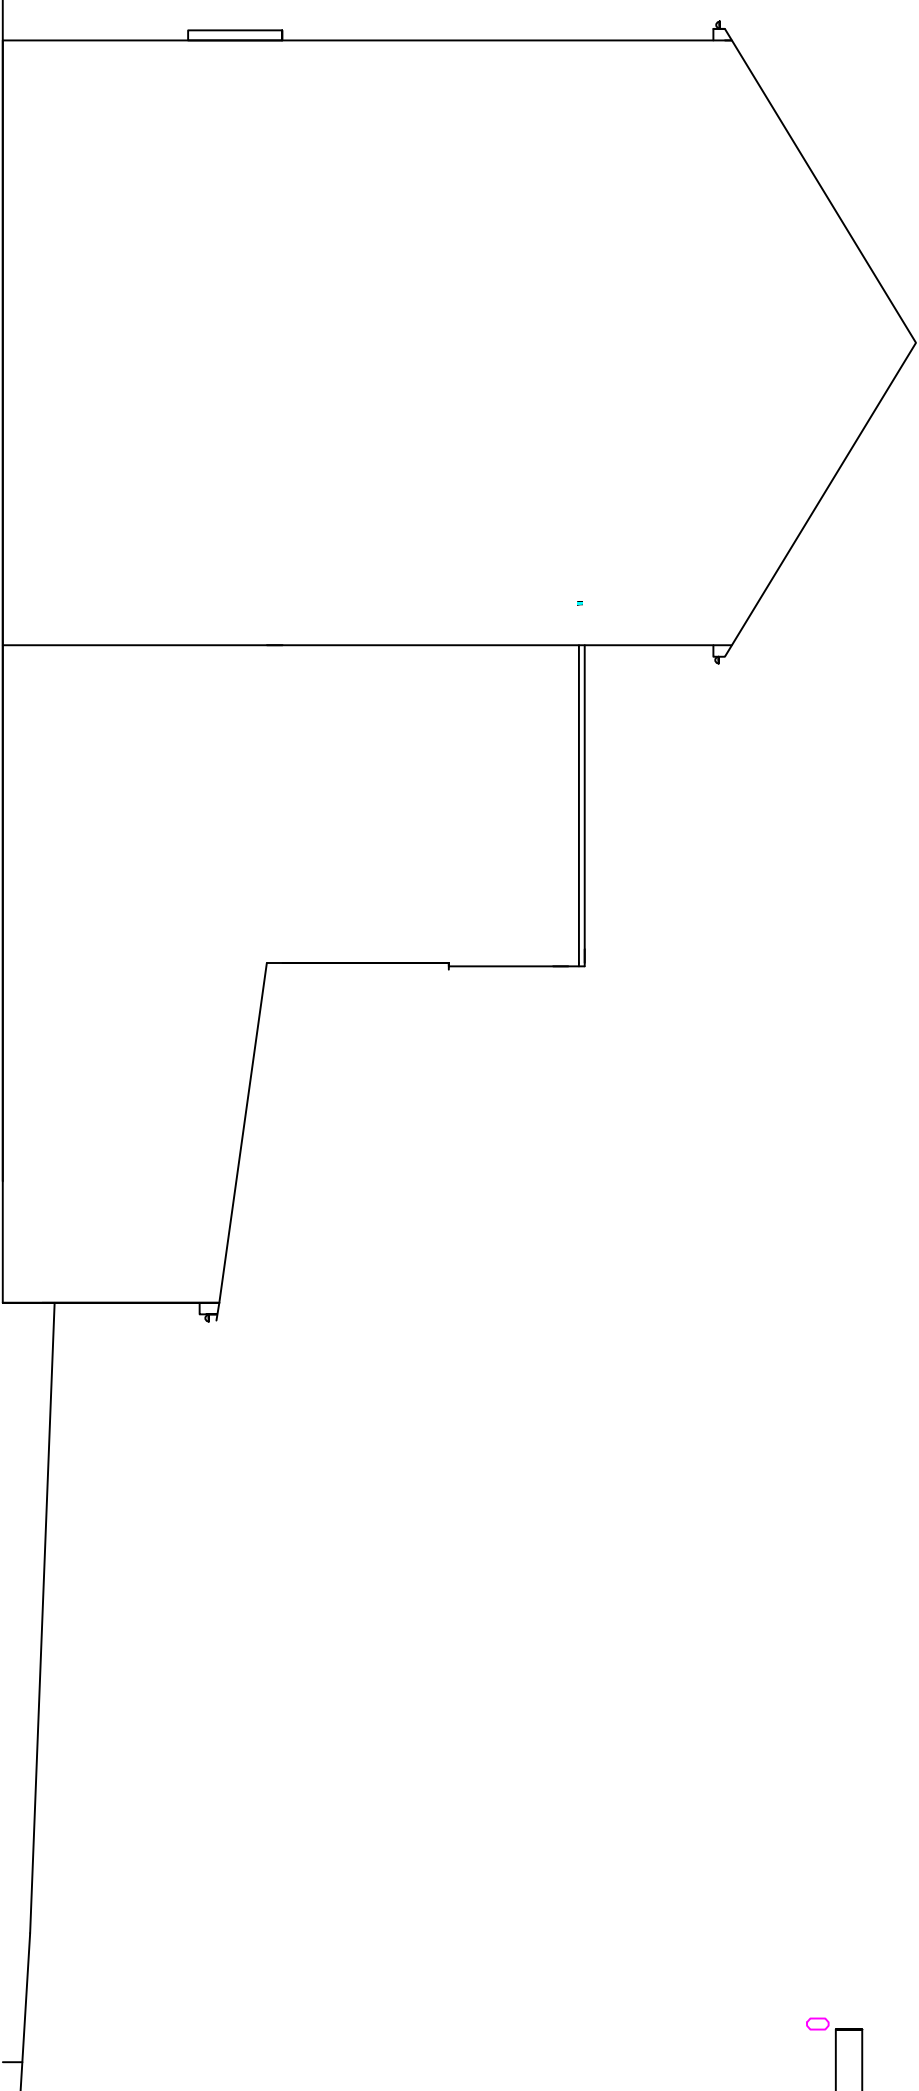


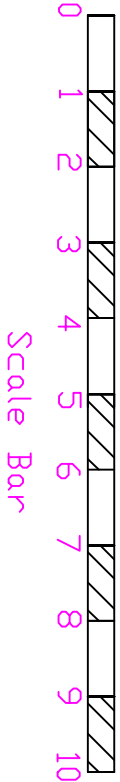

EXISTING SIDE VIEW A
1:100

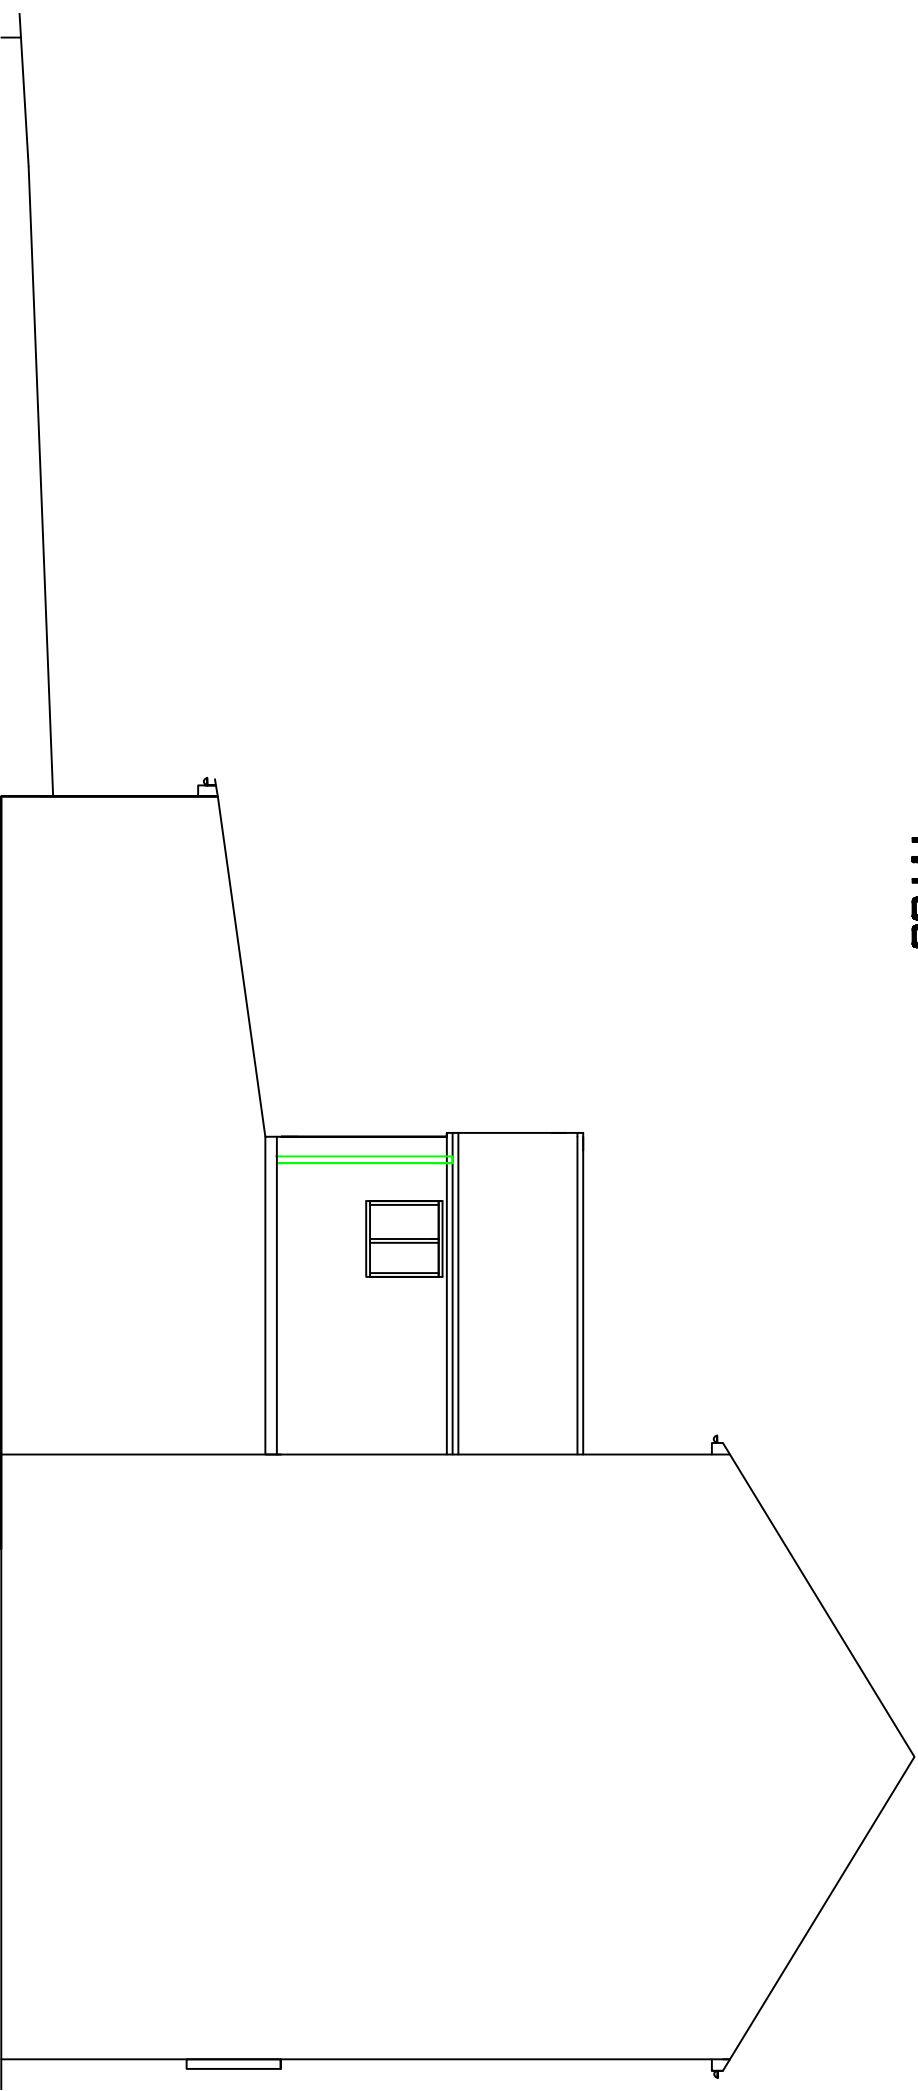

EXISTING SIDE VIEW B
1:100

HEALTH AND SAFETY LEGISLATION 2023 The main Contractor will be nominated as the Principle Contractor. they will be responsible for all the Health and Safety for the duration of the Contract Period for all the Trades and Suppliers whilst on the site.		Project: ROCHDALE BOROUGH COUNCIL PLANNING BUILDING CONTROL APPLICATION	
Please DO NOT SCALE OFF THIS DRAWING TAKE ALL DIMENSIONS ON SITE (builders Note) Do not start any works until all the approvals have been obtained. Any discrepancy to be reported to Plans Drawn as soon as possible.		Client: LIAM SU, 10, MIDDLETON GARDENS, MIDDLETON, M24 4DF. TEL07467426599	
date: MAY, 2025 drawing title: PROPOSED CHANGE OF USE TO THE FIRST FLOOR TO A THREE BEDROOM APARTMENT. REAR FIRST FLOOR EXTENSION NEW ROOF COVERING NEW WINDOWS AND DOORS		drawn: DRW	
PLANS DRAWN tel.no 07952934281 07856609593 email Bawinterbottom@aol.com www.plansdrawn.org		project no. M010 drwg. no. 02 A3 paper	