




1. DO NOT SCALE FROM THIS DRAWING - USE FIGURE DIMENSIONS ONLY.
2. TO BE READ IN CONJUNCTION WITH ALL OTHER CONSULTANTS / SPECIALISTS DRAWINGS. REPORT ANY DISCREPANCIES BEFORE AFFECTED WORK COMMENCES.
3. ALL SETTING OUT DIMENSIONS TO BE CHECKED ON SITE BY CONTRACTOR BEFORE WORK COMMENCES.

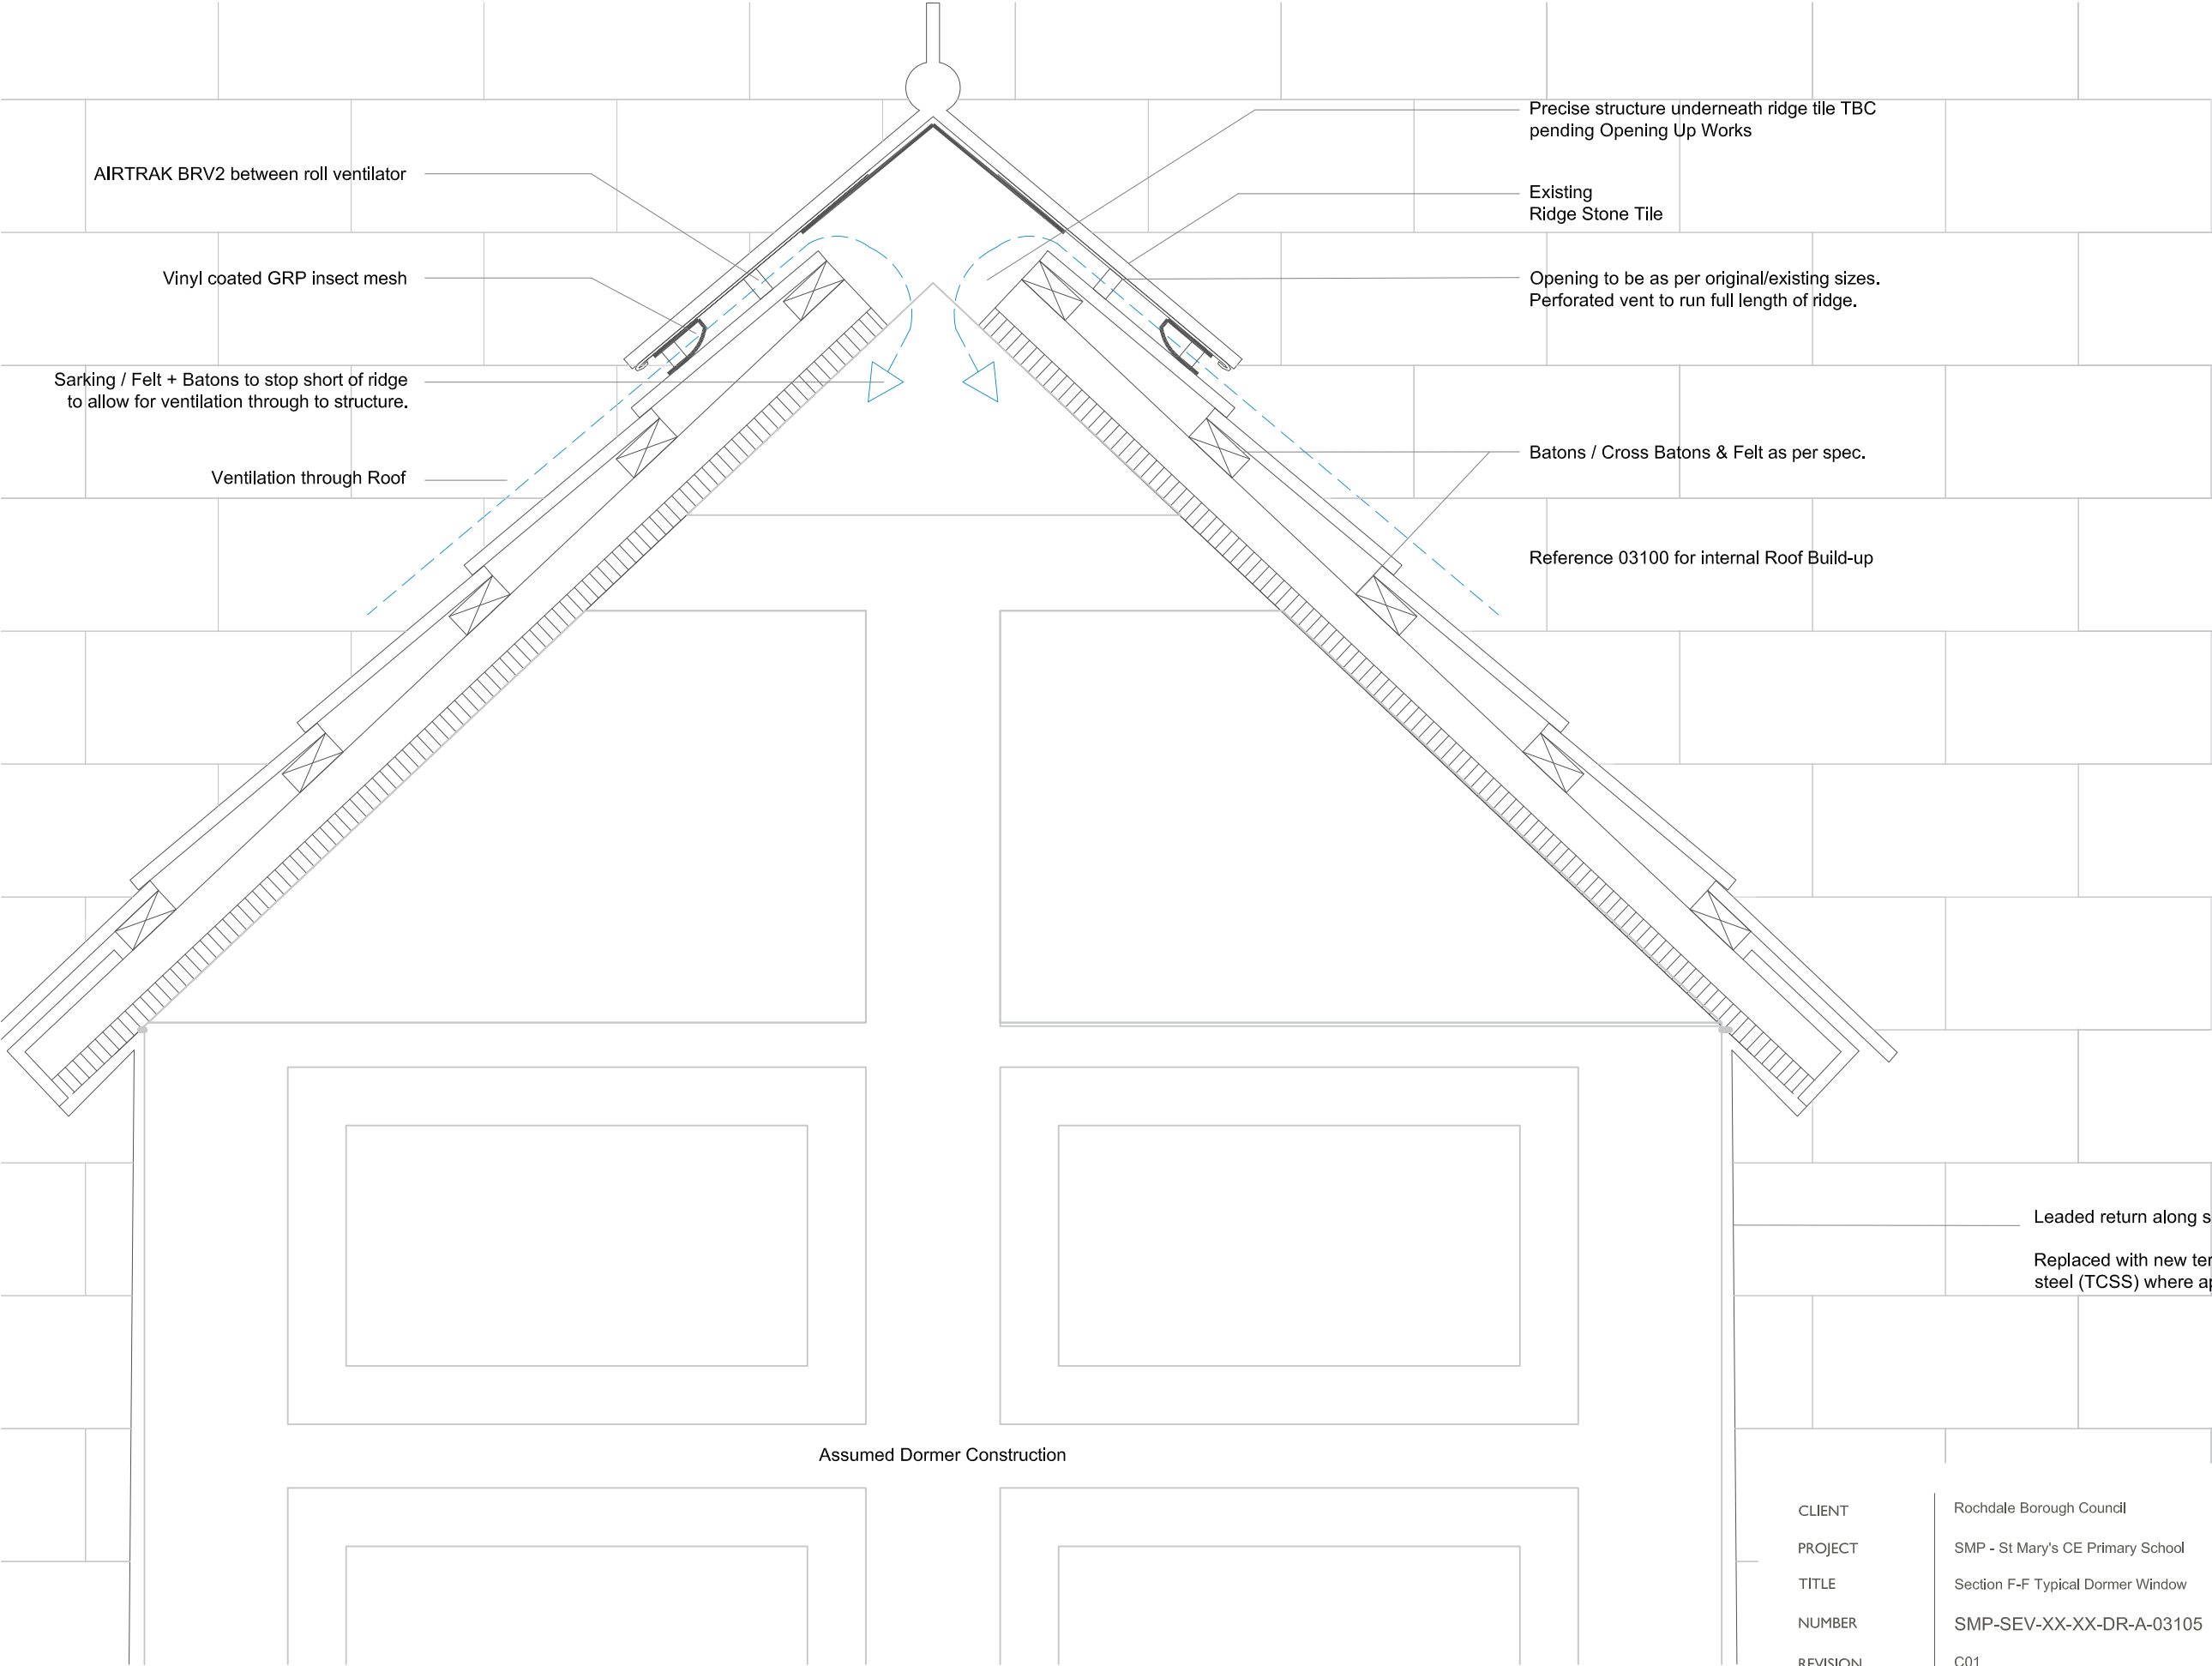

Leaded return along side of Dormer.

Replaced with new terne-coated stainless steel (TCSS) where appropriate.

|            |                                   |      |  |
|------------|-----------------------------------|------|--|
| CLIENT     | Rochdale Borough Council          |      |  |
| PROJECT    | SMP - St Mary's CE Primary School |      |  |
| TITLE      | Section F-F Typical Dormer Window |      |  |
| NUMBER     | SMP-SEV-XX-XX-DR-A-03105          |      |  |
| REVISION   | C01                               |      |  |
| STATUS     | Construction                      |      |  |
| SCALE      | 1:5                               | @ A3 |  |
| DATE       | 19/08/24                          |      |  |
| DRAWN BY   | SM                                |      |  |
| CHECKED BY | SGi                               |      |  |

REVISIONS | C01

19/08/24 SM SGi

DATE; DRAWN; CHECK

**seven**  
SEVENARCHITECTURE.CO.UK

Studios at  
61 Oxford Street  
**MANCHESTER**, M1 6EQ  
t : 0161 236 5656  
Clarendon House, Victoria Avenue  
**HARROGATE**, HG1 1DY  
t : 01423 709 807  
Galeri 6, Doc Fictoria  
**CAERNARFON**, LL55 1SG  
t : 01286 685 253  
24 Greville Street, **LONDON**  
EC1N 8SE  
t : 0203 036 0697