
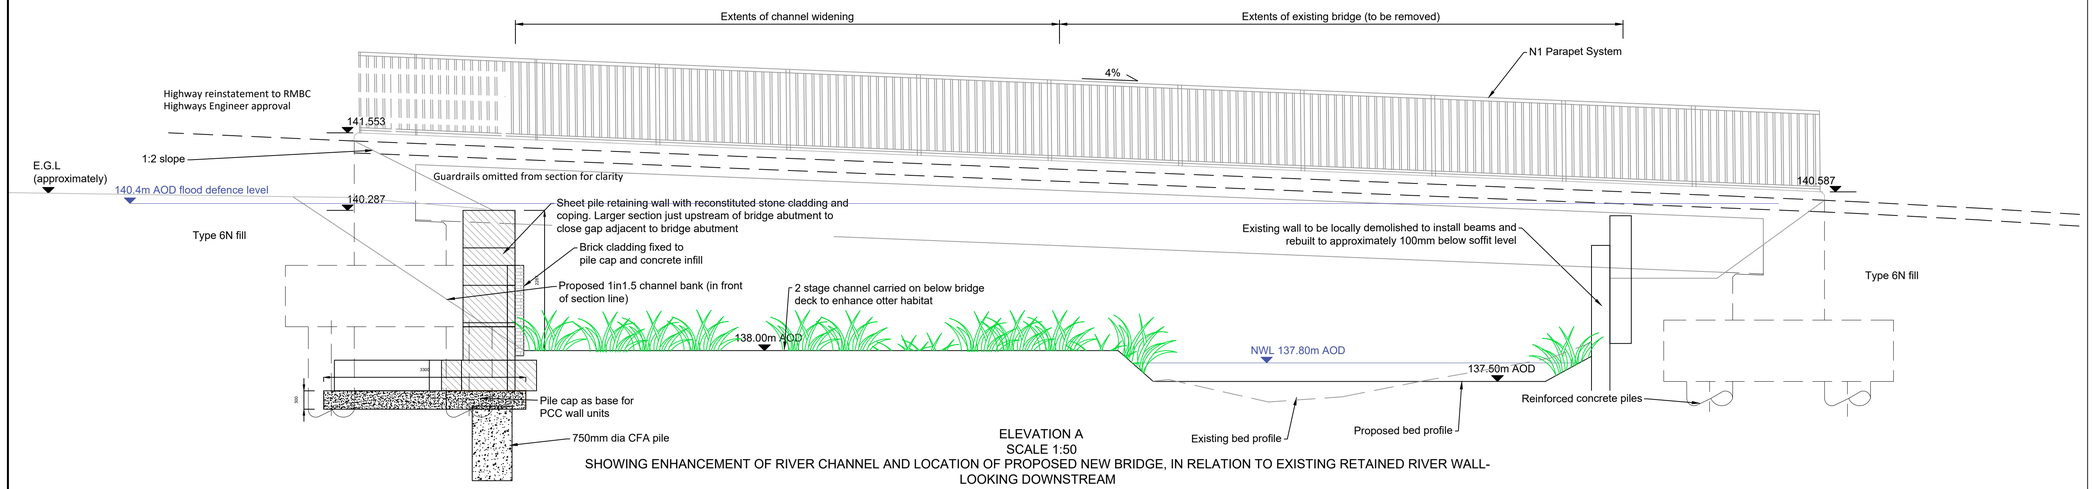



ELEVATION A
SCALE 1:50
SHOWING ENHANCEMENT OF RIVER CHANNEL AND LOCATION OF PROPOSED NEW BRIDGE, IN RELATION TO EXISTING RETAINED RIVER WALL- LOOKING DOWNSTREAM

DRY SIDE

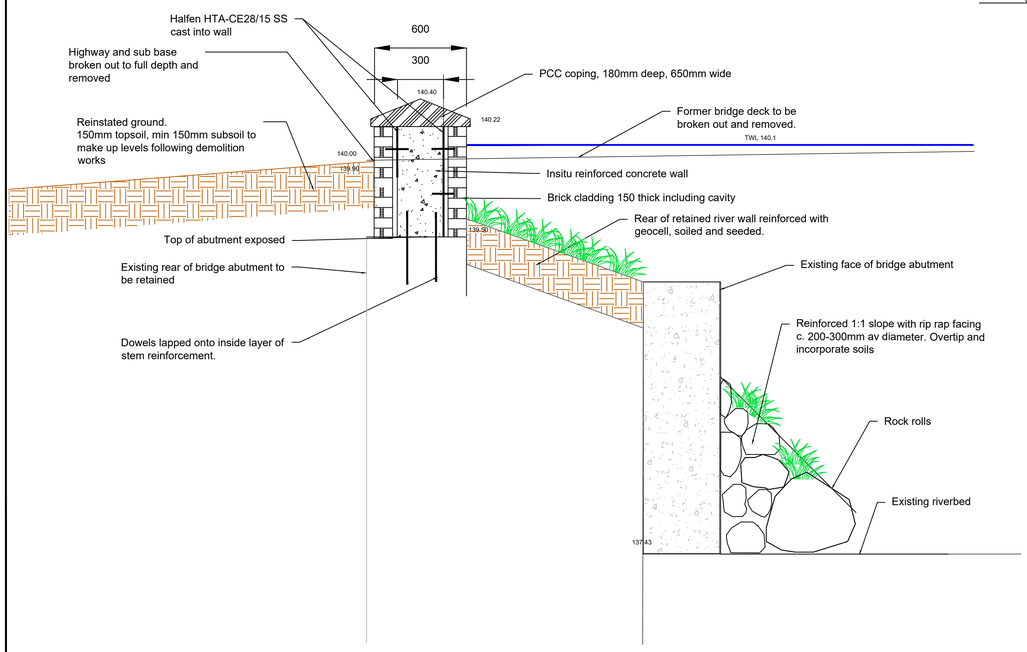


SECTION B
SCALE 1:20
SHOWING PROPOSED RIGHT BANK FLOOD DEFENCE WALL INFILL ON LINE OF FORMER HIGHWAY FACING UPSTREAM

WET SIDE

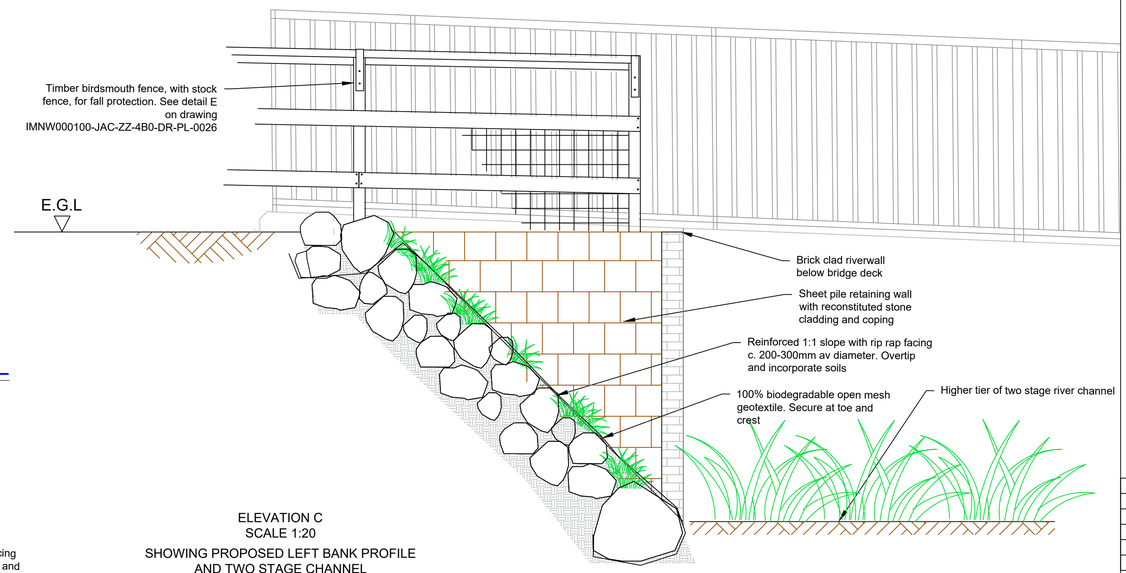

ELEVATION C
SCALE 1:20
SHOWING PROPOSED LEFT BANK PROFILE AND TWO STAGE CHANNEL

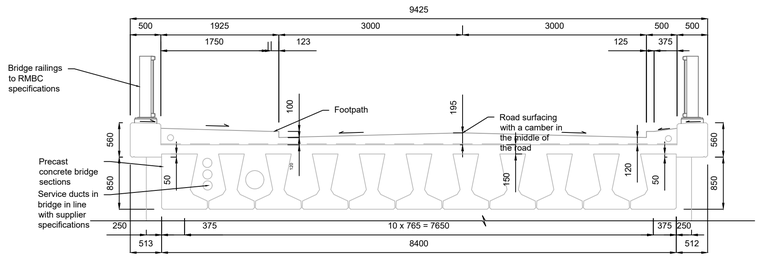

SECTION D
SCALE 1:50 THROUGH PROPOSED BRIDGE
TO ENGINEER'S DETAILS AND HIGHWAYS ENGINEER's APPROVAL

Notes

1. All levels are displayed in metres above Ordnance Datum (mOD) unless stated otherwise.
2. All dimensions are displayed in millimetres (mm) unless stated otherwise.

KEY

FDL	Flood Defence Level
EGL	Existing Ground Level
WL	Water Level

DRAWING TO BE READ IN COLOUR

Rev	Rev. Date	Purpose of revision	Drawn	Checkd	Rev'd	Apprv'd
C06	27/11/24	Section 73a application submission	NG	LM	SE	PT
C05	21/01/20	Planning submission (EA comment update)	GR	AR	MB	PT
C04	09/01/20	Planning Submission	NG	AR	MB	PT
P03	10/12/19	Scheme split into 2 phases	NG	AR	MB	PT
C02	03/12/18	Planning Submission	AF	GR	MB	PT
P01	19/11/18	Shared for review and comment	AF	GR	MB	PT

JACOBS
5 First Street, Manchester M15 4GU
Tel +44 (0)161 235 6000 Fax +44(0)161 235 6001
www.Jacobs.com

Client: Environment Agency

Project: ROCHDALE & LITTLEBOROUGH FRMS
PHASE 1A - LITTLEBOROUGH

Drawing title: Engineering Sections
Sheet 3 of 5
Riverstone Bridge

Drawing status: A4

Scale	Drawn to scale @A1	DO NOT SCALE
Jacobs No.	B228P008	Rev C06
Client no.	IMNW000100	

Drawing number: IMNW000100-JAC-ZZ-4B0-DR-PL-0022

© Copyright 2018 Jacobs U.K. Limited. The concepts and information contained in this document are the property of Jacobs. Use or copying of this document in whole or in part without the written permission of Jacobs constitutes an infringement of copyright. Limitation: This drawing has been prepared on behalf of, and for the exclusive use of Jacobs' Client, and is subject to, and issued in accordance with, the provisions of the contract between Jacobs and the Client. Jacobs accepts no liability or responsibility whatsoever for, or in respect of, any use of, or reliance upon, this drawing by any third party.

C:\pw_workdir\ion002\ext_ng079253\d0113679\IMNW000100-JAC-ZZ-4B0-DR-PL-0022.dwg - 27/11/2024 16:35:19 - Layout 1 - NicolaGreenwood