



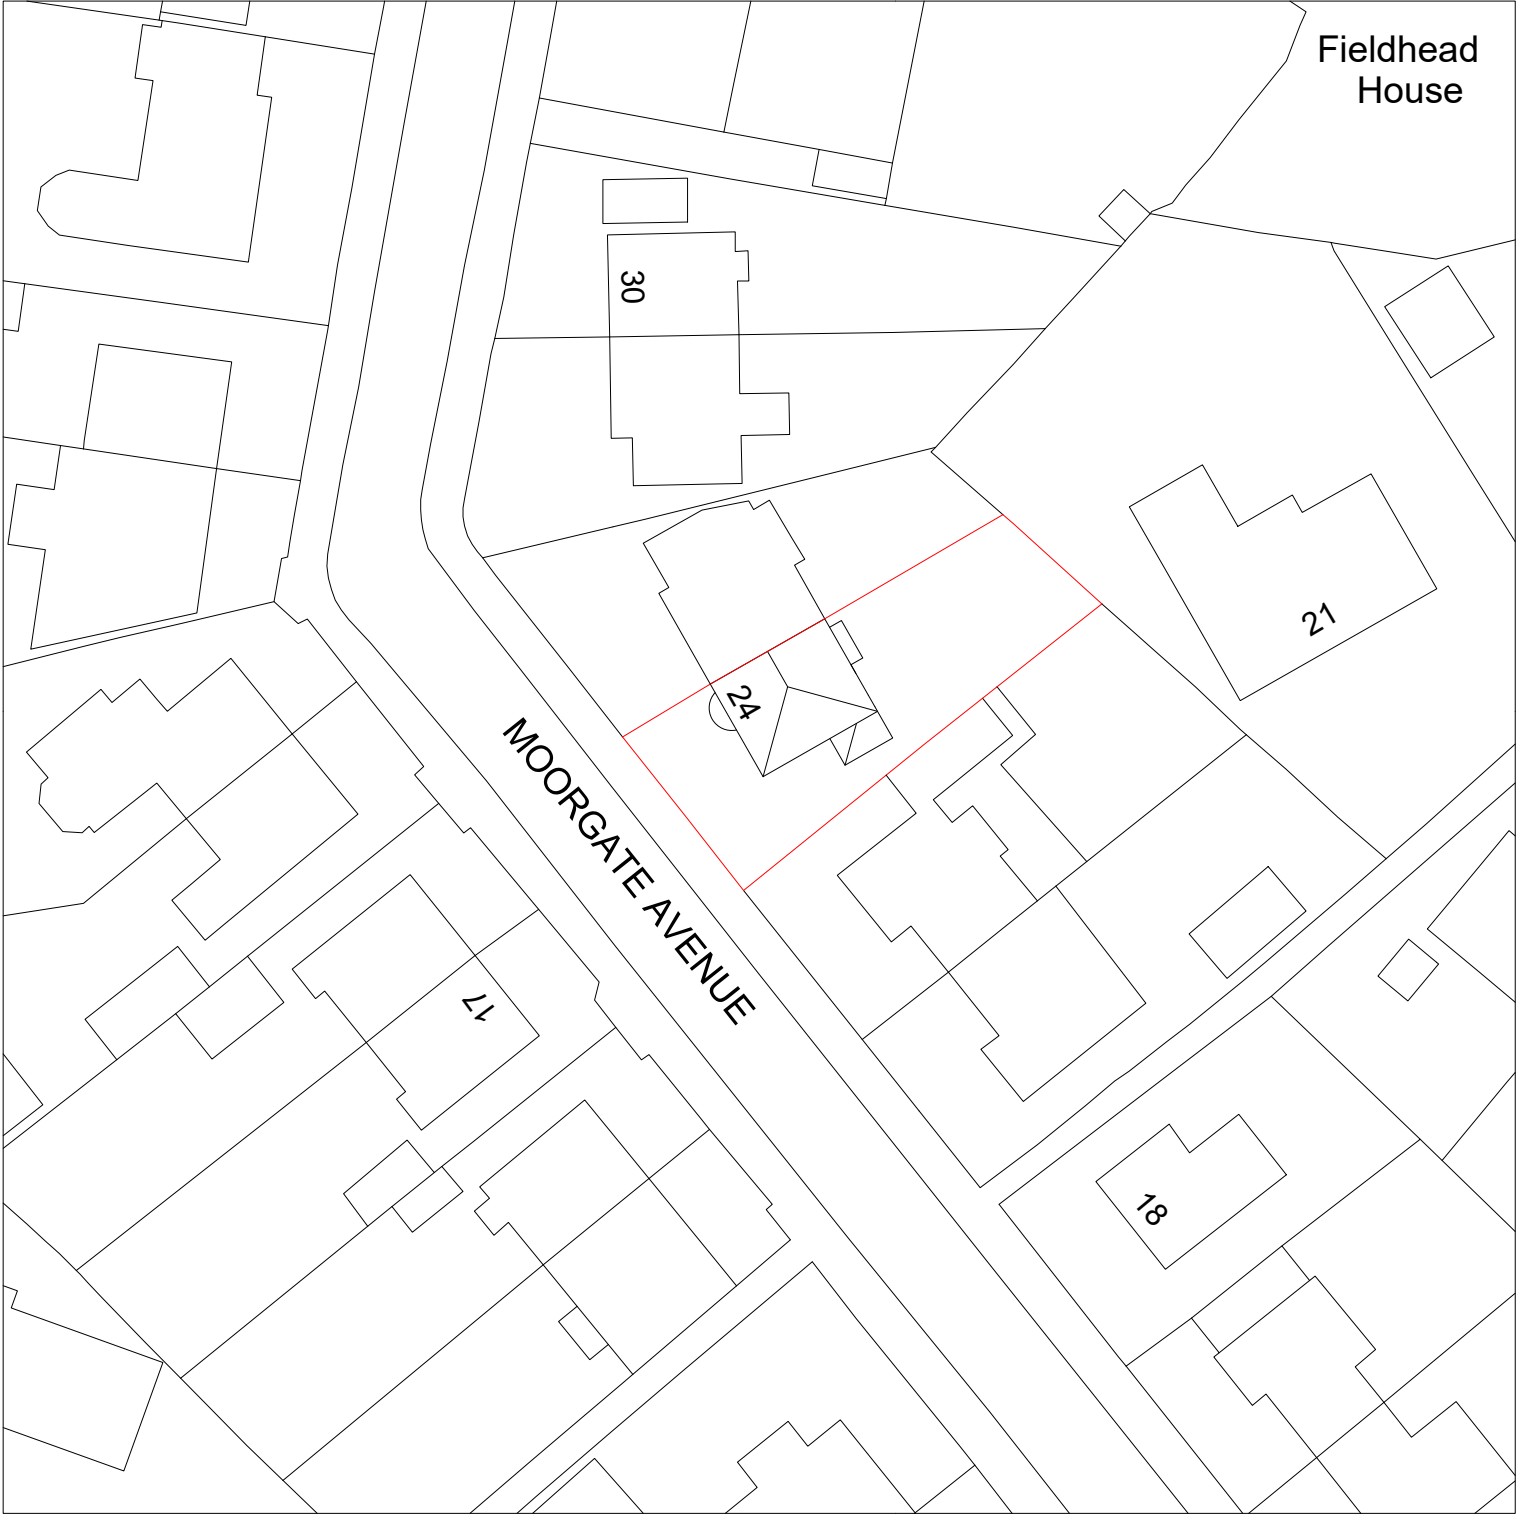

W: adeptdesignltd.co.uk | M: 07496819062 | E: enquiries@adeptdesignltd.co.uk

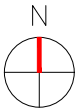

PROJECT	24 MOORGATE AVENUE, ROCHDALE, OL11 5JY	REVISION	001
TITLE	PROPOSED SITE PLAN	CLIENT	MR. & MRS. ROSTRON
NUMBER	A101	STATUS	PLANNING ISSUE
SCALE	1:500	DATE	24/07/2025