


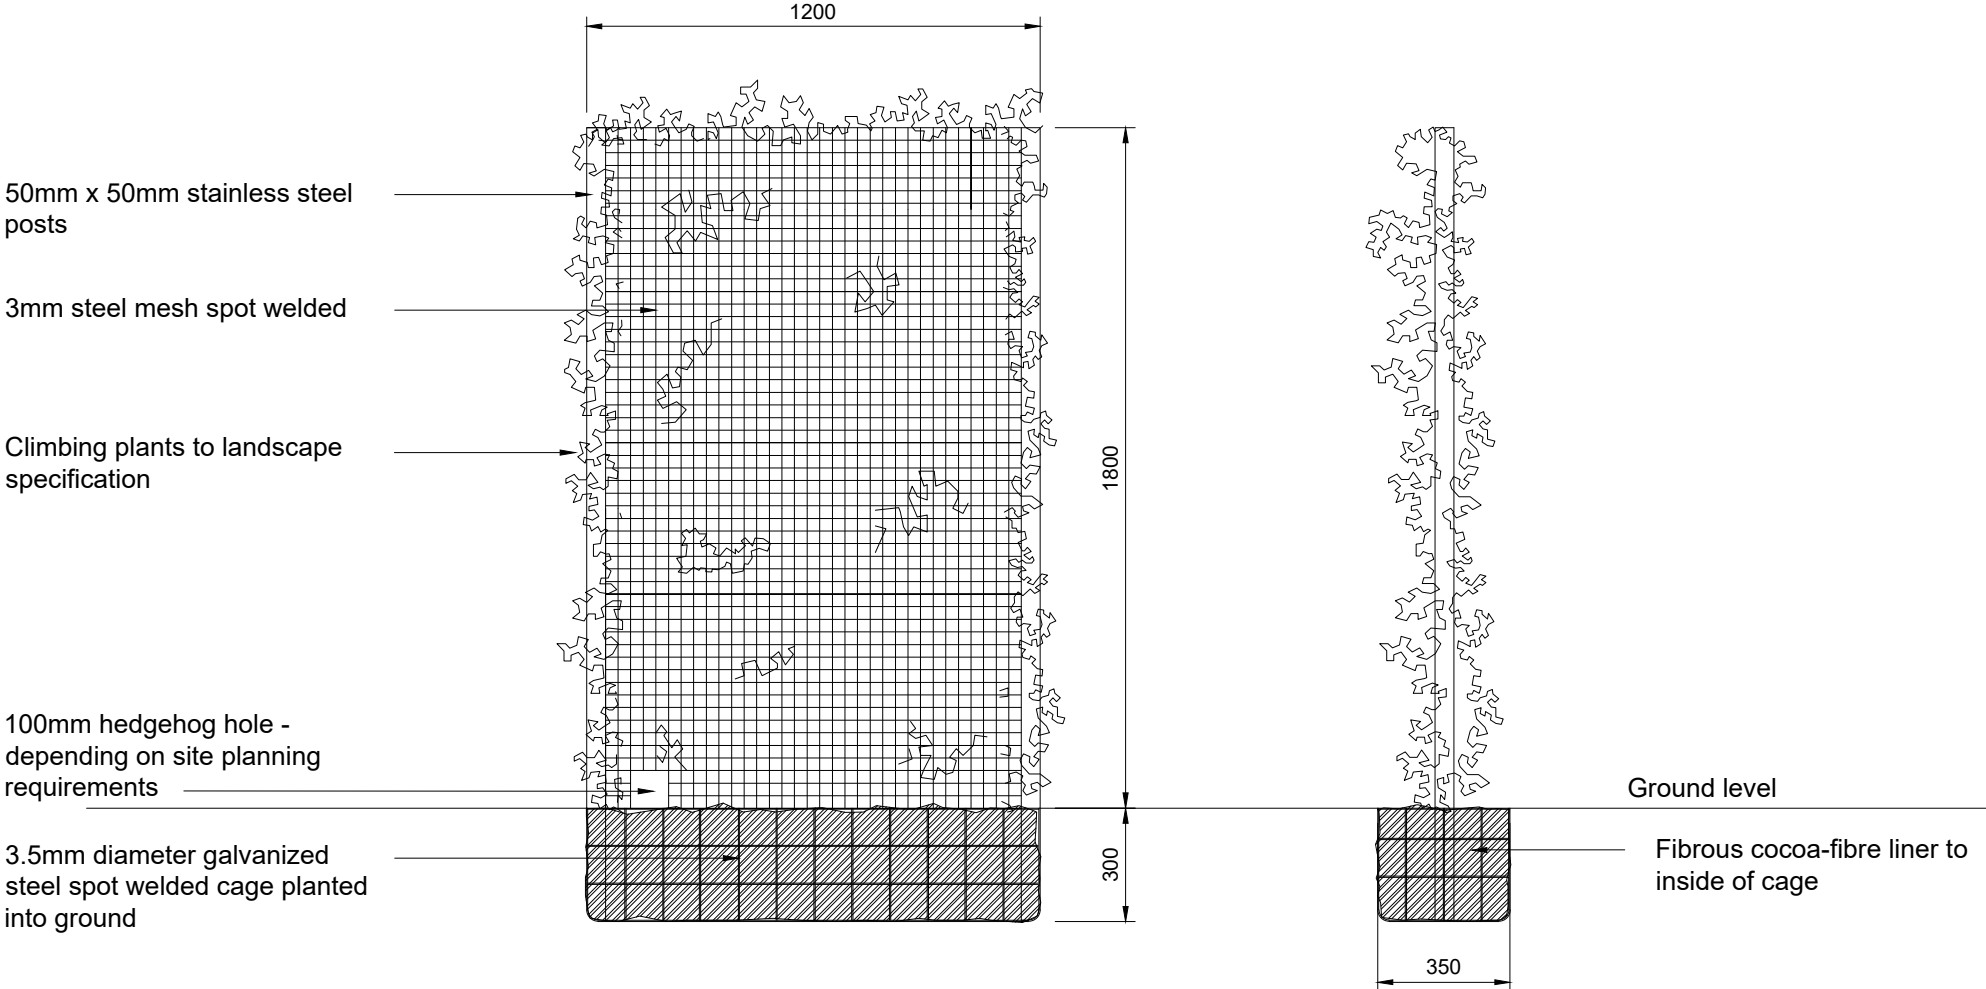

Elevation

Side Elevation

NOTES

- 1. No dimensions are to be measured from this drawing.

A	17.05.22	100mm hedgehog hole added.	BC
Rev.	Date	Amendment	Chkd

NORTHSTONE

Arrive
White Tower
Unit 5, 4th Floor
MediaCity
M50 2NT

Project

Standard Boundary Treatment Details

Subject

1.8m Green Screen Fence

Scale	Date	Drawn	Checked
1:20	Jun 20	BC	

Drawing No.	Revision
NS/MAN/BTD/09	A

Note

All specifications, materials and workmanship to be in accordance with current NHBC and Building Regulations. Main drainage to comply with Sewers for Adoption current edition. Highways to be in accordance with Local Authority specification. Do not scale from this drawing. All dimensions to be verified with the drawing office.

Original Sheet Size A3

Do Not Scale From This Drawing