




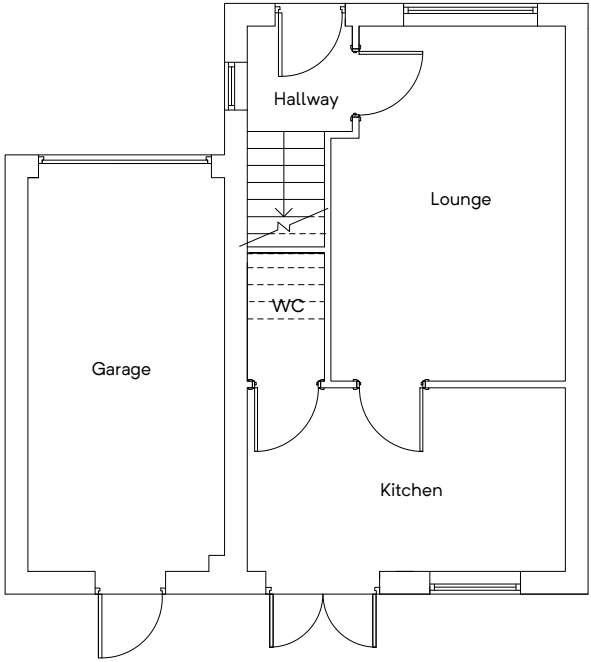


GROUND FLOOR PLAN
(EXISTING)

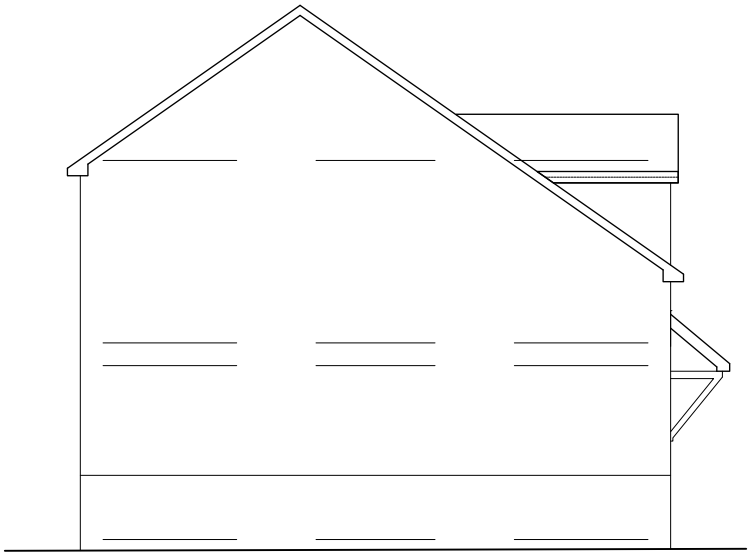


SIDE ELEVATION
(EXISTING)

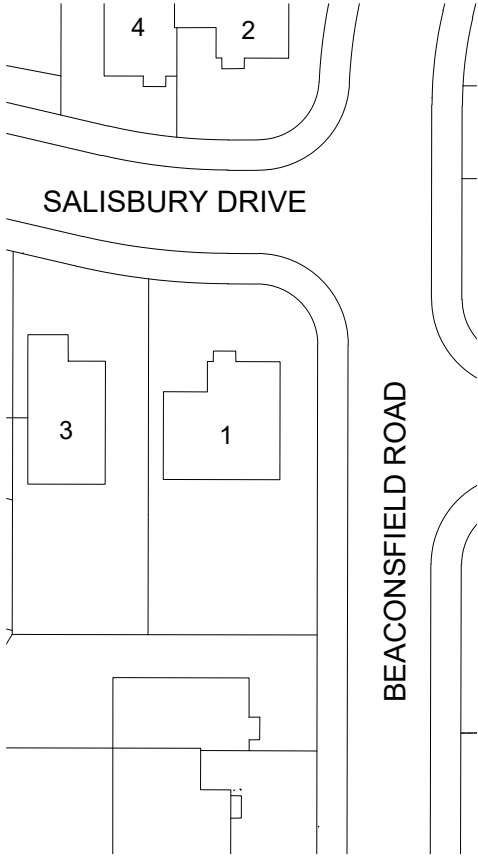

SITE PLAN
(EXISTING)

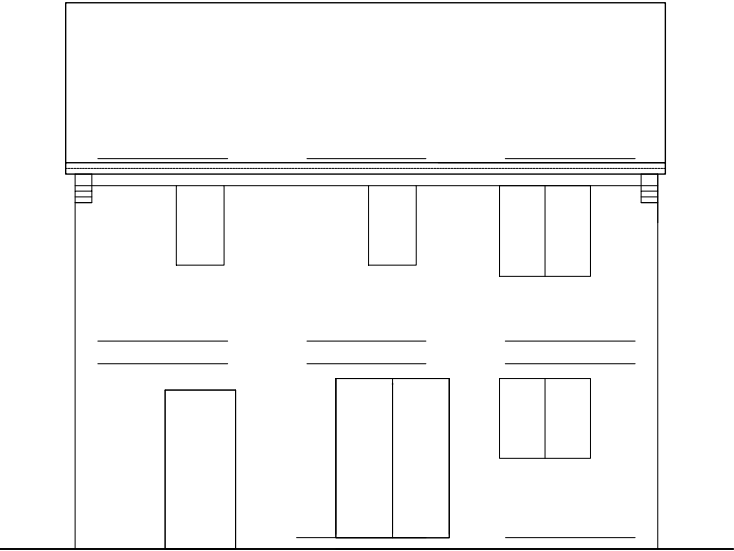



REAR ELEVATION
(EXISTING)

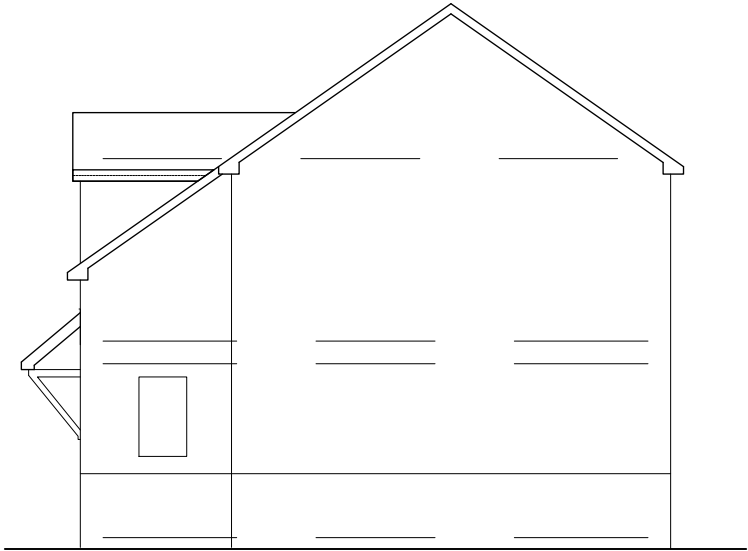

SIDE ELEVATION
(EXISTING)

Building Design Services	For:	Scale:
M.FAROOQ 418 Bury Road Rochdale OL11 5EU 01706 712231 0796 7605 763	MR VERNON CHIBANI	(Plan) 1:100 @ A3
	THE PROPOSED SINGLE STOREY REAR EXTENSION AT	(Elevation) 1:100 @ A3
		(Site Plan) 1:500 @ A3
		Job No. & Sheet
	1 Salisbury Drive Rochdale OL11 2WF	2314/1


bds

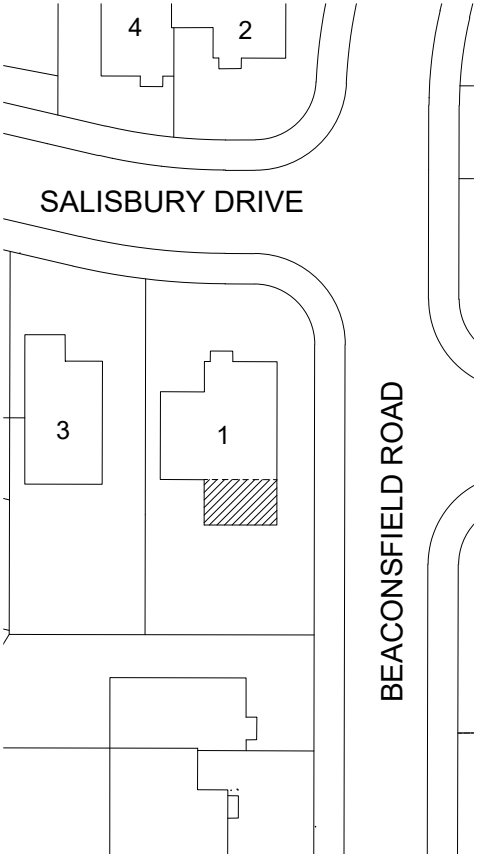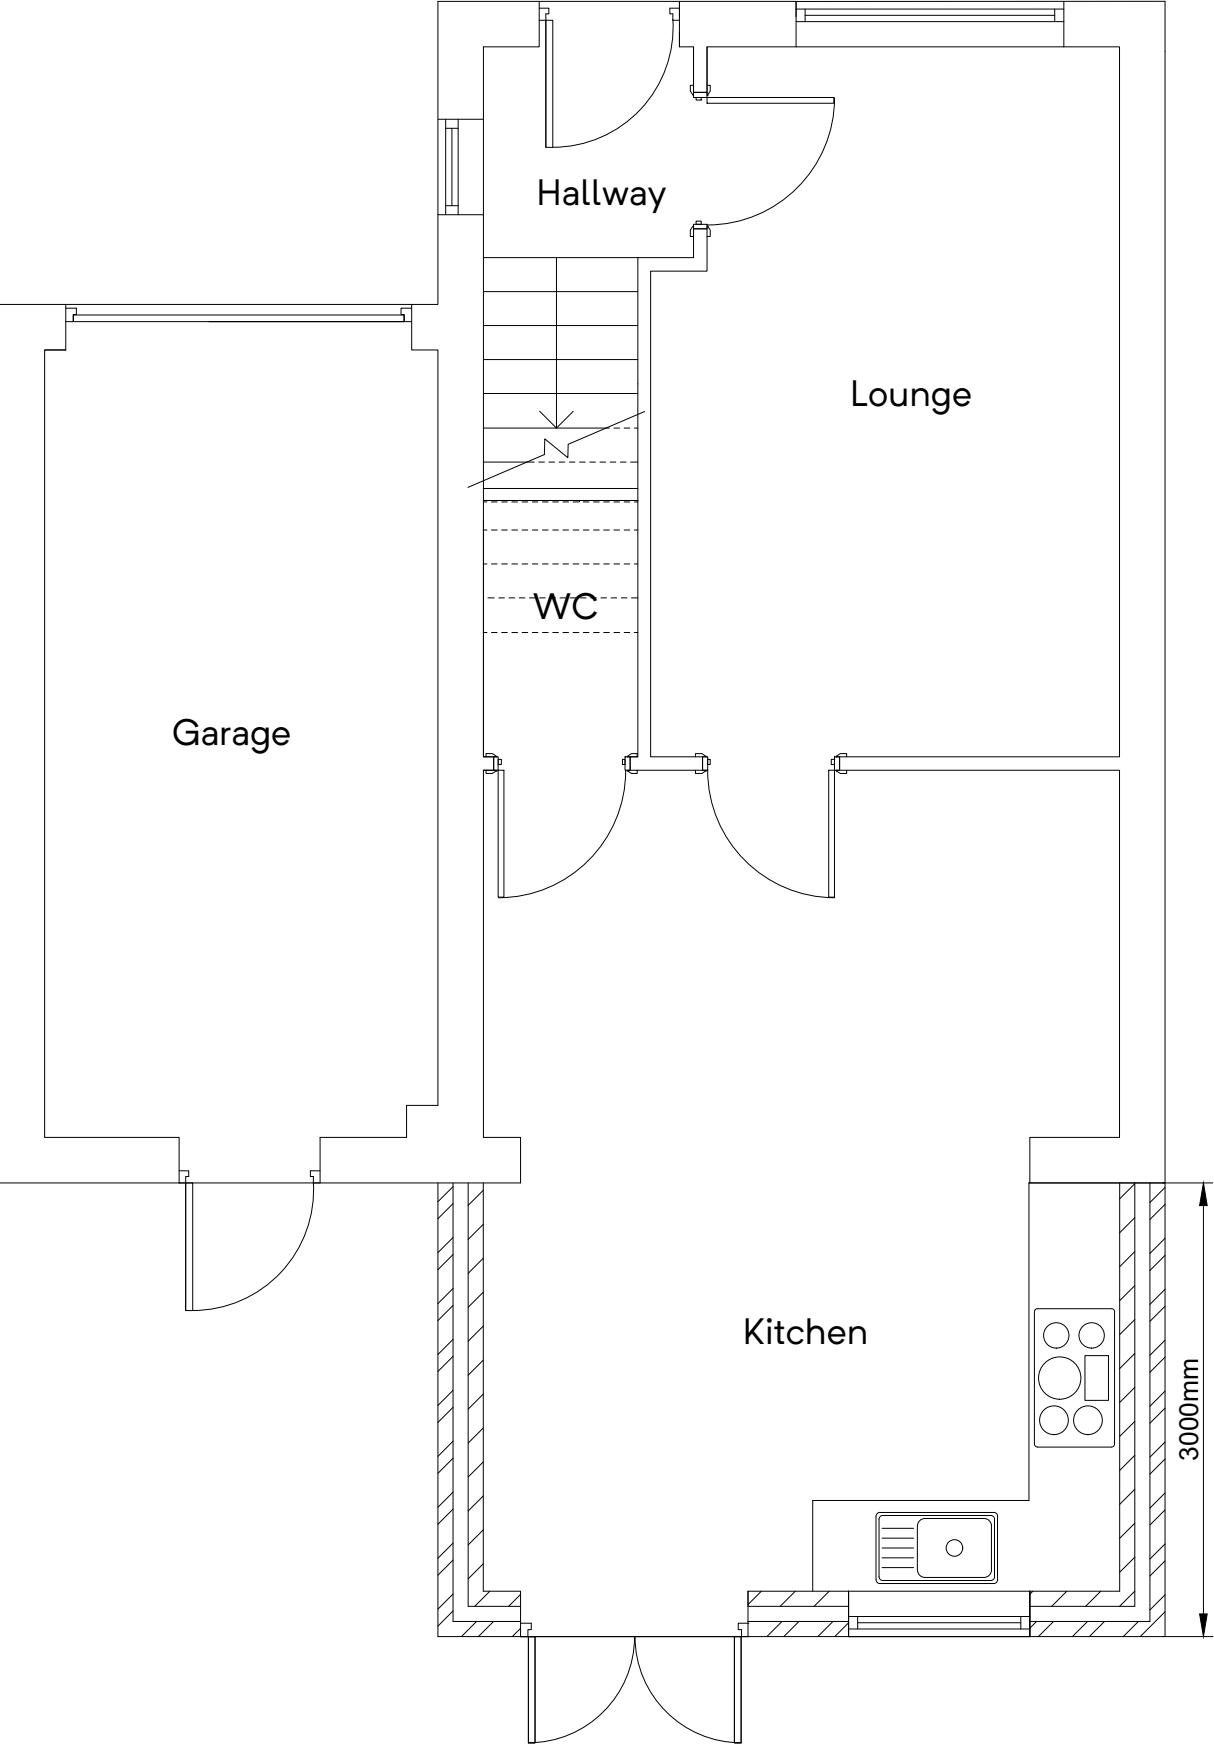

GROUND FLOOR PLAN
(PROPOSED)

SITE PLAN
(PROPOSED)


Building Design Services	For:	Scale:
M.FAROOQ 418 Bury Road Rochdale OL11 5EU 01706 712231 0796 7605 763	MR VERNON CHIBANI	(Plan) 1:50 @ A3
	THE PROPOSED SINGLE STOREY REAR EXTENSION AT	(Site Plan) 1:500 @ A3
bds	1 Salisbury Drive Rochdale OL11 2WF	Job No. & Sheet 2314/2

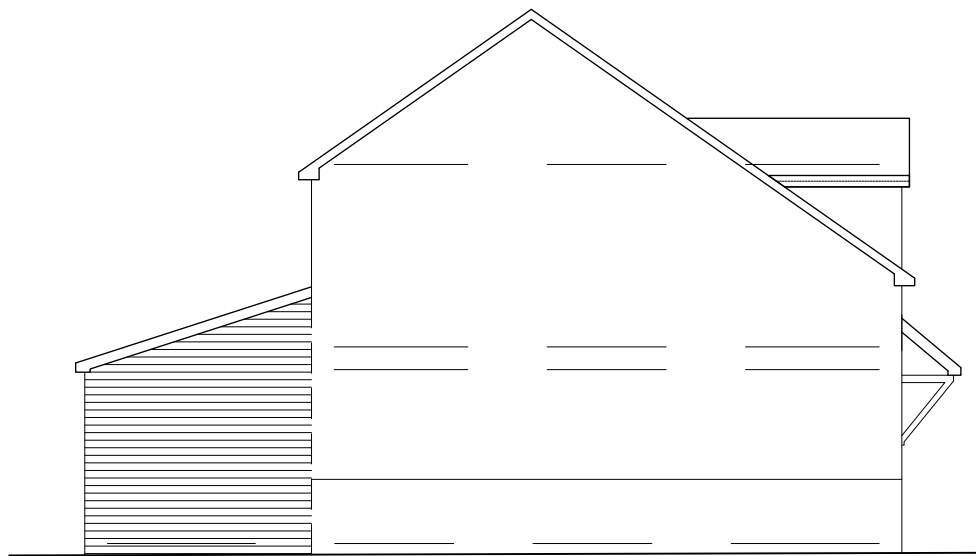

SIDE ELEVATION
(PROPOSED)



REAR ELEVATION
(PROPOSED)

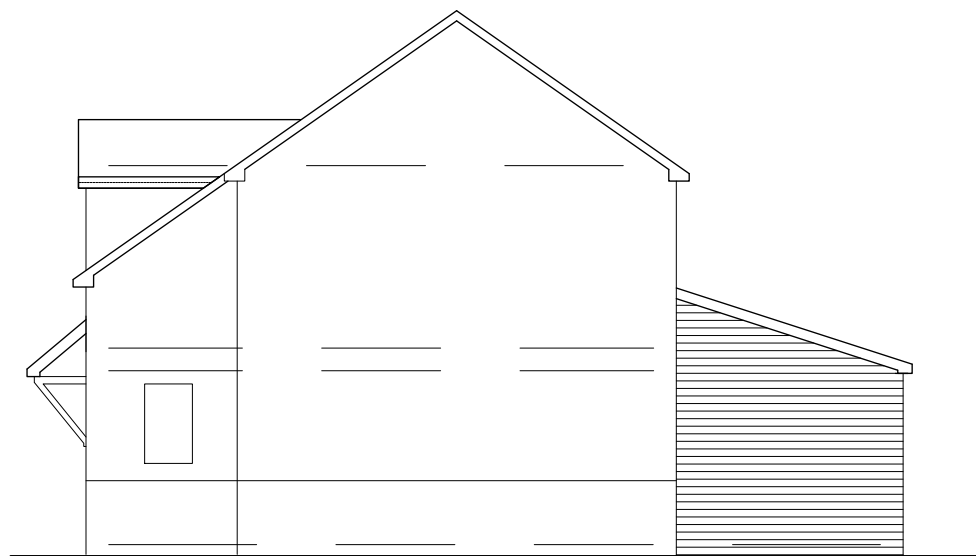

SIDE ELEVATION
(PROPOSED)

Building Design Services

M.FAROOQ
418 Bury Road
Rochdale
OL11 5EU
01706 712231
0796 7605 763

bds

For:

MR VERNON CHIBANI

THE PROPOSED SINGLE
STOREY REAR EXTENSION
AT

1 Salisbury Drive
Rochdale
OL11 2WF

Scale:

(Elevation)
1:100 @ A3

Job No. & Sheet

2314/3