


general notes:
do not scale the drawing.
all dimensions to be checked on site prior to commencement of work and any discrepancy shall be immediately reported and resolved prior to work commencing. this drawing is to be read in conjunction with all relevant drawings and specifications relating to the job whether or not indicated on the drawing. Copyright reserved to westchurch homes ltd. and this drawing may not be used or reproduced without prior written consent.

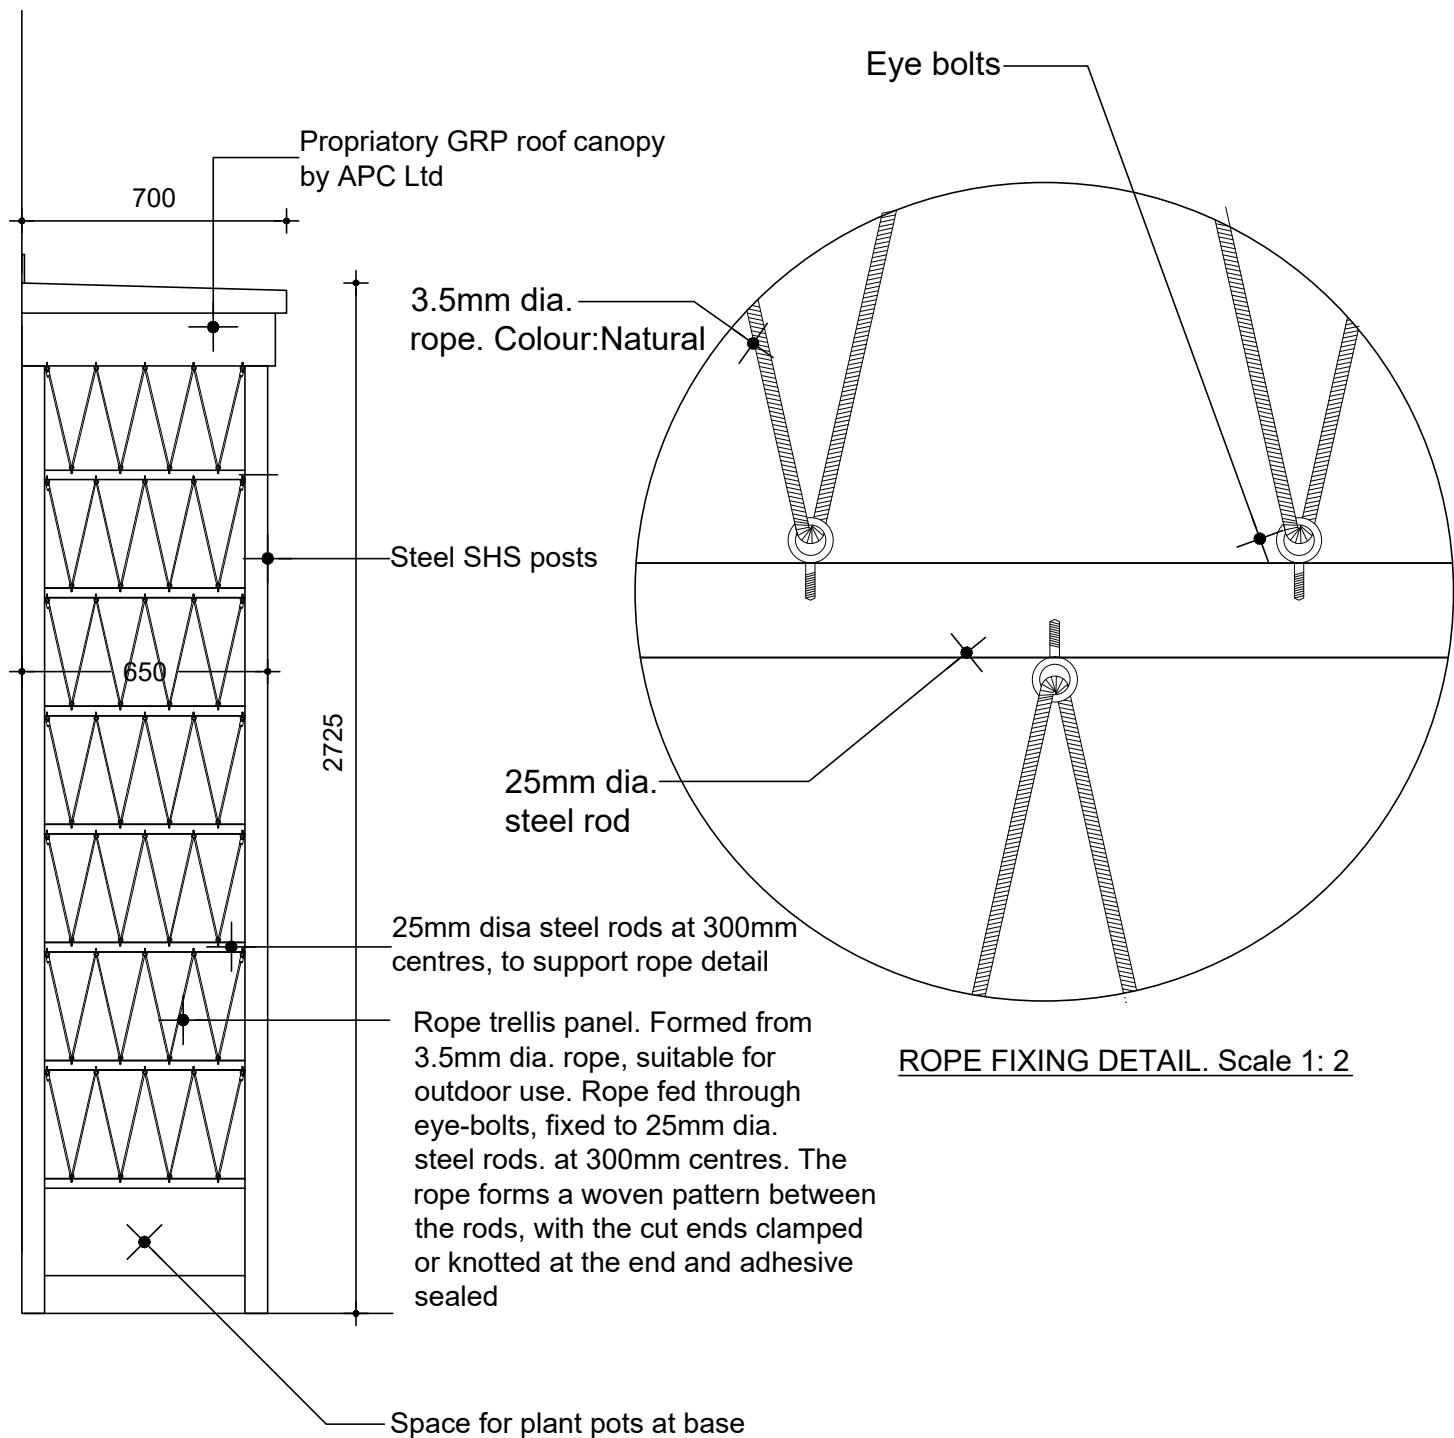

SIDE ELEVATION. Scale 1:20



Project: BRUNSWICK STREET HEYWOOD				Drawing Title: HOUSE ENTRANCE SCREEN DETAIL			
Drawn: S.L.	Checked: JULY 2025	Scale: 1:20 & 1:2	Date:	Job No: 1016	Drawing No: SED01	Rev:	