



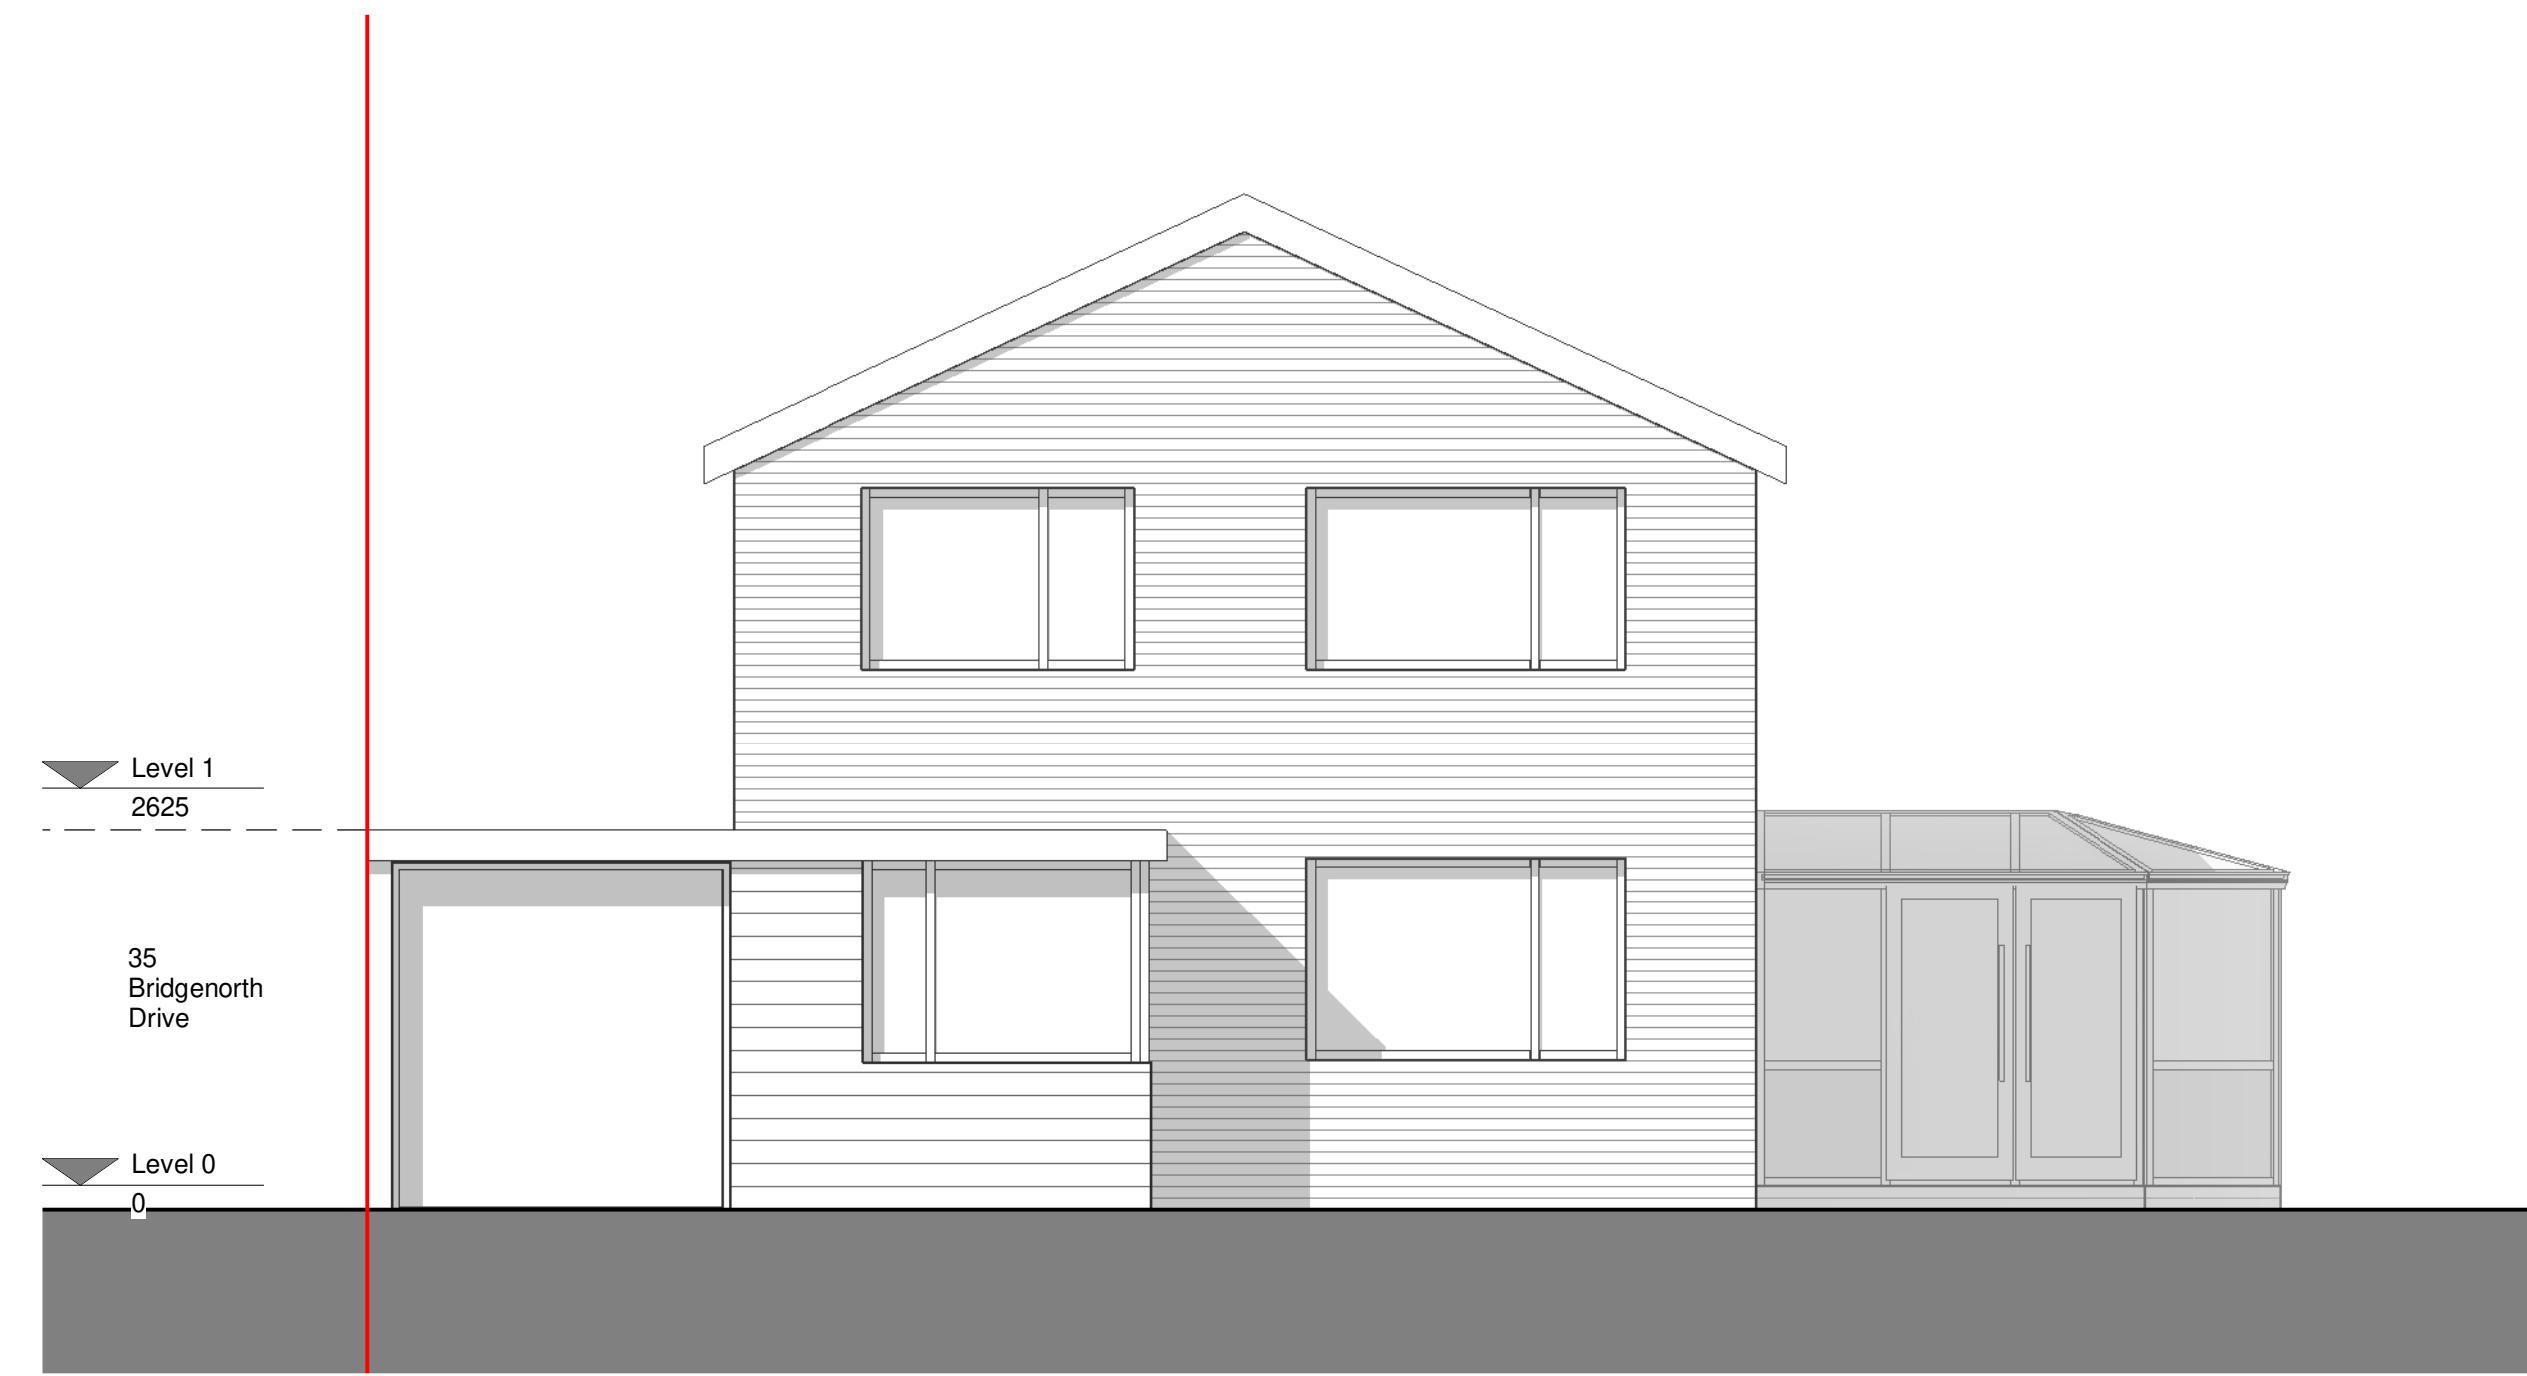

1 Existing East Elevation
1 : 50



2 Existing South Elevation
1 : 50

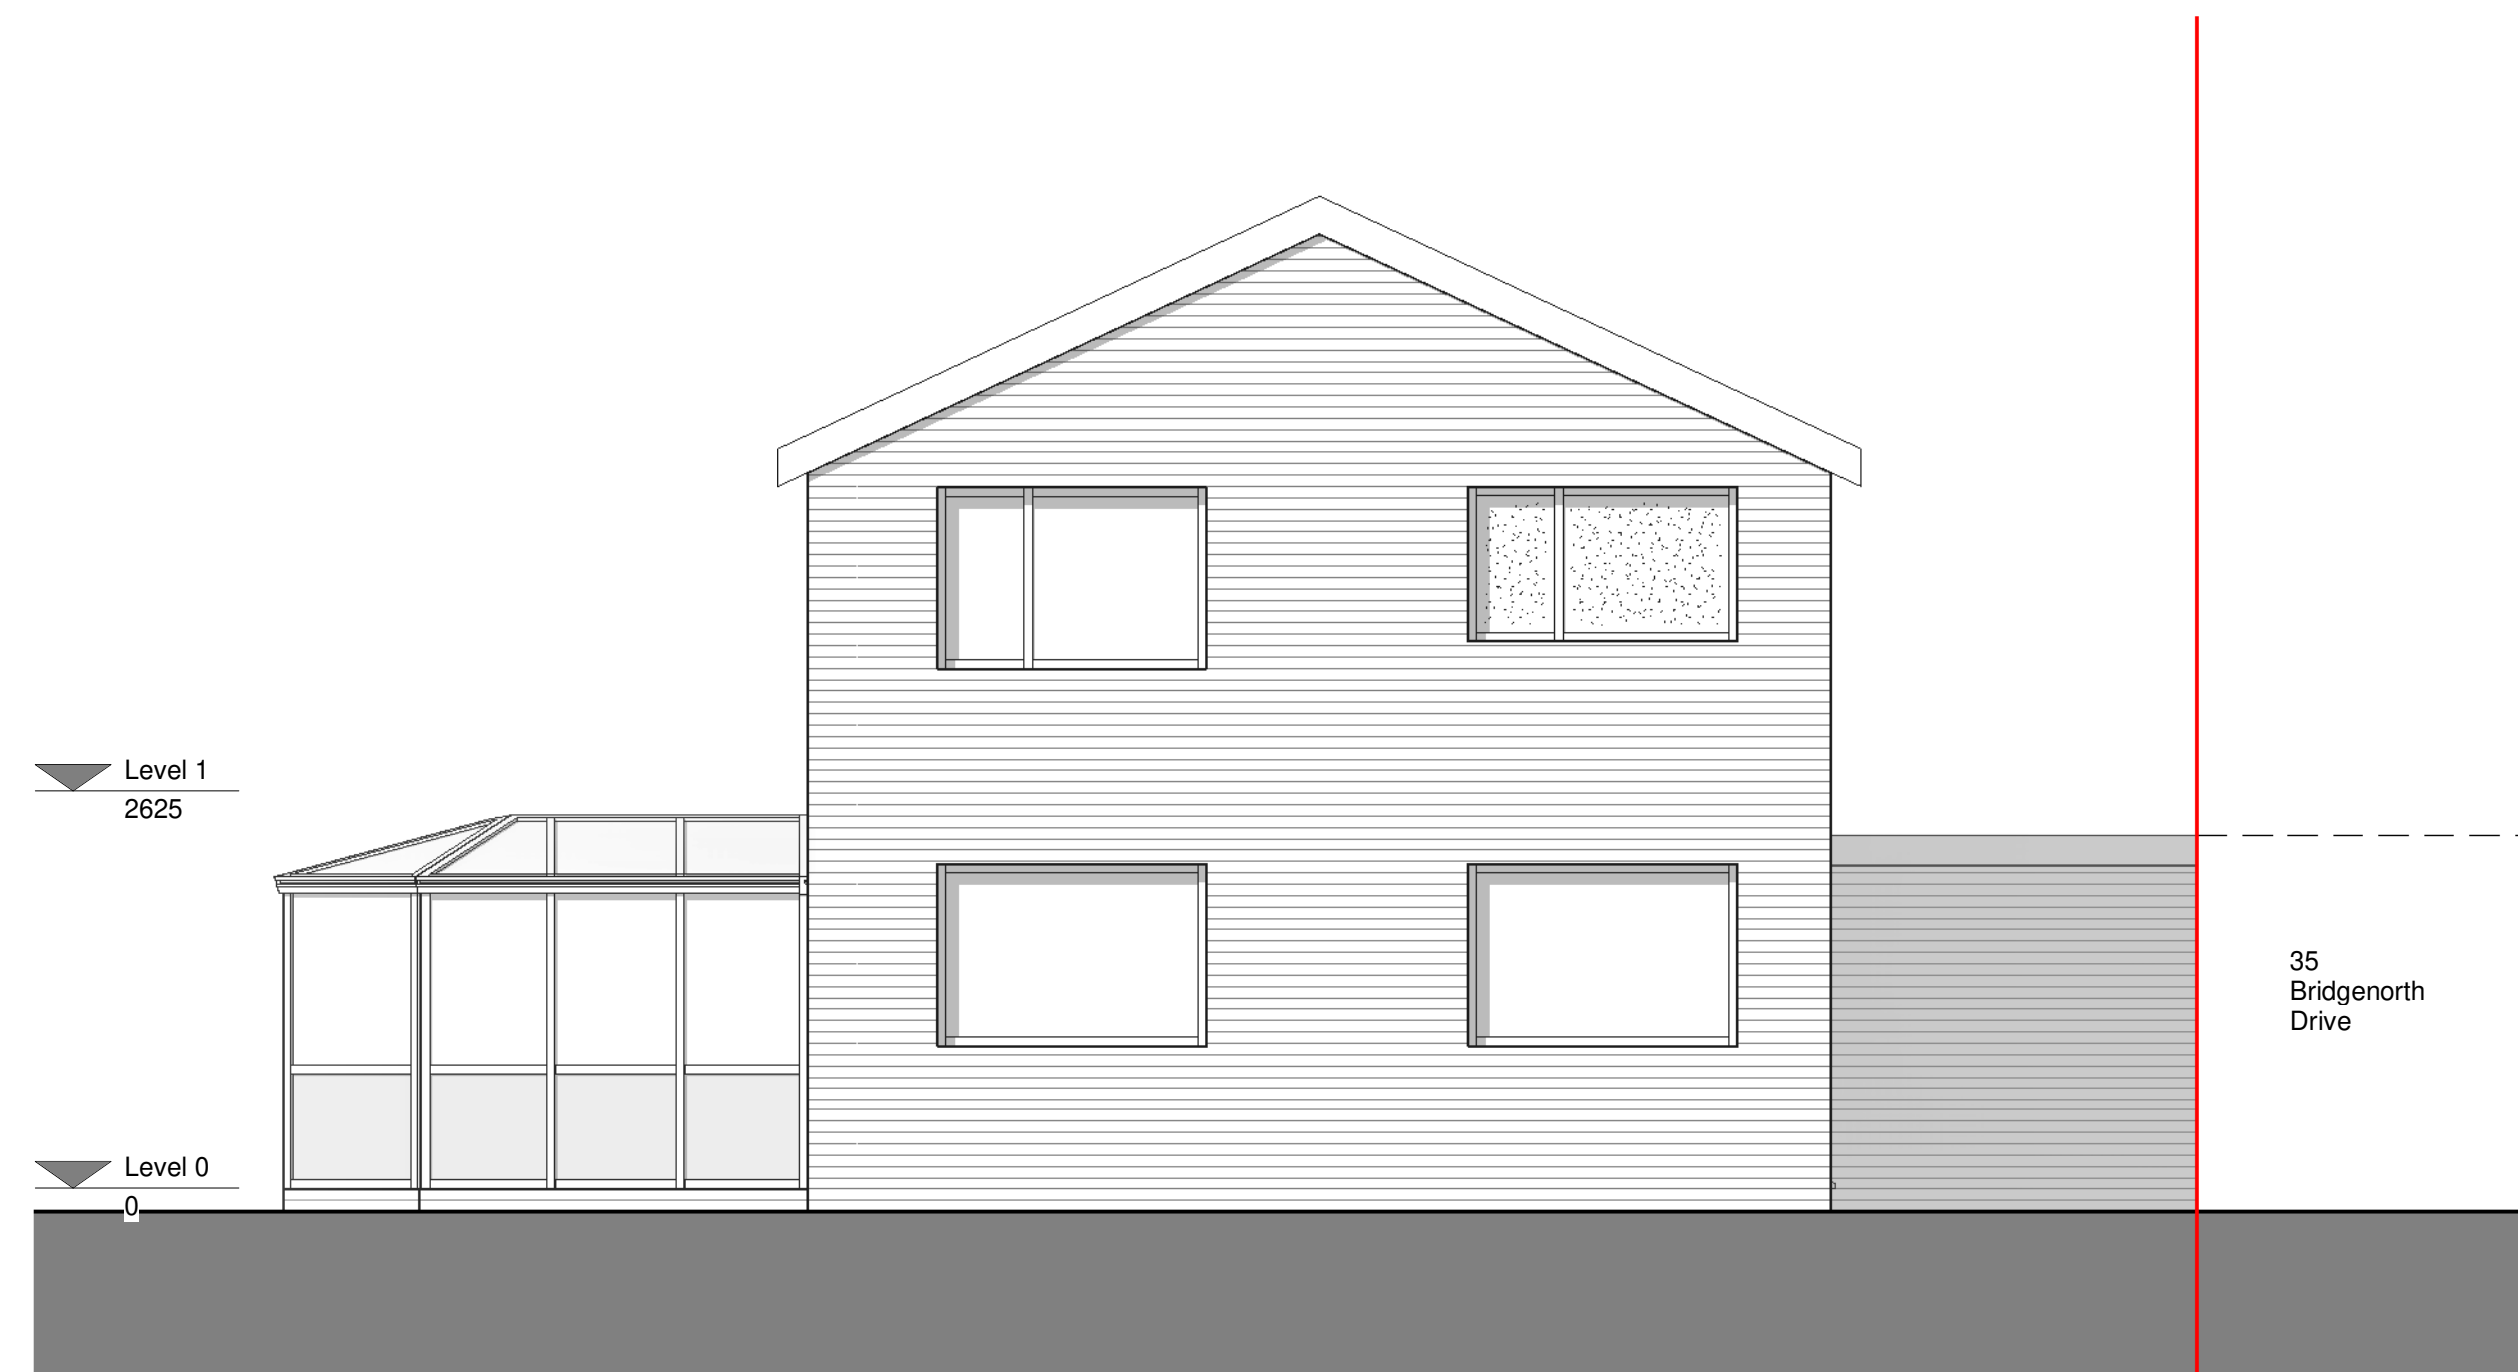

3 Existing West Elevation
1 : 50



4 Existing North Elevation
1 : 50