
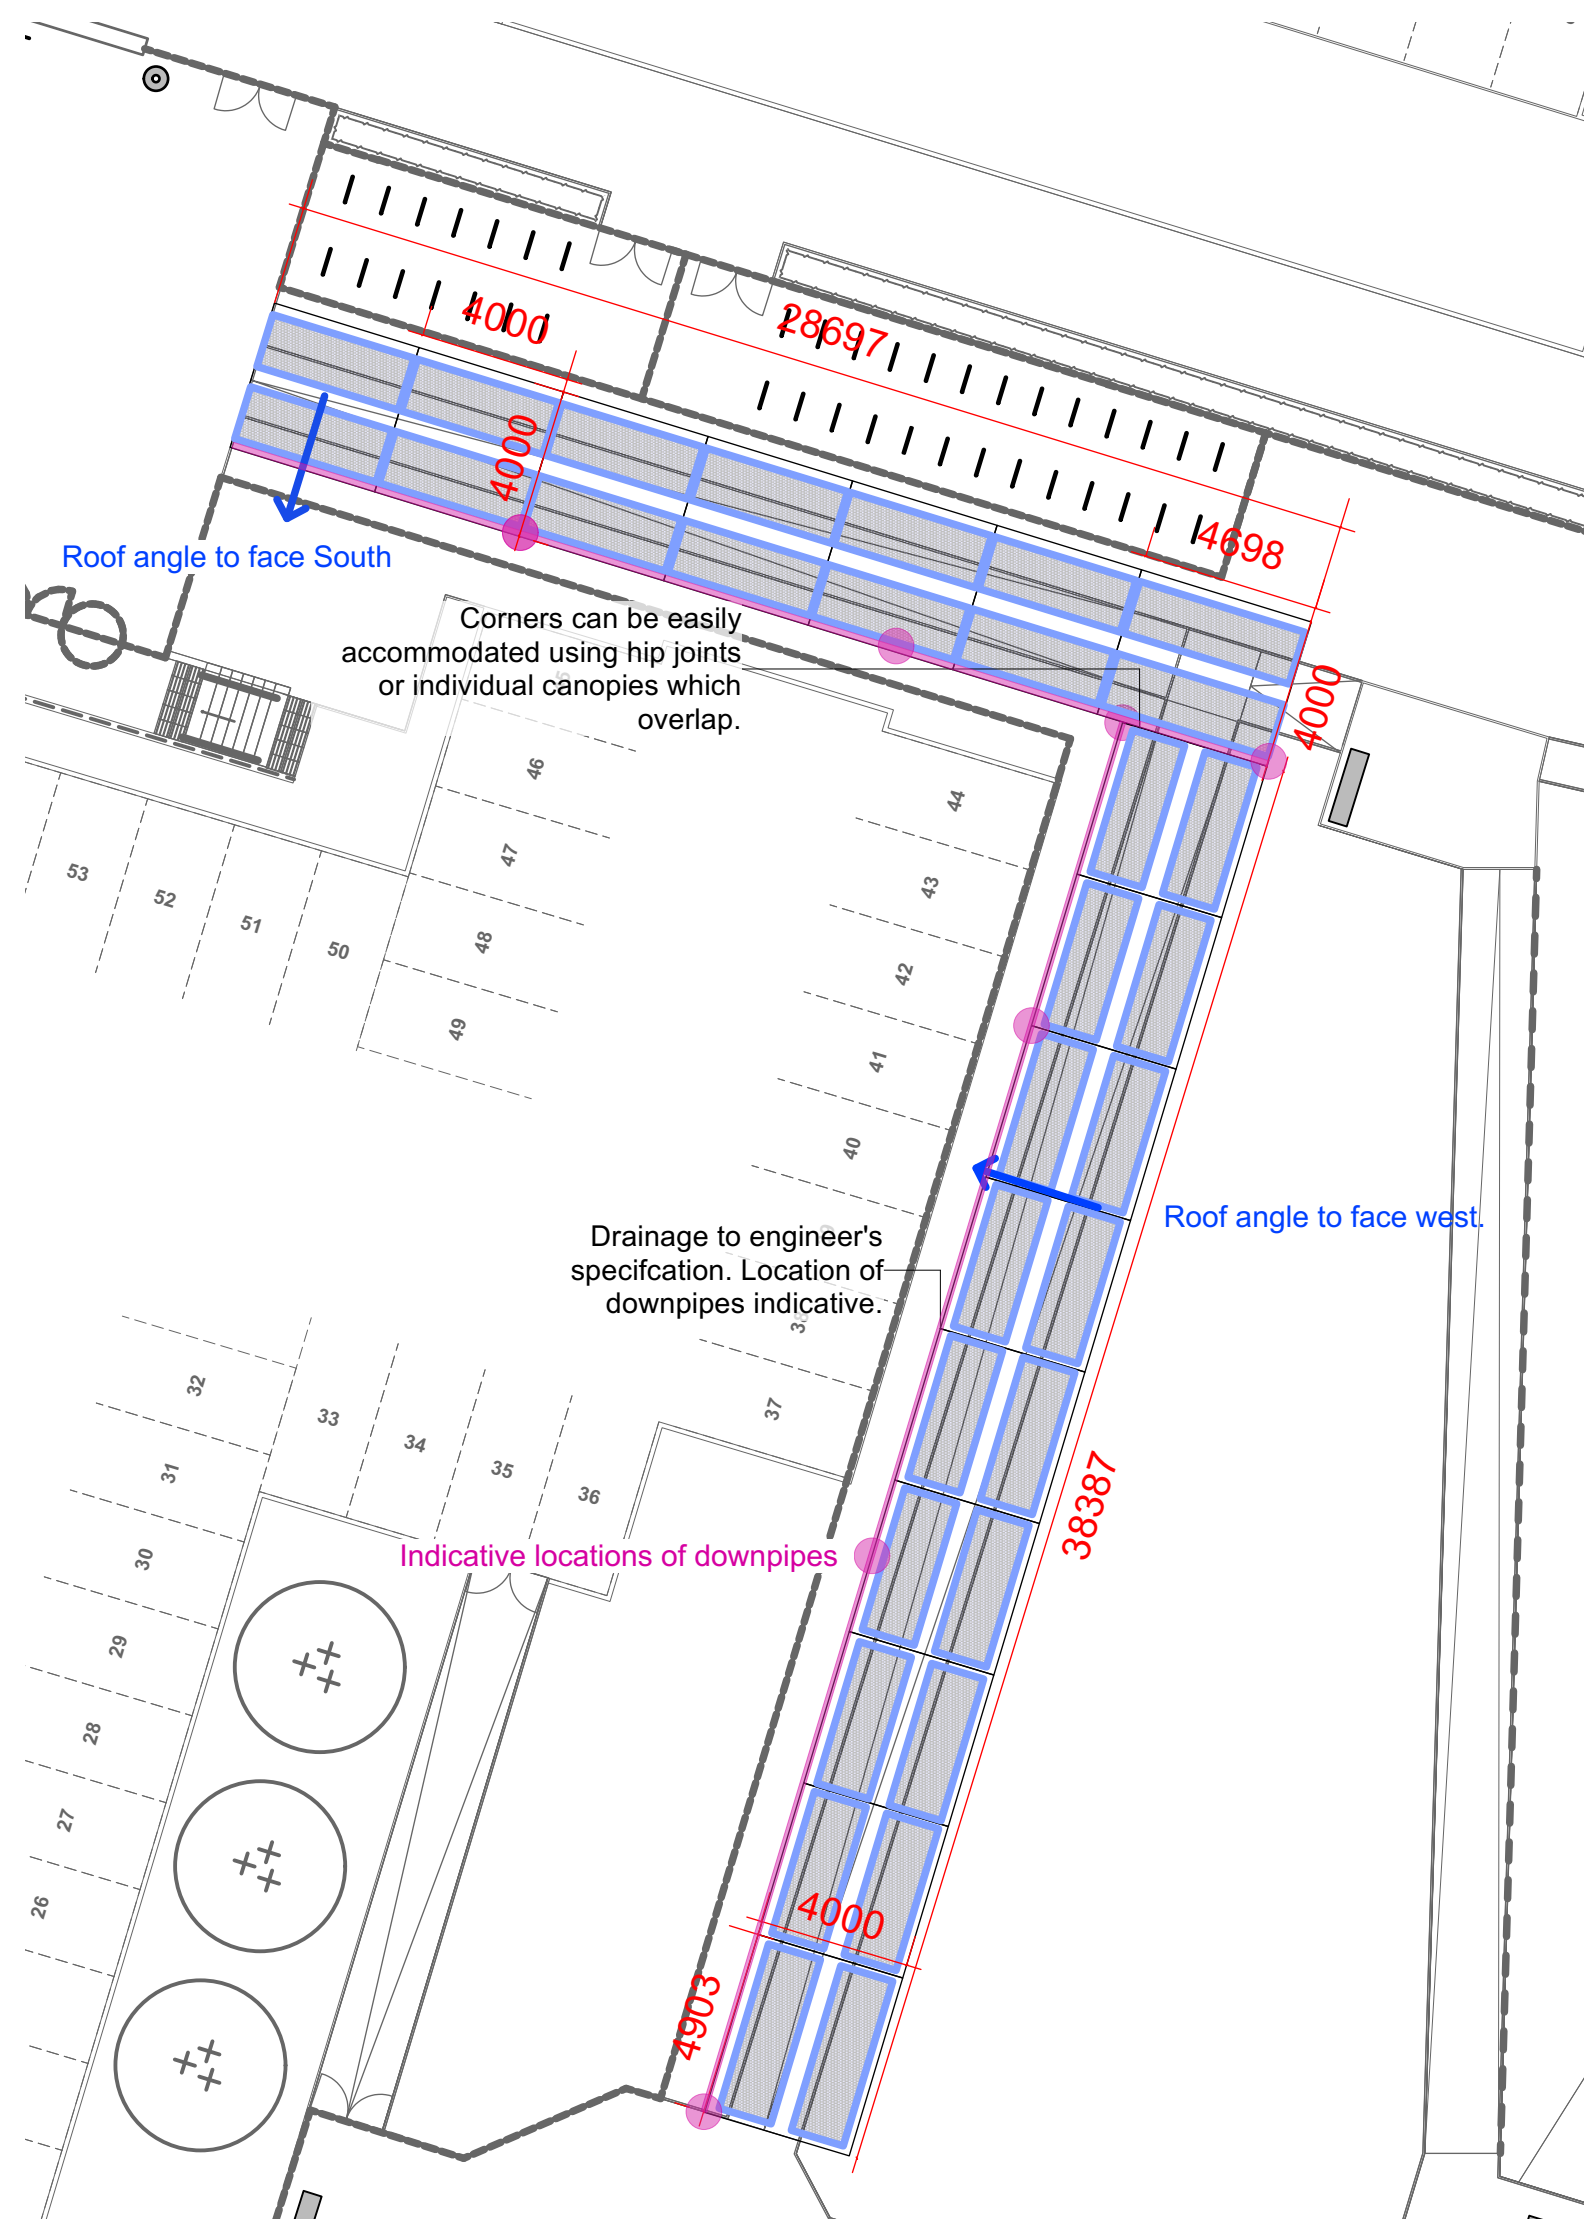
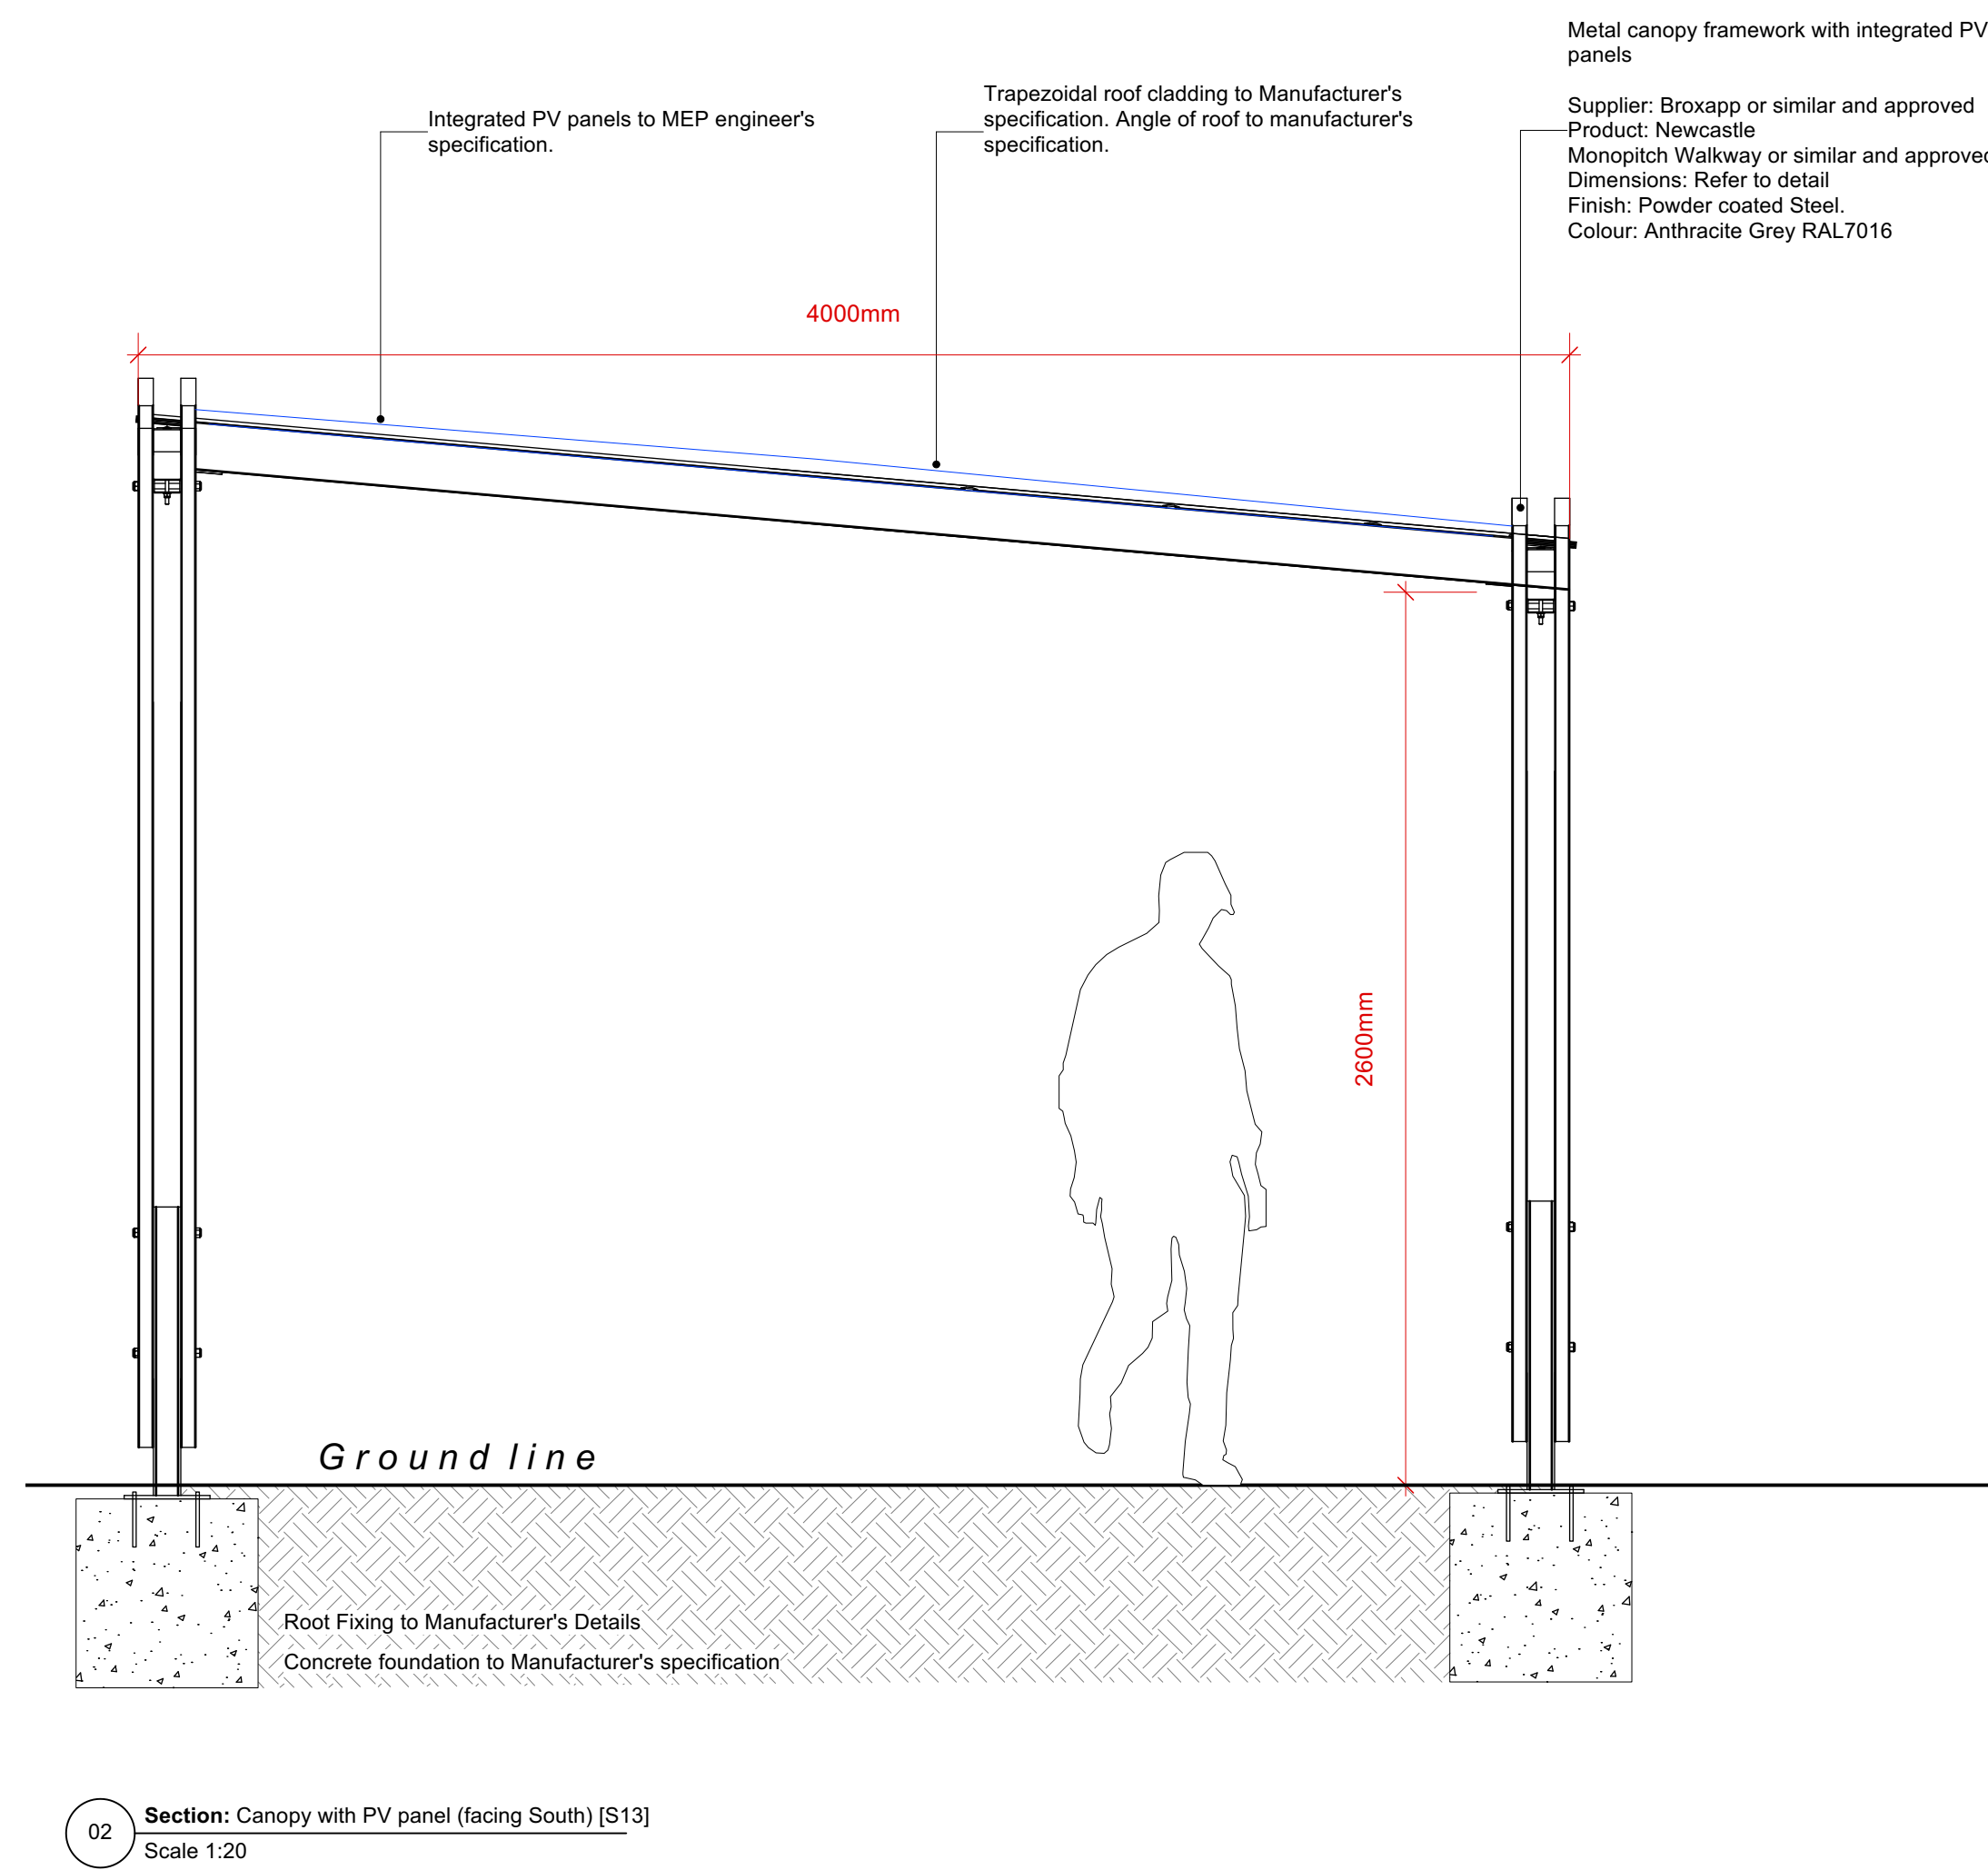
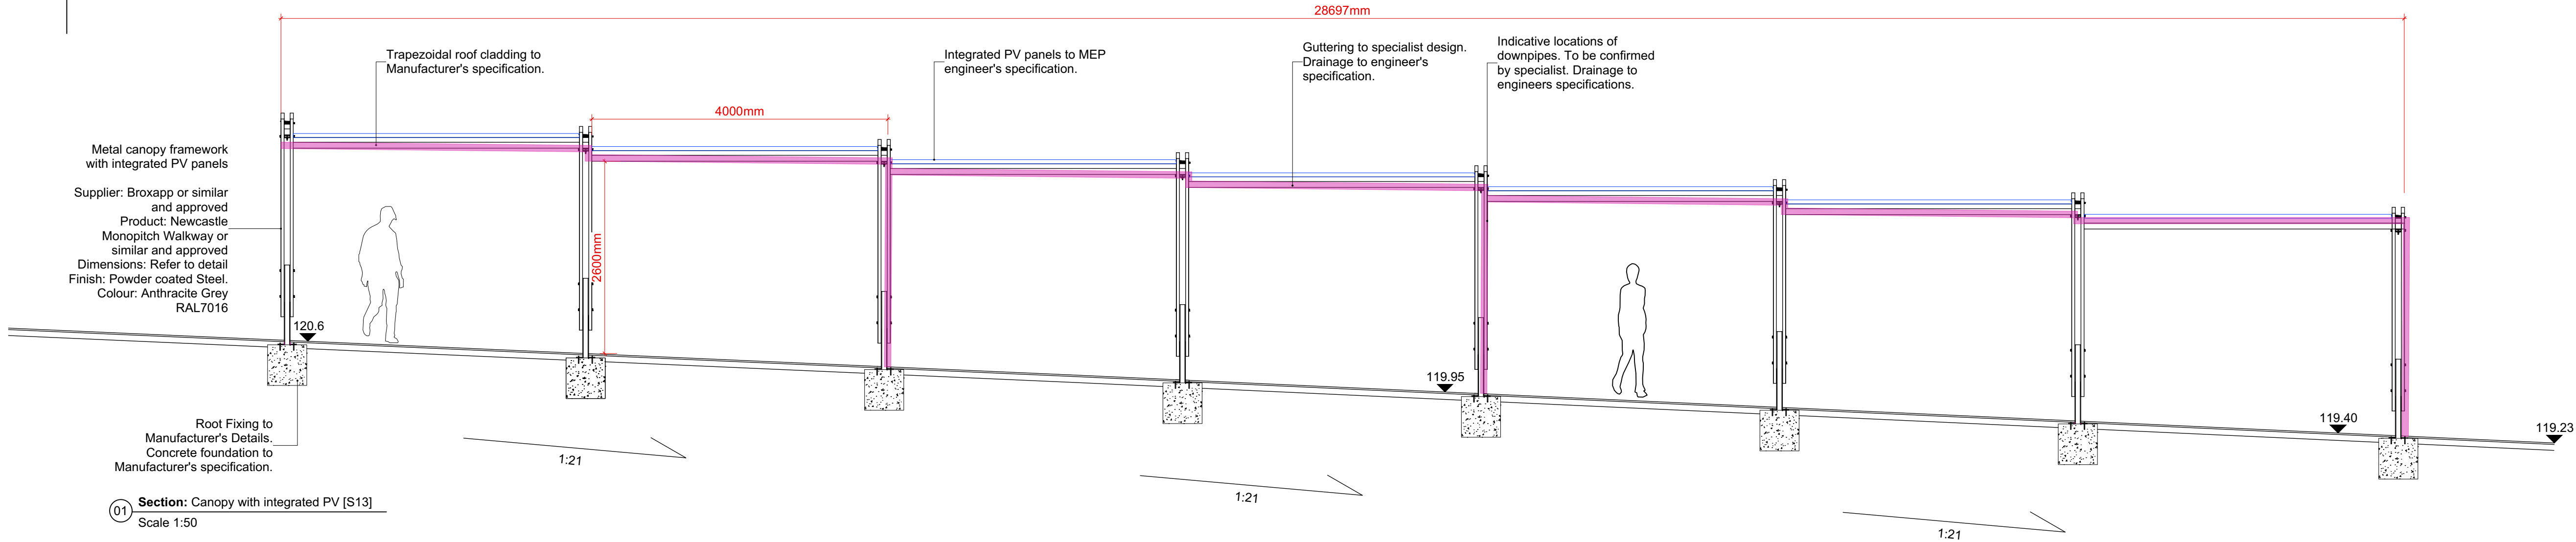


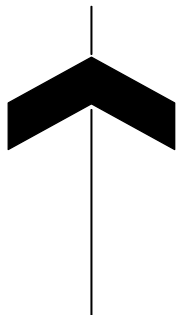

Specification:

Metal canopy framework with integrated PV panels

Supplier: Broxapp or similar and approved
Product: Newcastle Monopitch Walkway or similar and approved
Dimensions: Refer to detail
Finish: Powder coated Steel.
Colour: Anthracite Grey RAL7016

Features:

Multiwall Polycarbonate roof cladding
Submerged fixing
Robust, tough construction
Framework galvanised to BS EN ISO 1461
Steel fixings galvanised to BS EN ISO 1461

RAL 7016
Anthracite Grey

- Note**
1. Do not scale from this drawing
 2. To be read in conjunction with Project Risk Register REF: FE0012-ALA-XX-XX-T-L-00001
 3. To be read in conjunction with Landscape Outline Specifications REF: FE0012-ALA-XX-XX-T-L-0001
 4. To be read in conjunction with all submitted Landscape Architect's drawings.
 5. To be read in conjunction with all other consultants' drawings.
 6. All prints of this drawing must be made in full colour.
 7. Information shown outside extent of works is for illustrative purposes only.
 8. Specification and details of build ups to paving, kerbs, edges and structures to be advised by Civil Engineers.
 9. The contractor is to check all levels and dimensions before construction. Any discrepancies are to be brought to the attention of Ares Landscape Architects before commencing on site.
 10. Sub contractor / specialist fabricator to provide shop drawings and issue to Ares Landscape Architects for confirmation and approval of design intent only prior to fabrication of specialist design packages. Sign off of structural design by Project Engineer.

KEY

ID	RISK	MITIGATION	DATE MITIGATED
1	RESIDUAL PROJECT RISKS		

ID	REV	DESCRIPTION OF REVISION	DRAWN BY	APPROVED BY
07/05/2025	P03	Issued for Planning	MM	

ID	REV	DESCRIPTION OF REVISION	DRAWN BY	APPROVED BY
07/05/2025	P03	Issued for Planning	MM	

