



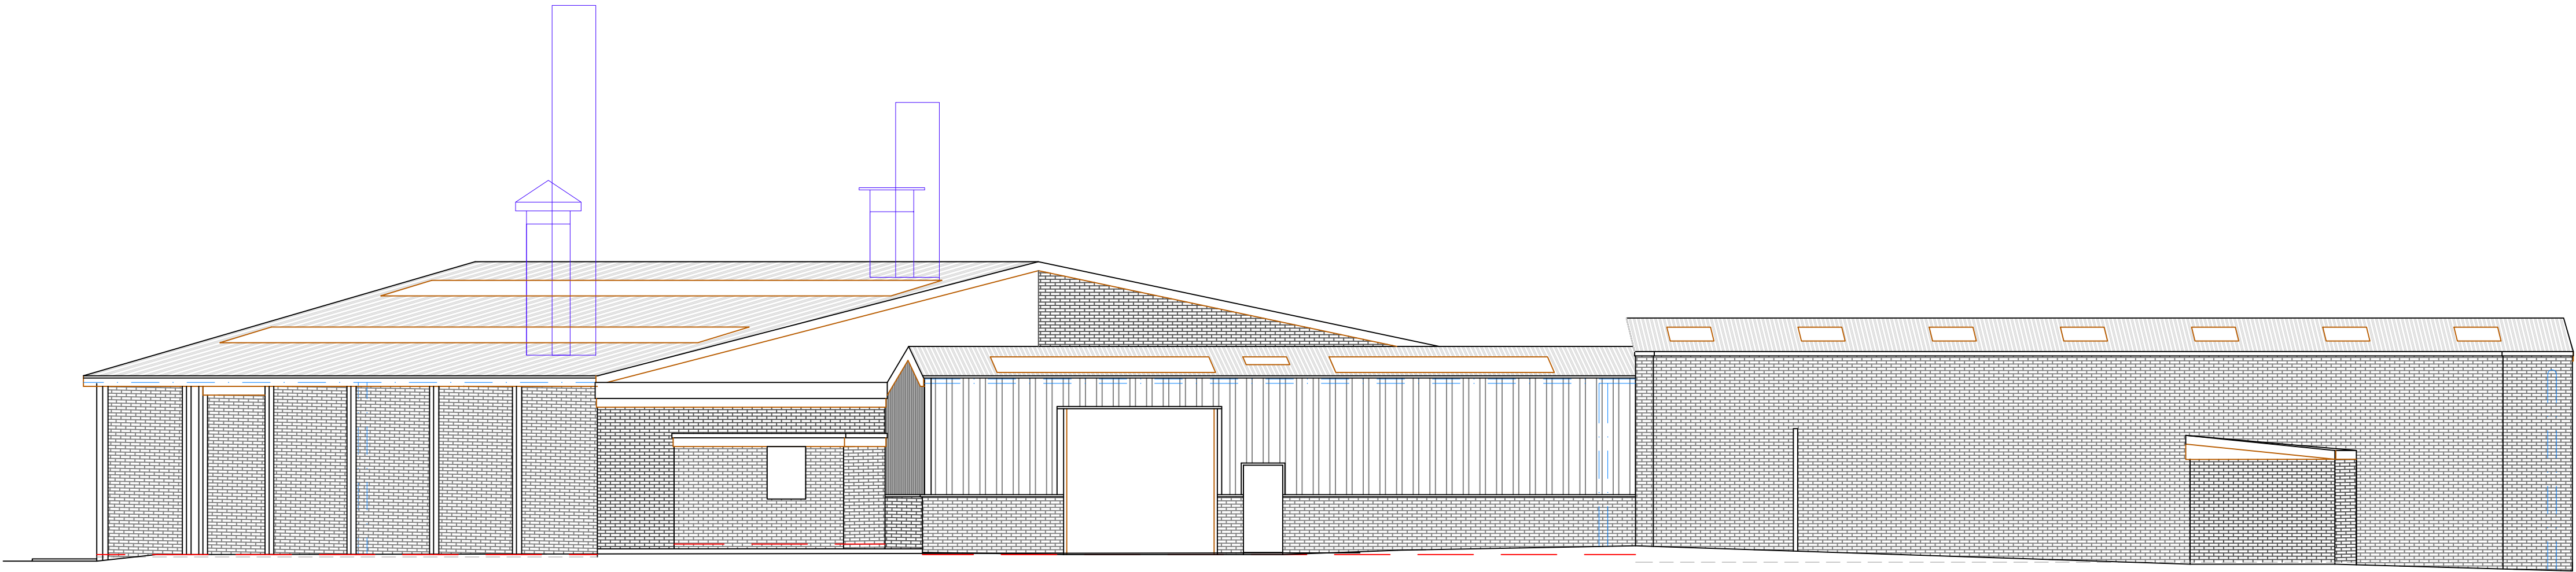

EXISTING SIDE ELEVATION

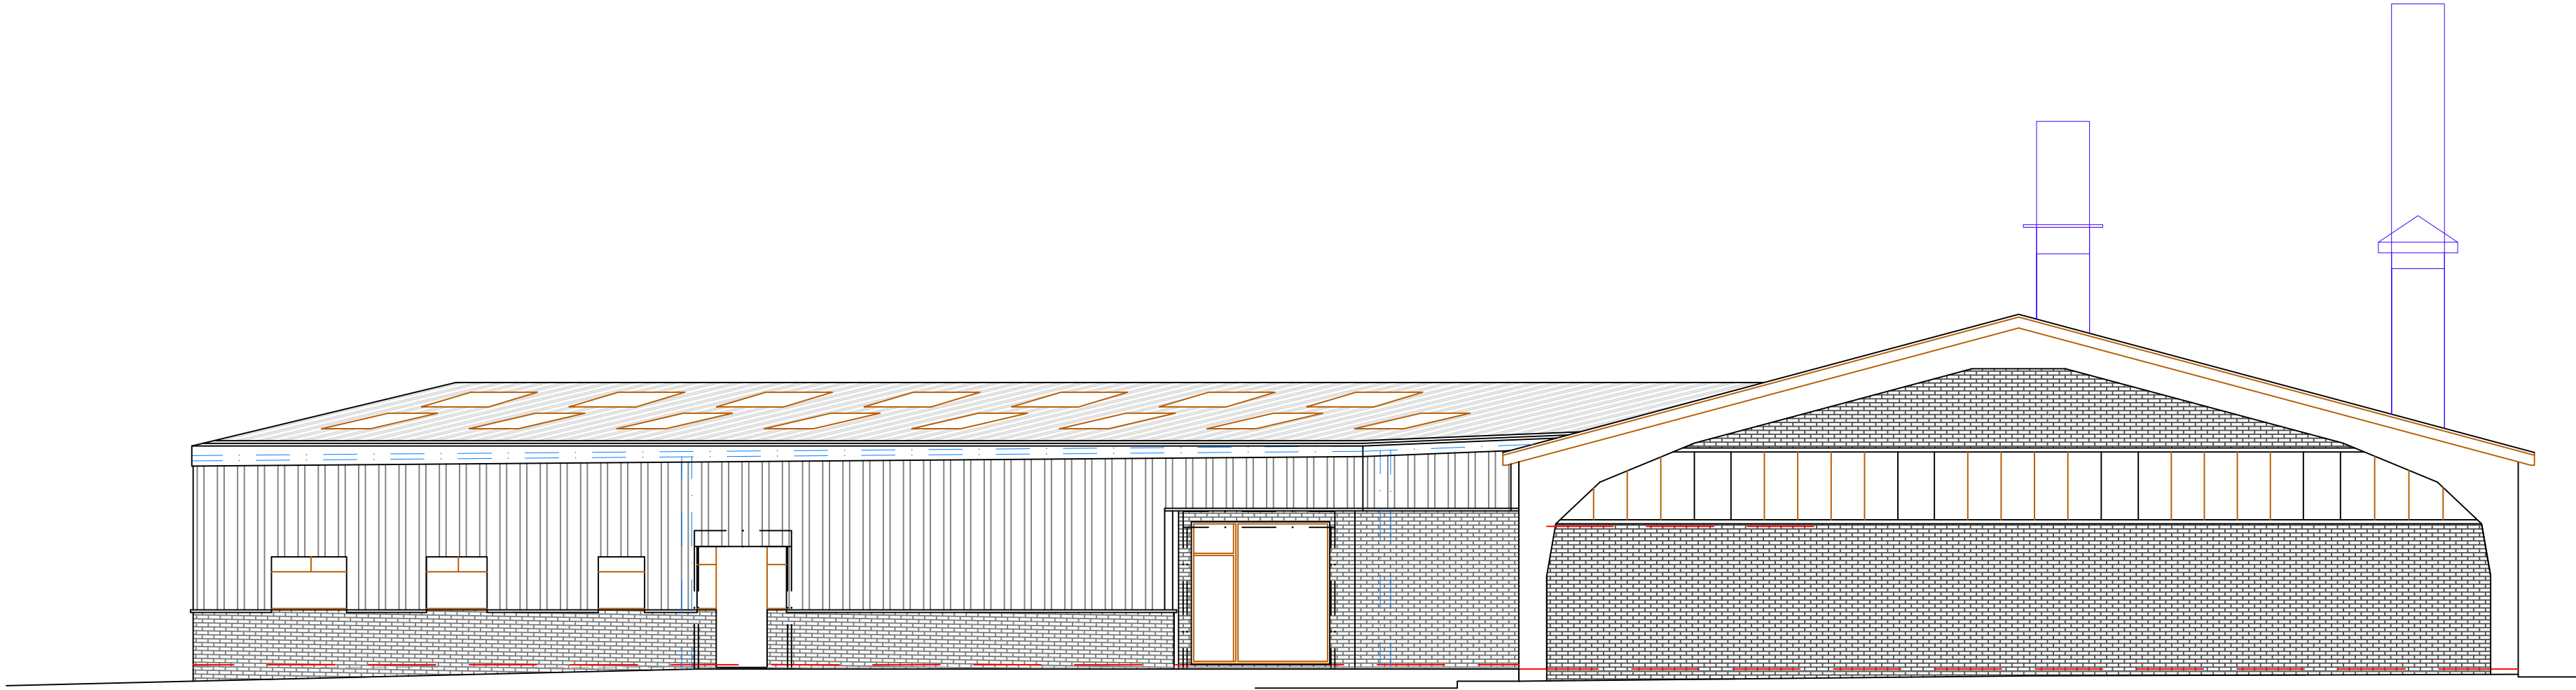

EXISTING SIDE ELEVATION