




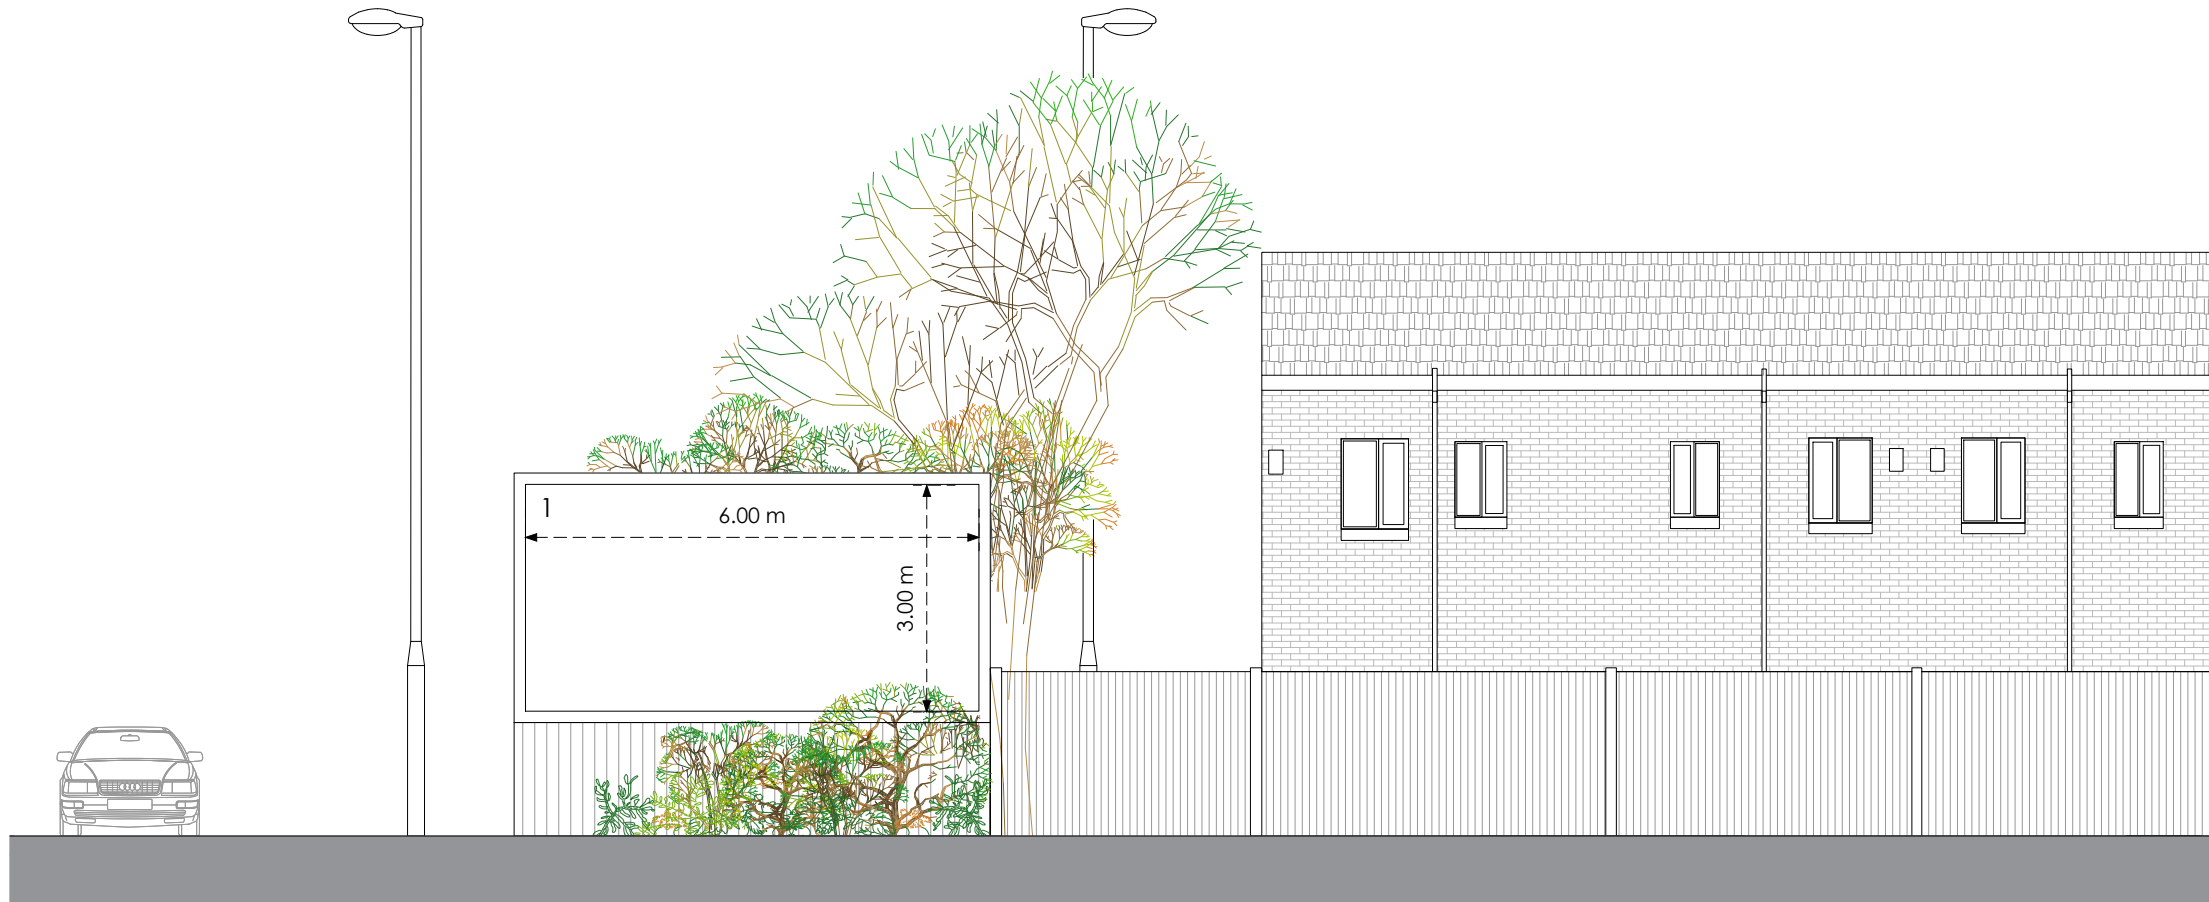


Front

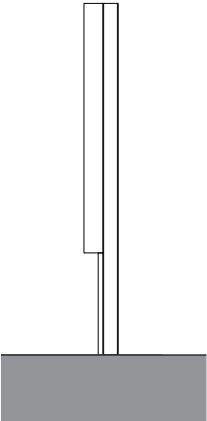

Side
Existing

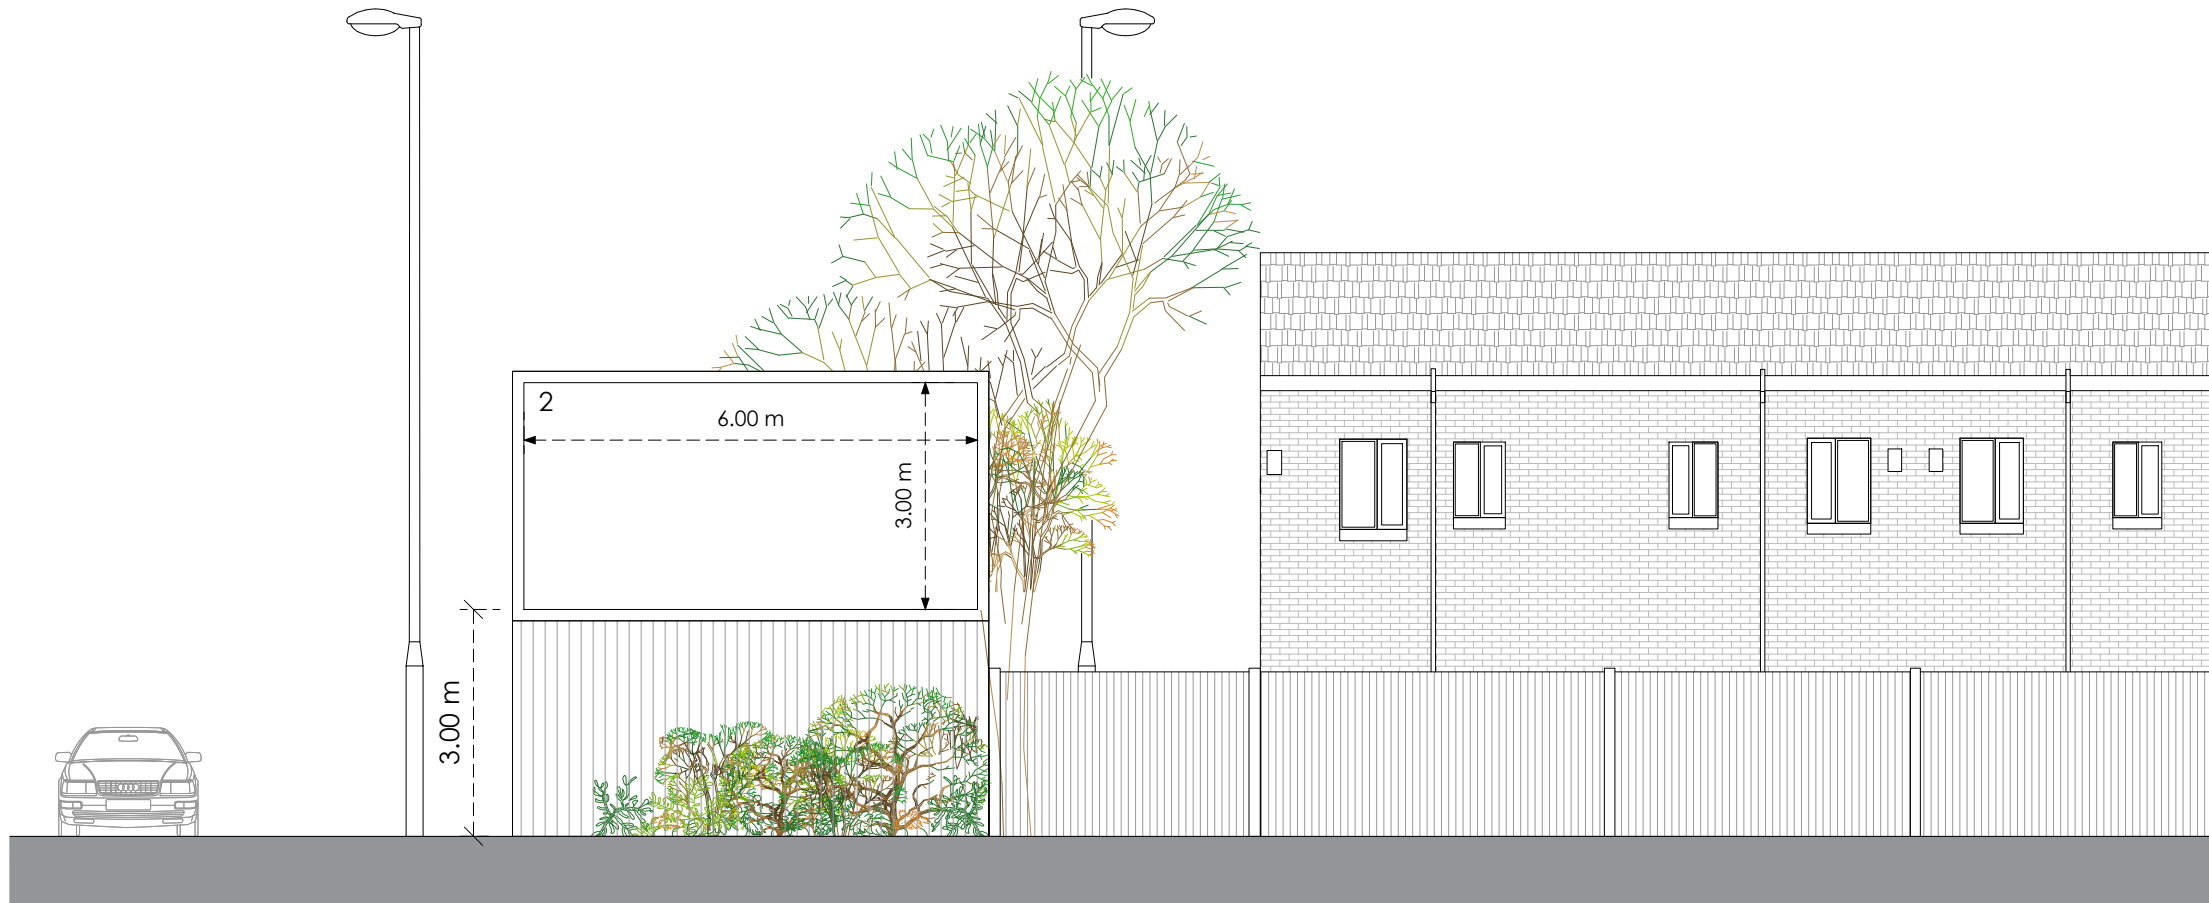

Front

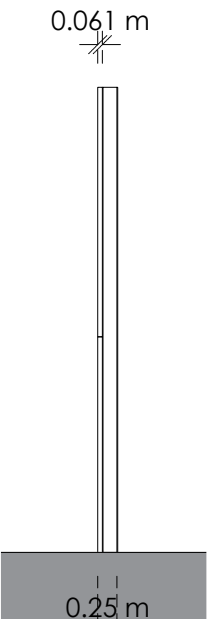

Side
Proposed

Existing and Proposed Elevations

Halifax Road, Rochdale, O12 9AA

11667 26/04/24

1:100 @ A3

- 1. Existing Advertising Panels to be Removed
- 2. Proposed Digital Display

0 4m 8m