




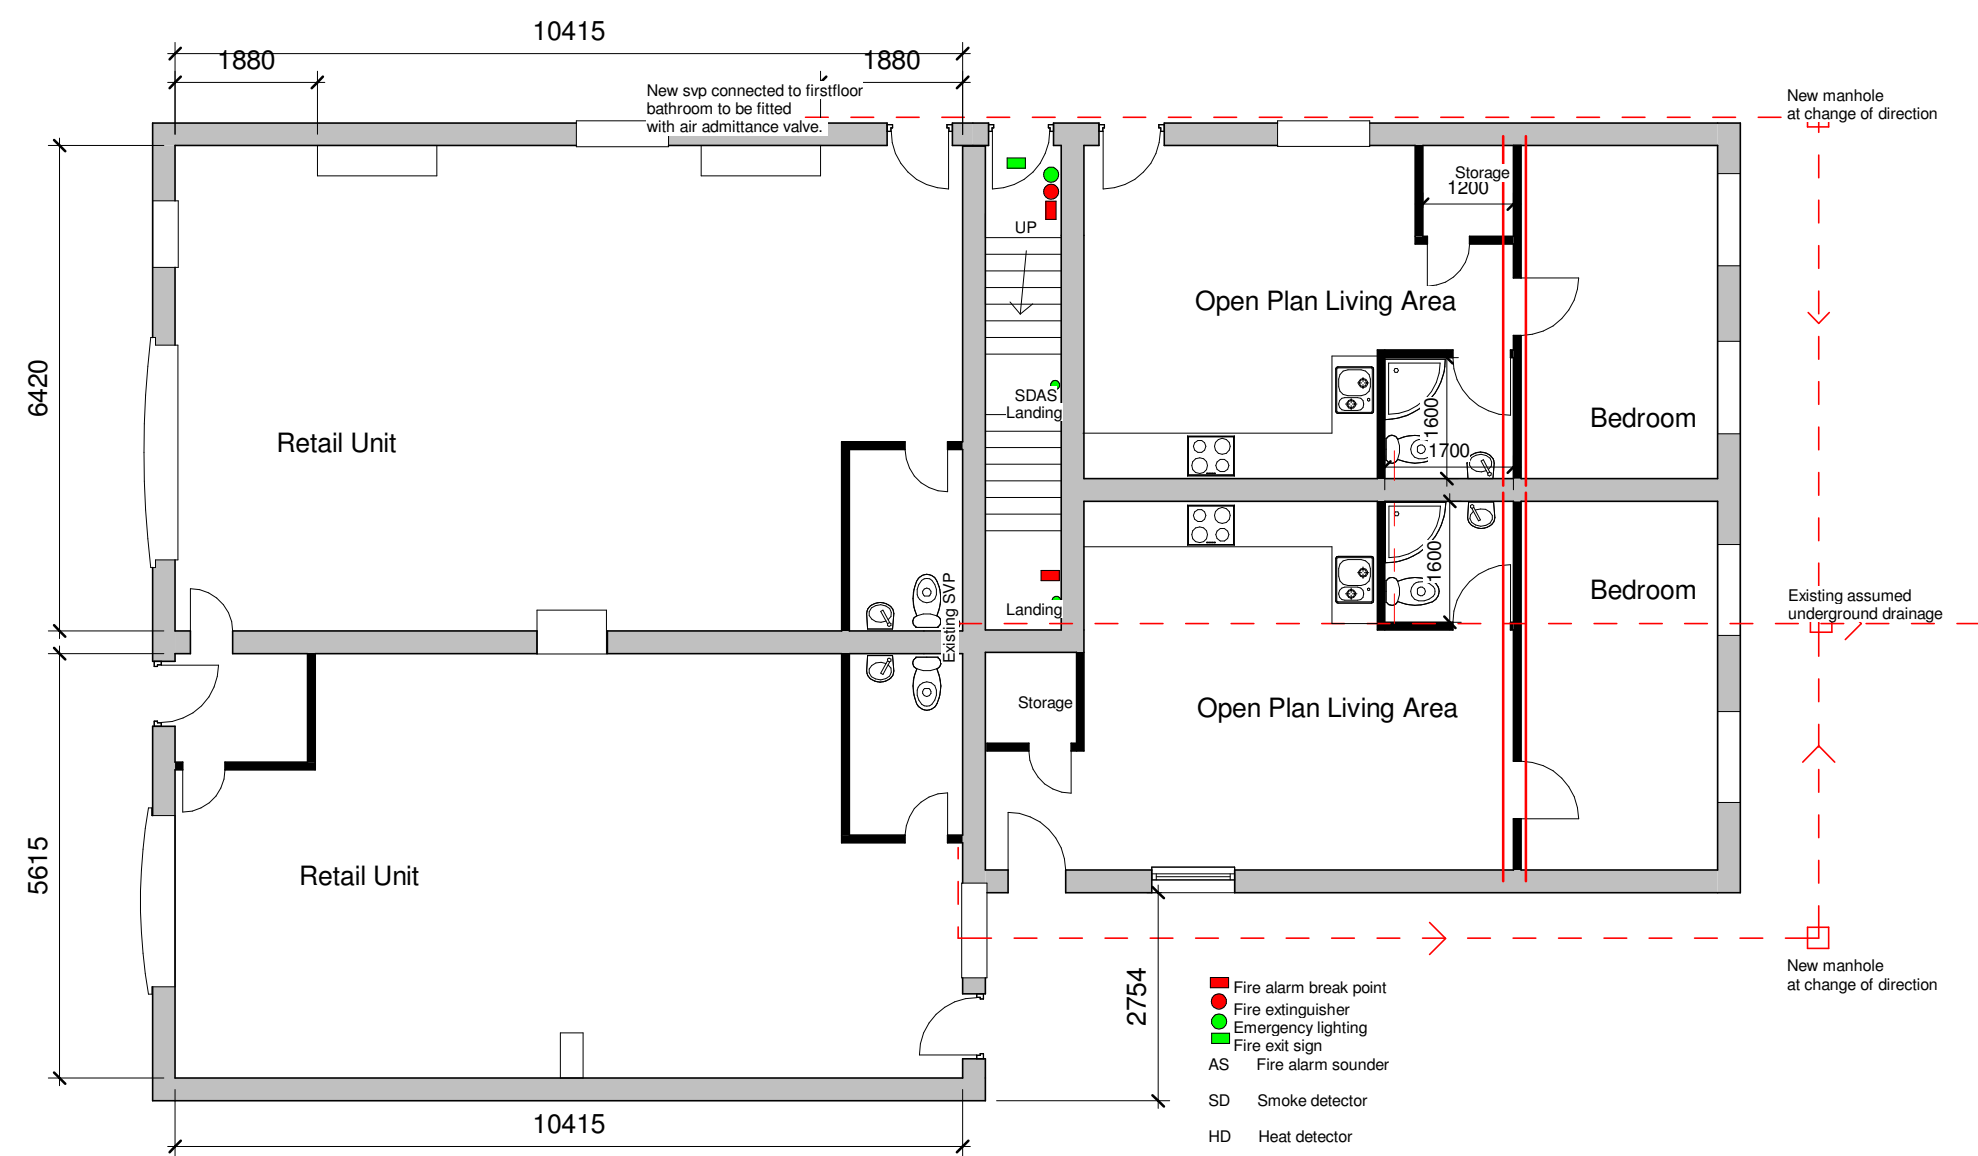

Existing Ground Floor
1 : 100

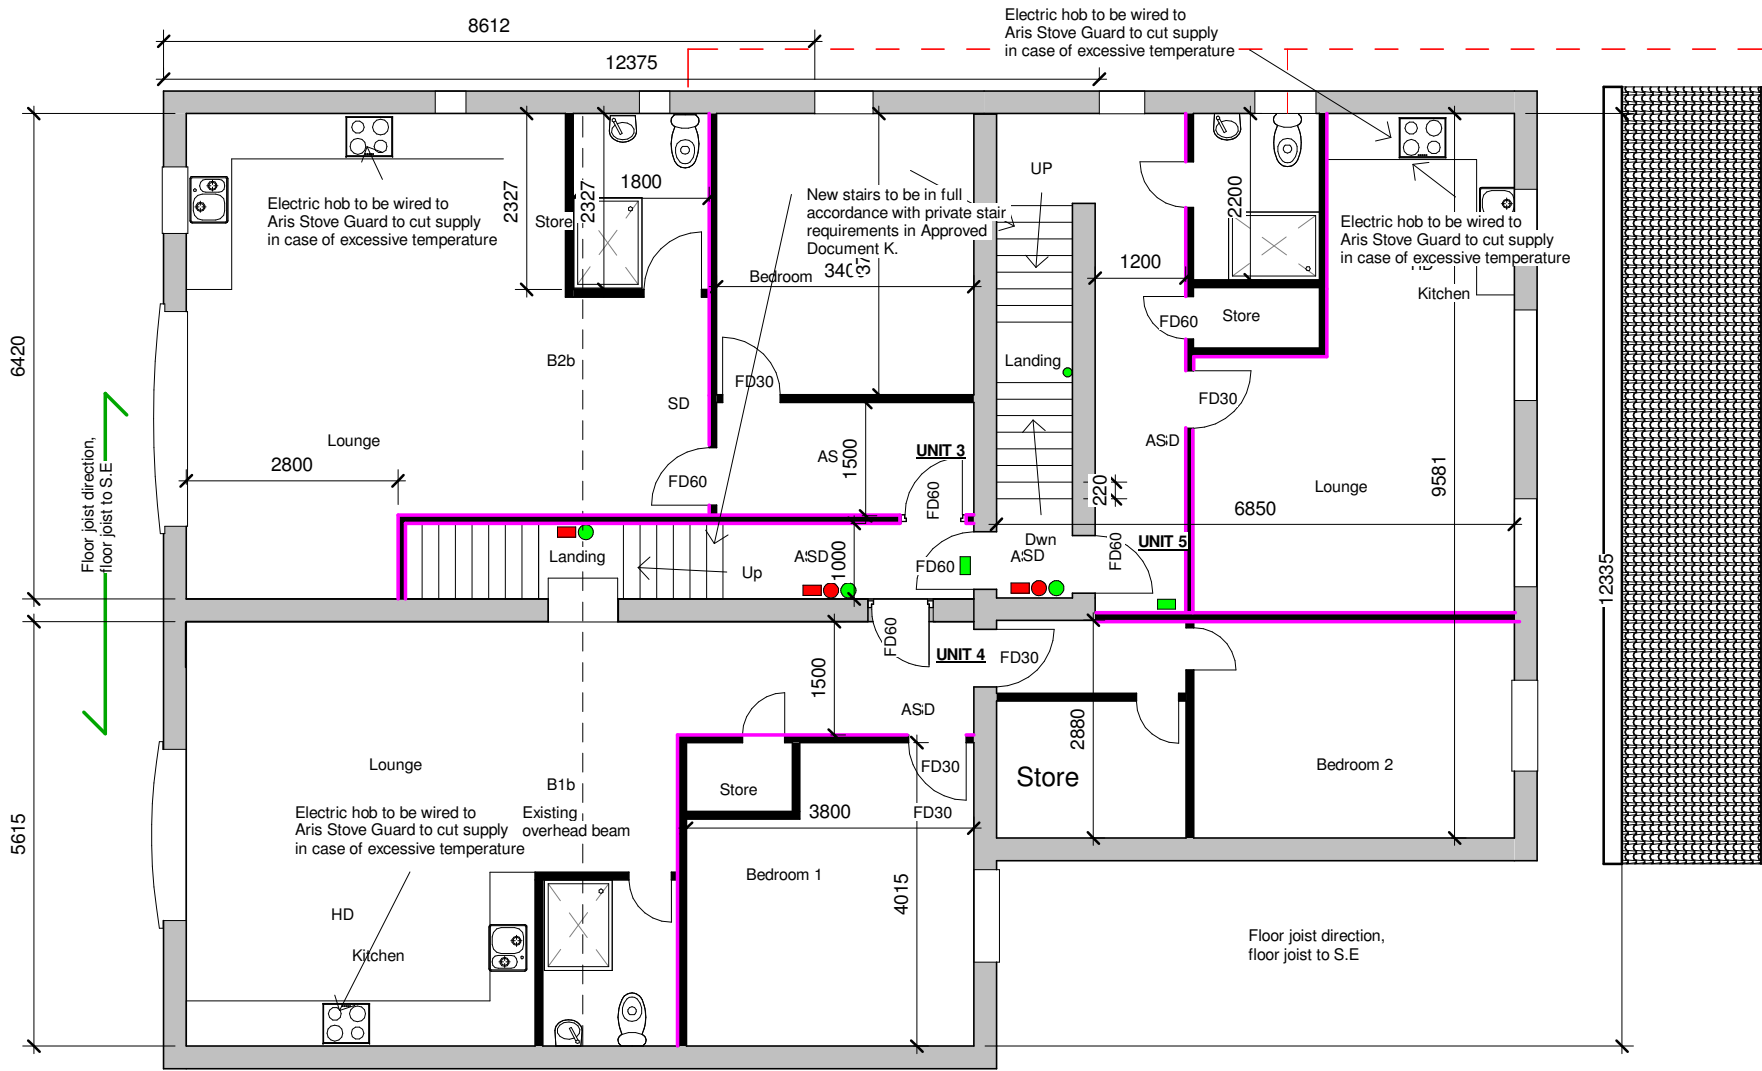

Existing First Floor
1 : 100

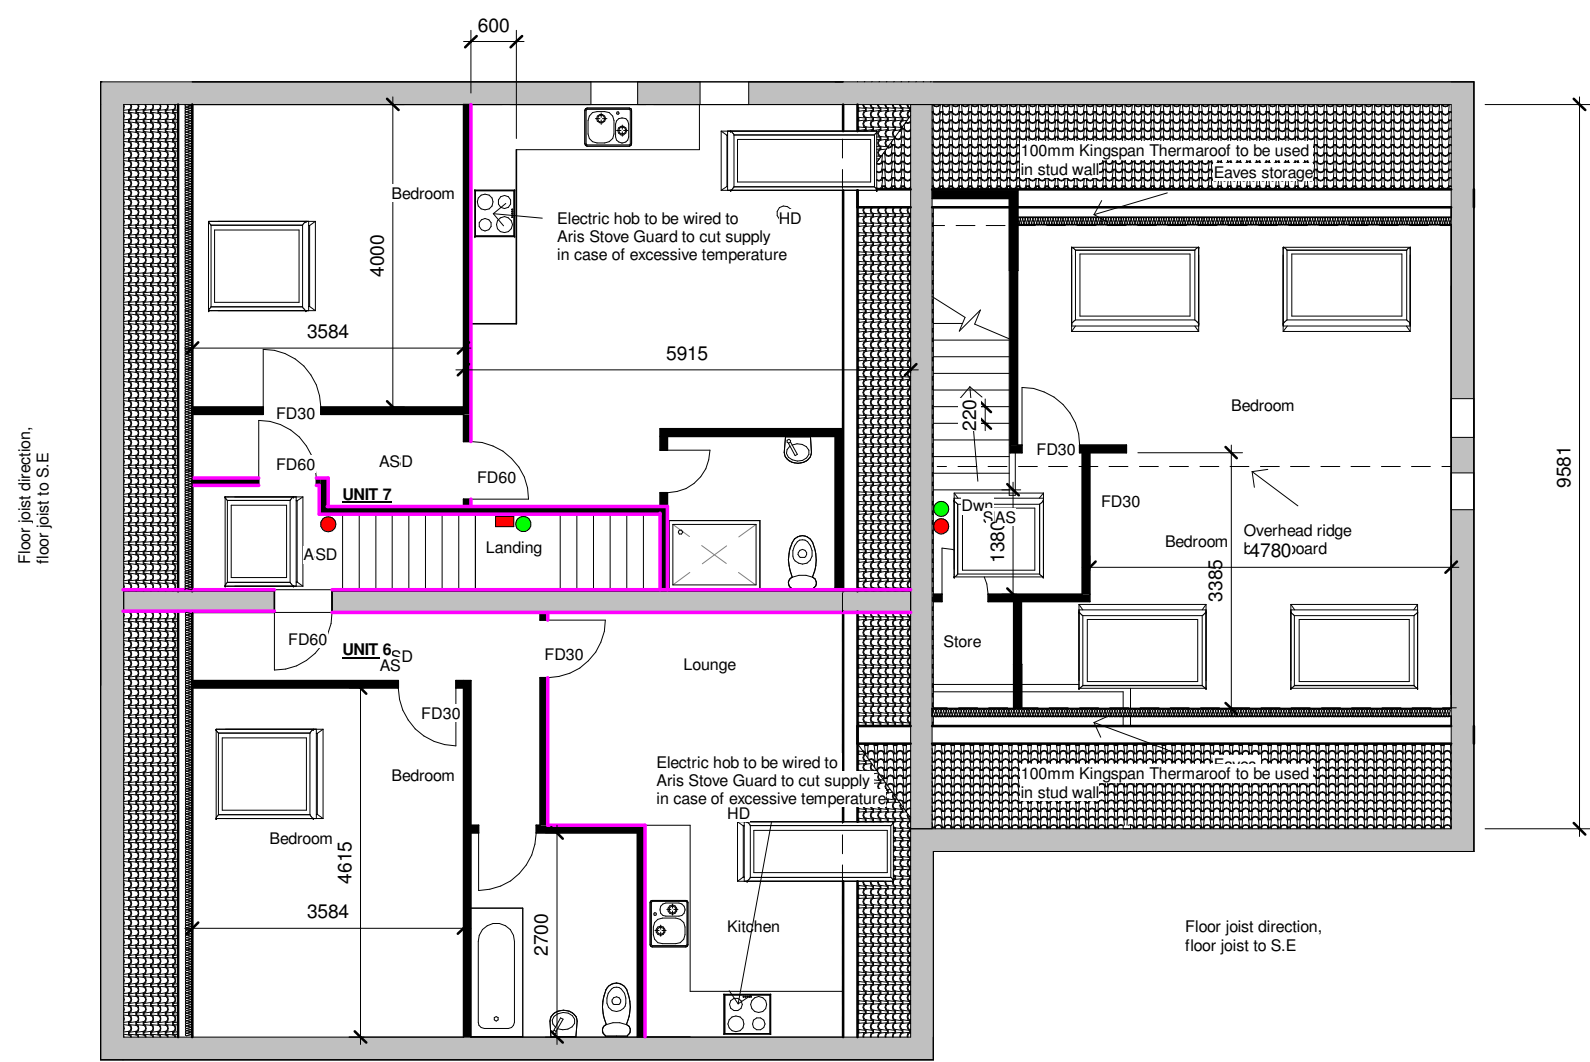

Existing Second Floor
1 : 100

Scale: @ A1.
Dimensions must be checked by contractor before work is commenced.

This drawing remains the property of Belal Rashid Technical Architecture and should not be reproduced in full or in part without prior consent from Belal Rashid Technical Architecture.

The drawings have been produced for Outline Planning Approval purposes ONLY, and should not be used for any other use.

Client:
Imran Manzoor

Project:
Change of use
Project Address:
Navigation Inn
116-118 Drake St
Rochdale
OL16 1PN

Drawing Name: Existing Layout
Drawing Number: A102
Drawing Date: 22/03/25
Author: N.Shah. B.Rashid

Belal Rashid Technical Architecture
11 Queen Street
Oldham
Greater Manchester
OL1 1RD

Email: belal.rashid@brta.co.uk
Tel: 0161 241 9650

