


Block plan 1:500

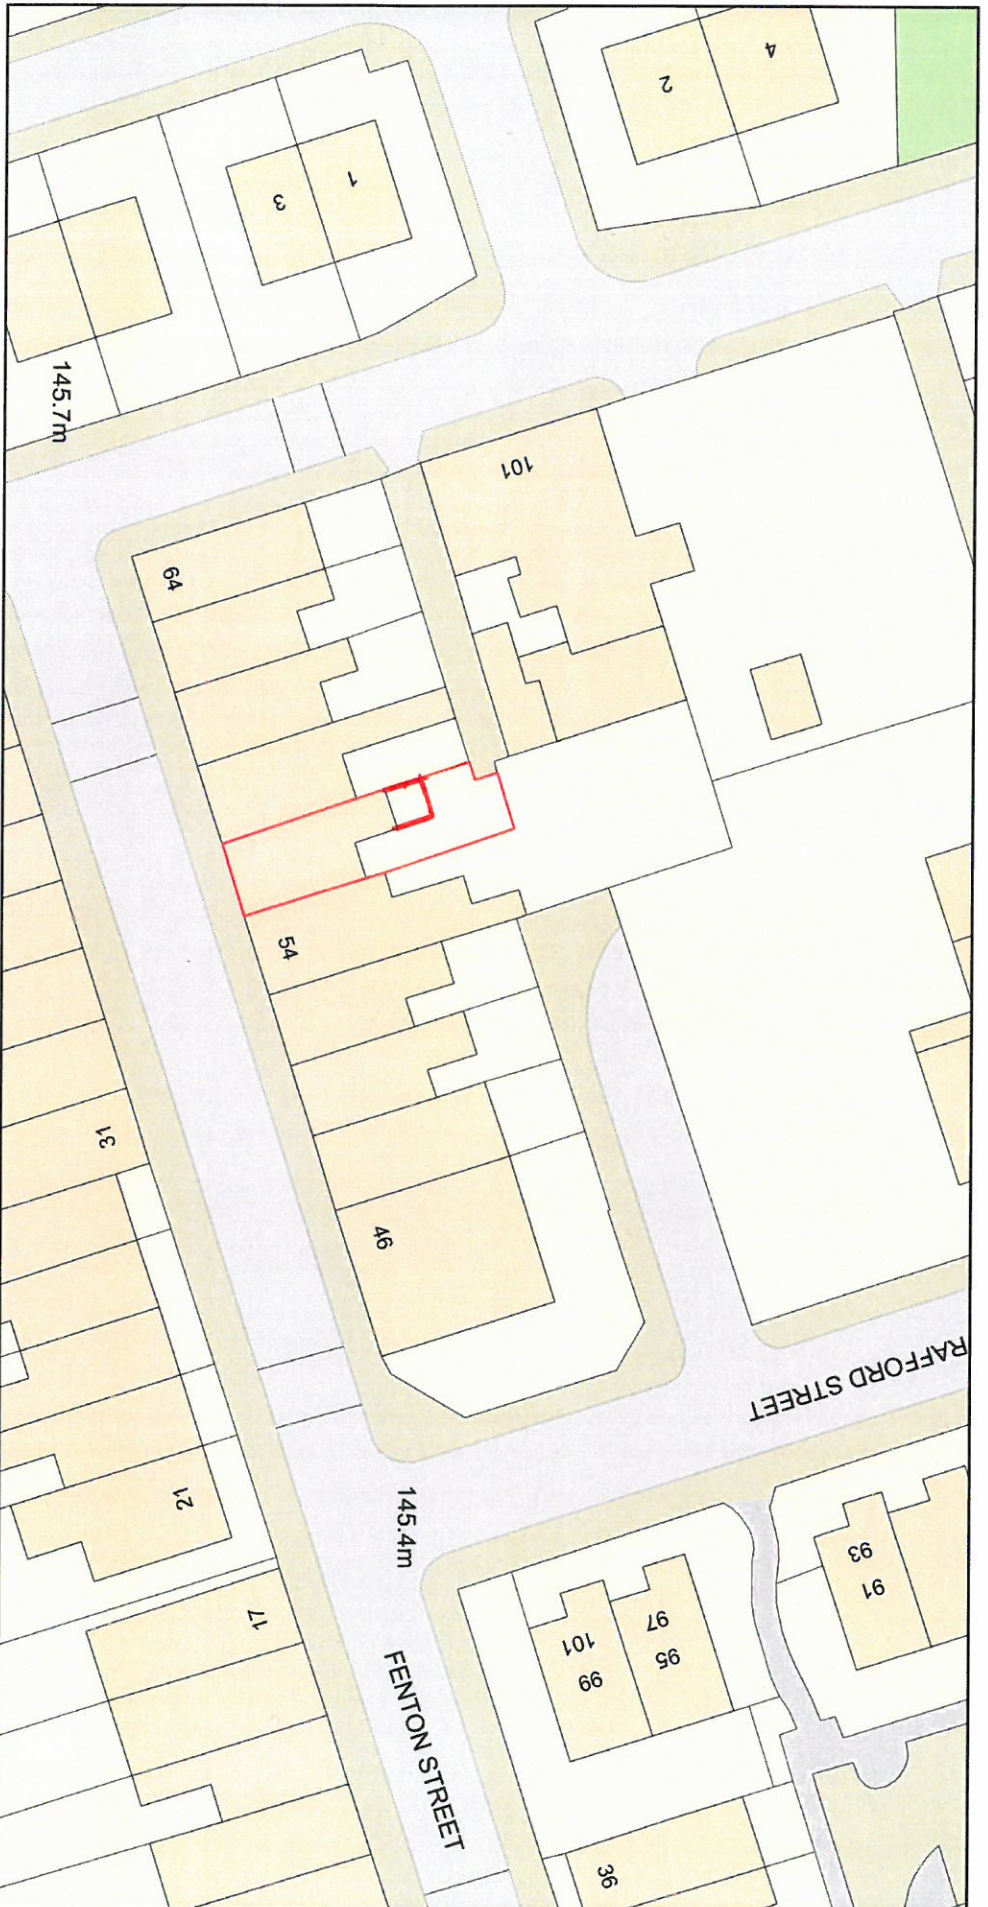

Plan Produced for: Planning

Date Produced: 10 Jun 2025

Plan Reference Number: TORQM25161122310828

Scale: 1:500 @ A4

© Crown copyright and database rights 2025 OS 100042766