
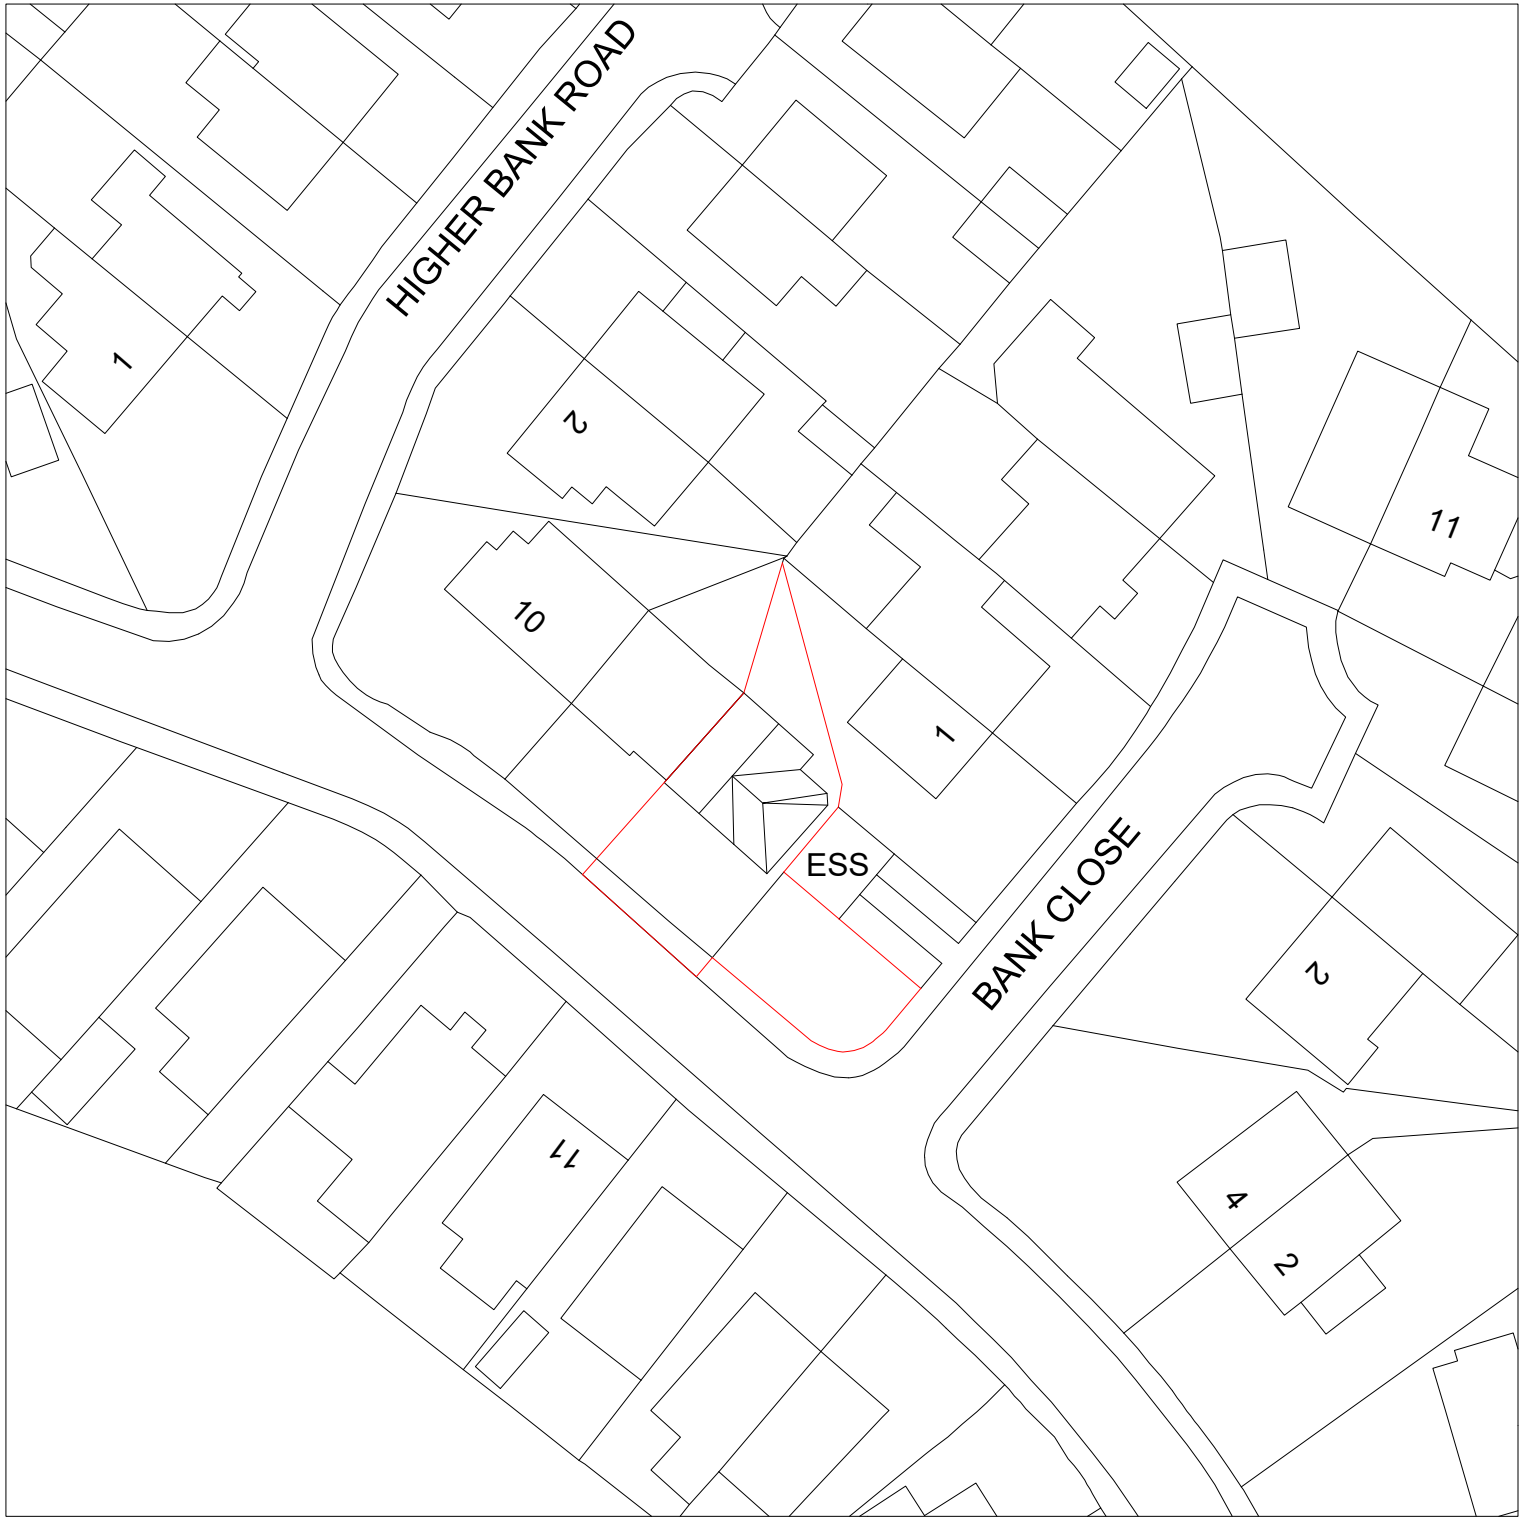


W: adeptdesignltd.co.uk | M: 07496819062 | E: enquiries@adeptdesignltd.co.uk

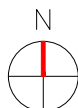

PROJECT	TWO-STORY SIDE EXTENSION & ALTERATIONS TO PARKING 6 WOOD BANK ROAD, LITTLEBOROUGH, OL15 0DR
TITLE	PROPOSED SITE PLAN
NUMBER	A101
SCALE	1:500

REVISION	001
CLIENT	MR. & MRS. POLLARD
STATUS	PLANNING ISSUE
DATE	04/07/2025