


142 Manchester Road
Heywood

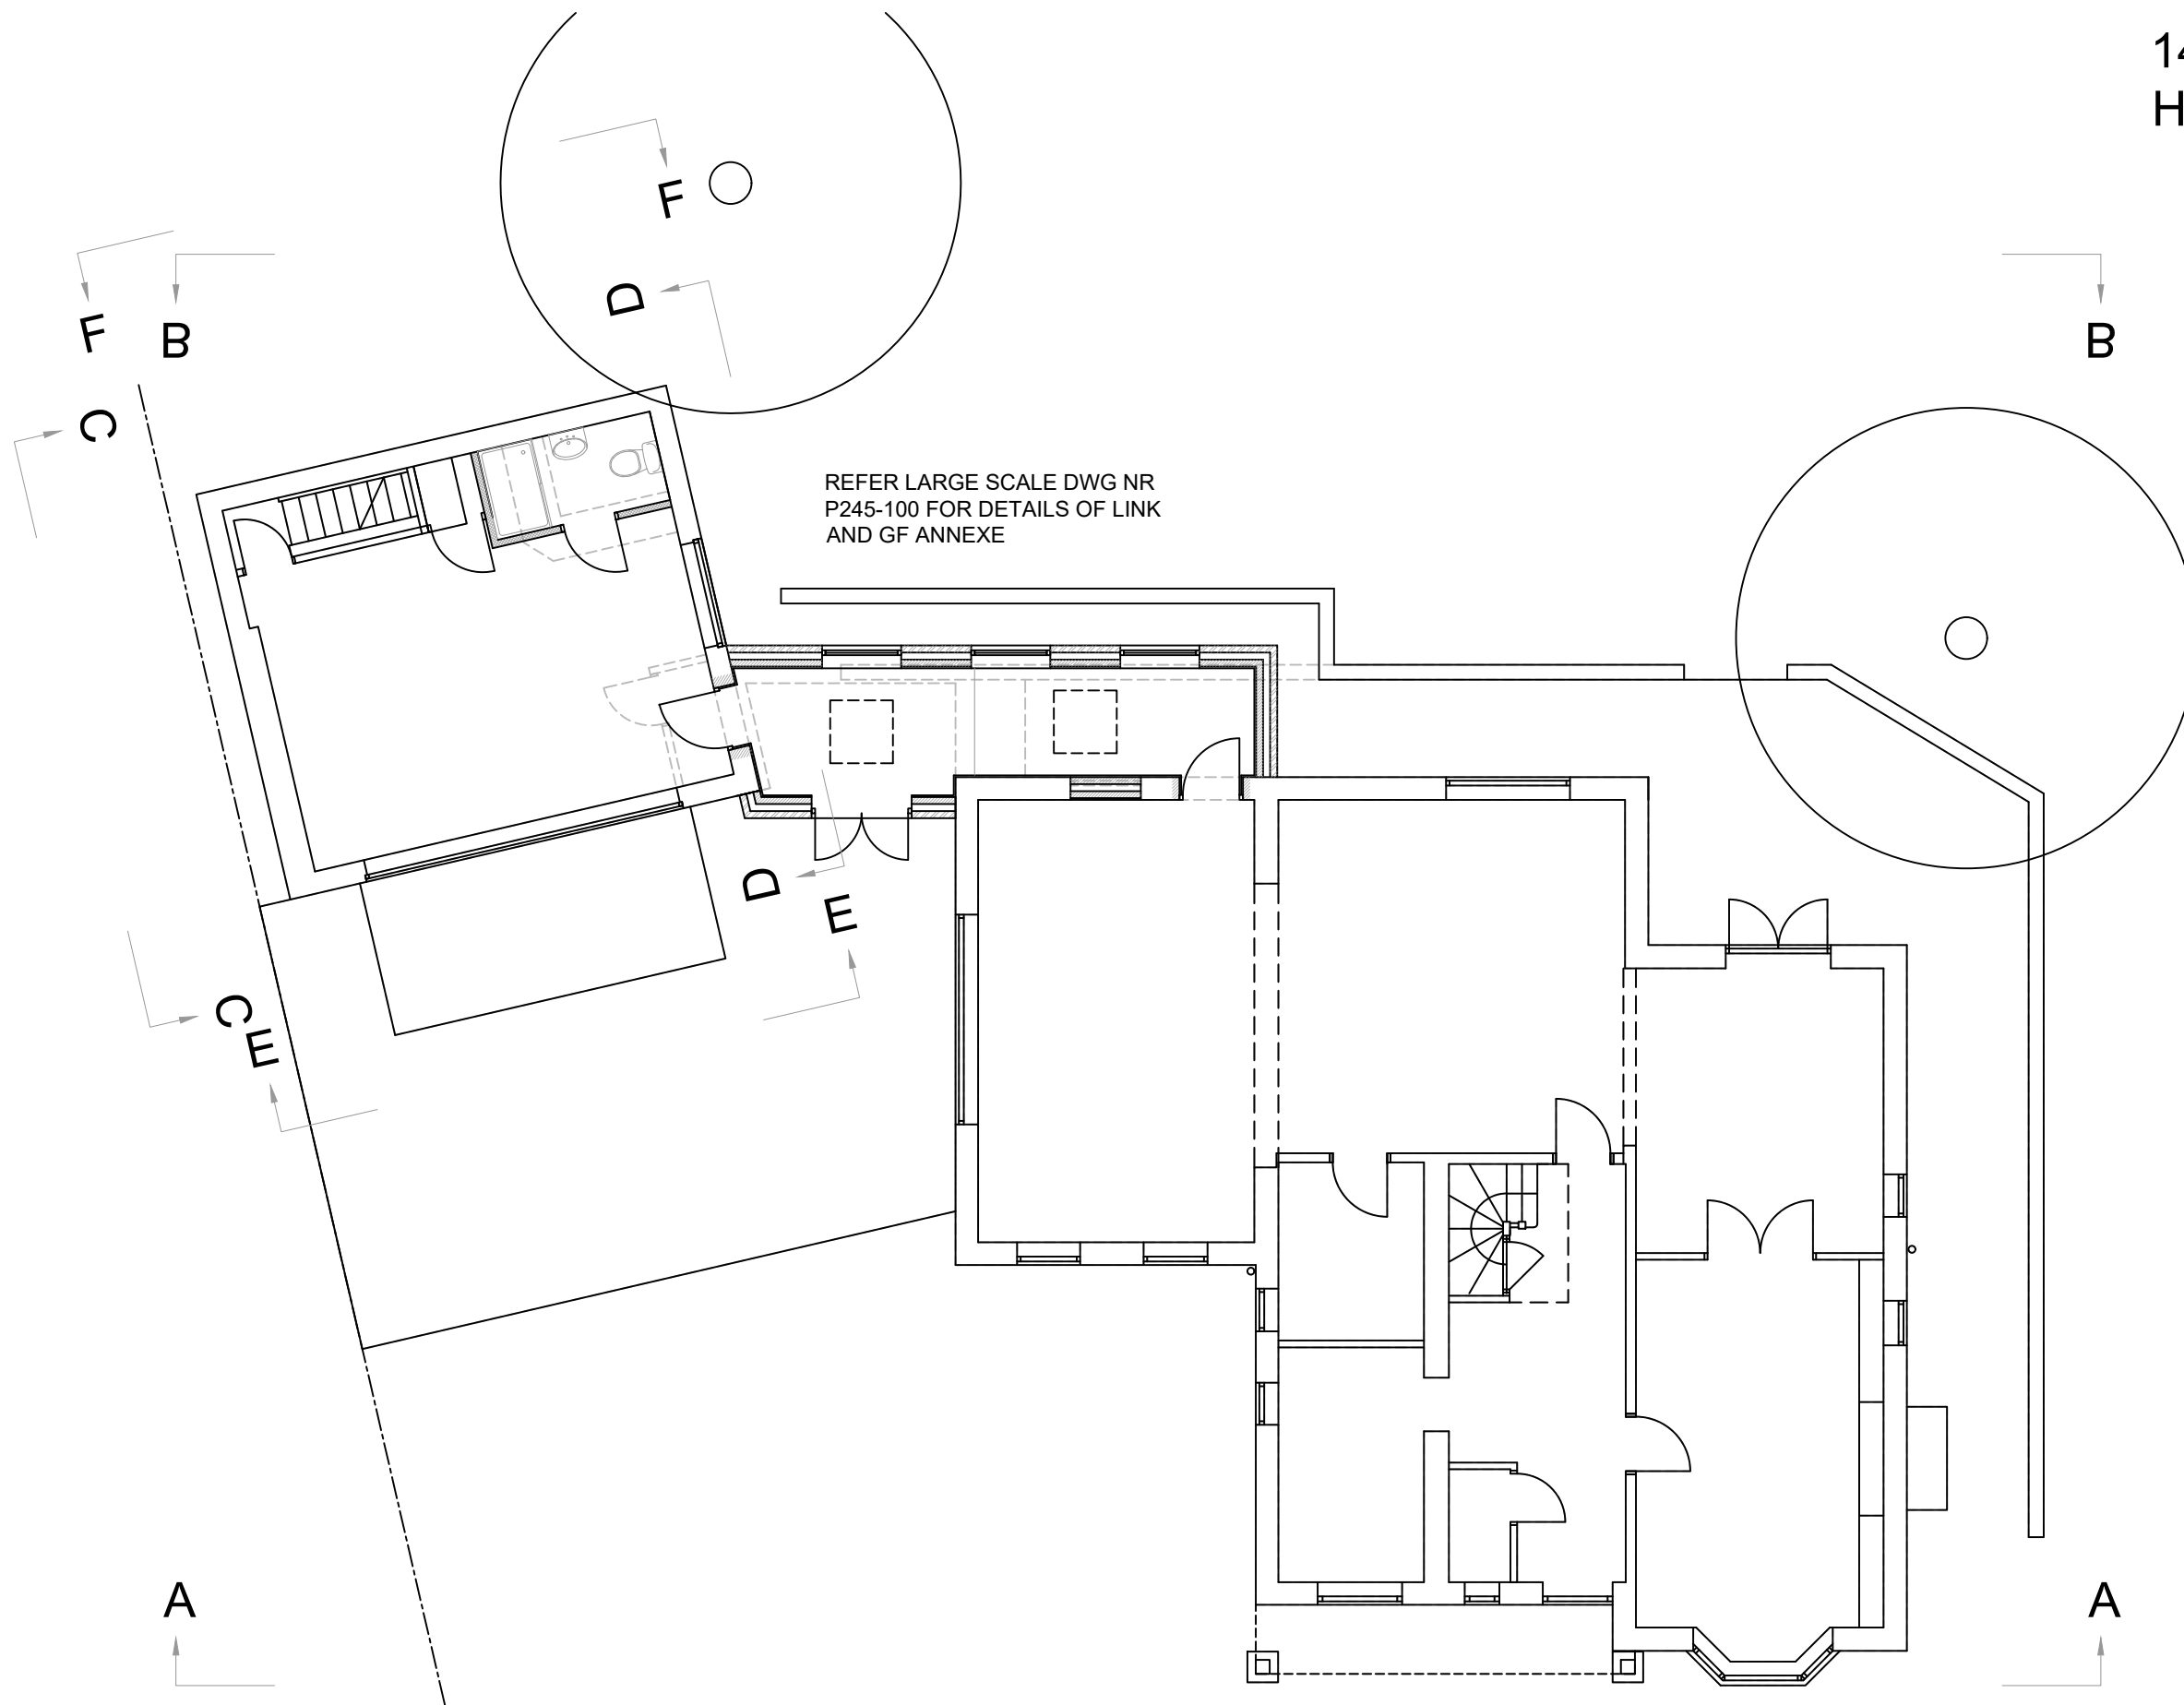

PROPOSED KEY PLAN

scale 1 - 100

aj cocker associates

t. 01706 764 880

w. ajcockerassociates.co.uk

date: April 2025

scale: as noted@A3

dwg. nr: P245-104