




View from the East



View from the West

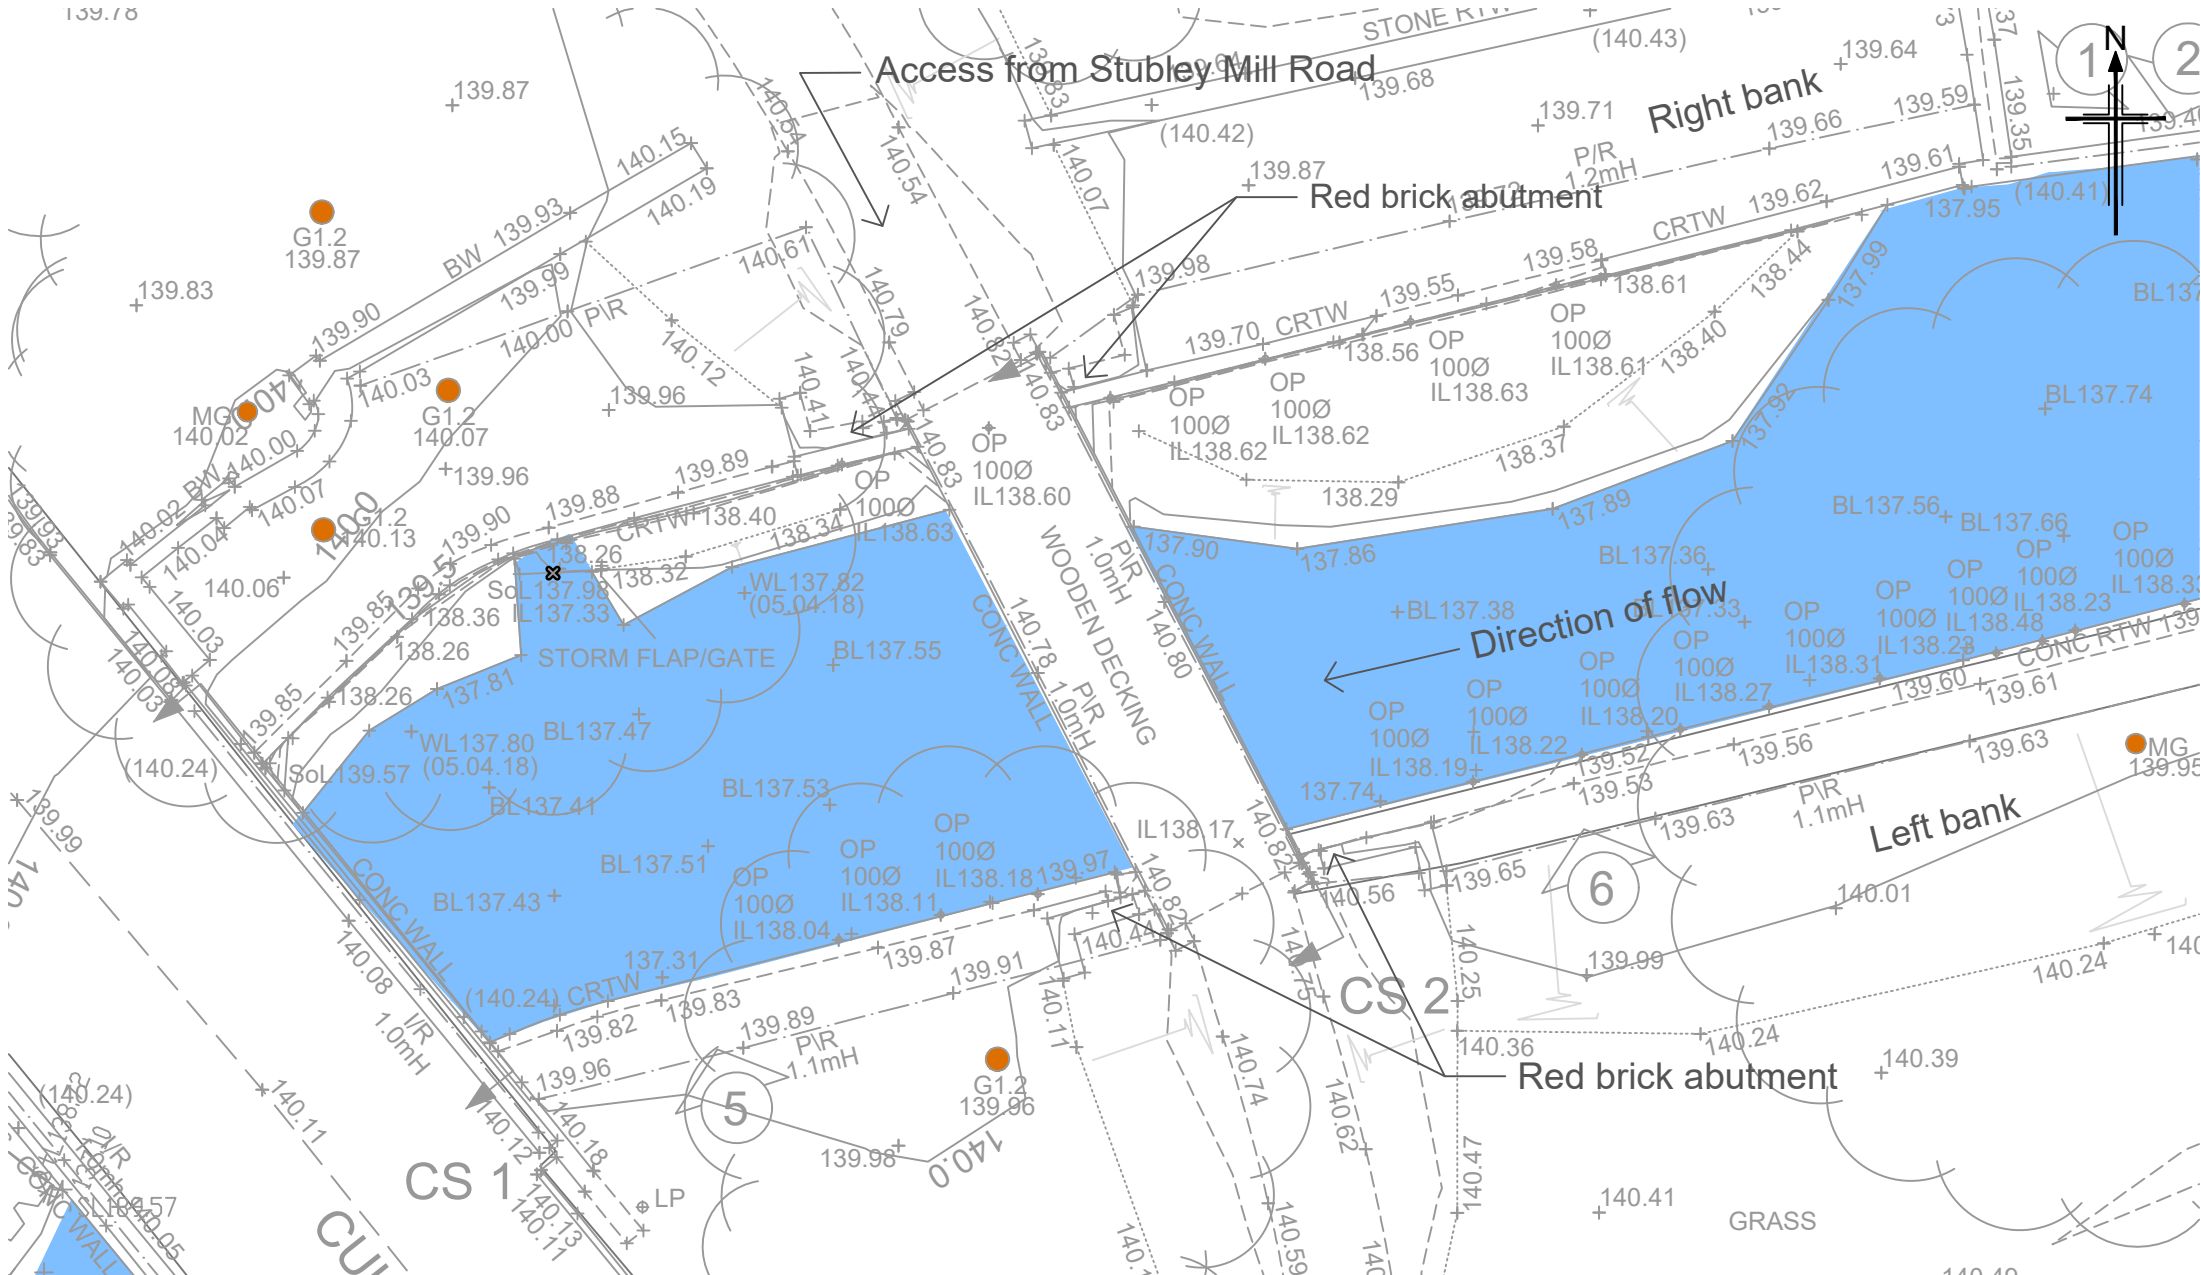

Site as existing (1:125 @ A1)



View from the North

#### Riverstone Bridge Footbridge

##### Description of existing bridge:

- Single span timber footbridge with concrete abutments (approx. 2.5m x 7.7m) providing pedestrian access to Riverstone Bridge from Stubley Mill Road.
- Assumed to date back to construction of housing estate, therefore around 30-40 years old
- Wooden decking & timber parapet c.1.2m high.
- Red brick abutment with blue engineering brick coping set back behind concrete river wall on either side of the channel.
- Ranging rod with 500mm intervals shown for reference.

##### Site Clearance and Demolition:

- Existing Footbridge and associated footpaths removed prior to works on new road bridge
- Demolish the brick wall and abutment on the right bank
- Abutment and river wall on the left bank to be removed entirely on to widen the channel.

DRAWING TO BE READ IN COLOUR

| Rev | Rev. Date | Purpose of revision        | Drawn | Checked | Rev'd | Appr'd |
|-----|-----------|----------------------------|-------|---------|-------|--------|
| C03 | 09/01/20  | Planning Submission        | NG    | GR      | MB    | PT     |
| P02 | 10/12/19  | Scheme split into 2 phases | NG    | AR      | MB    | PT     |
| C01 | 15/02/19  | Planning Submission        | GR    | AR      | MB    | PT     |

**JACOBS**

5 First Street, Manchester M15 4GU  
Tel +44 (0)161 235 6000 Fax +44(0)161 235 6001  
www.jacobs.com

**Environment Agency**

Client

Project

ROCHDALE & LITTLEBOROUGH FRMS  
PHASE 1A - LITTLEBOROUGH

Drawing title

Existing structures to be demolished  
Riverstone Bridge, Footbridge  
Sheet 3 of 4

Drawing status

A4

Scale

As Shown

DO NOT SCALE

Jacobs No.

B228P008

Rev

C03

Client no.

IMNW000100

Drawing number

IMNW00100-JAC-ZZ-4B0-DR-PL-0059

© Copyright 2018 Jacobs U.K. Limited. The concepts and information contained in this document are the property of Jacobs. Use or copying of this document in whole or in part without the written permission of Jacobs constitutes an infringement of copyright. Limitation: This drawing has been prepared on behalf of, and for the exclusive use of, Jacobs' Client, and is subject to, and issued in accordance with, the provisions of the contract between Jacobs and the Client. Jacobs accepts no liability or responsibility whatsoever for, or in respect of, any use of, or reliance upon, this drawing by any third party.