




RAIN GARDEN OPTION 1
ADJACENT TO BUILDINGS

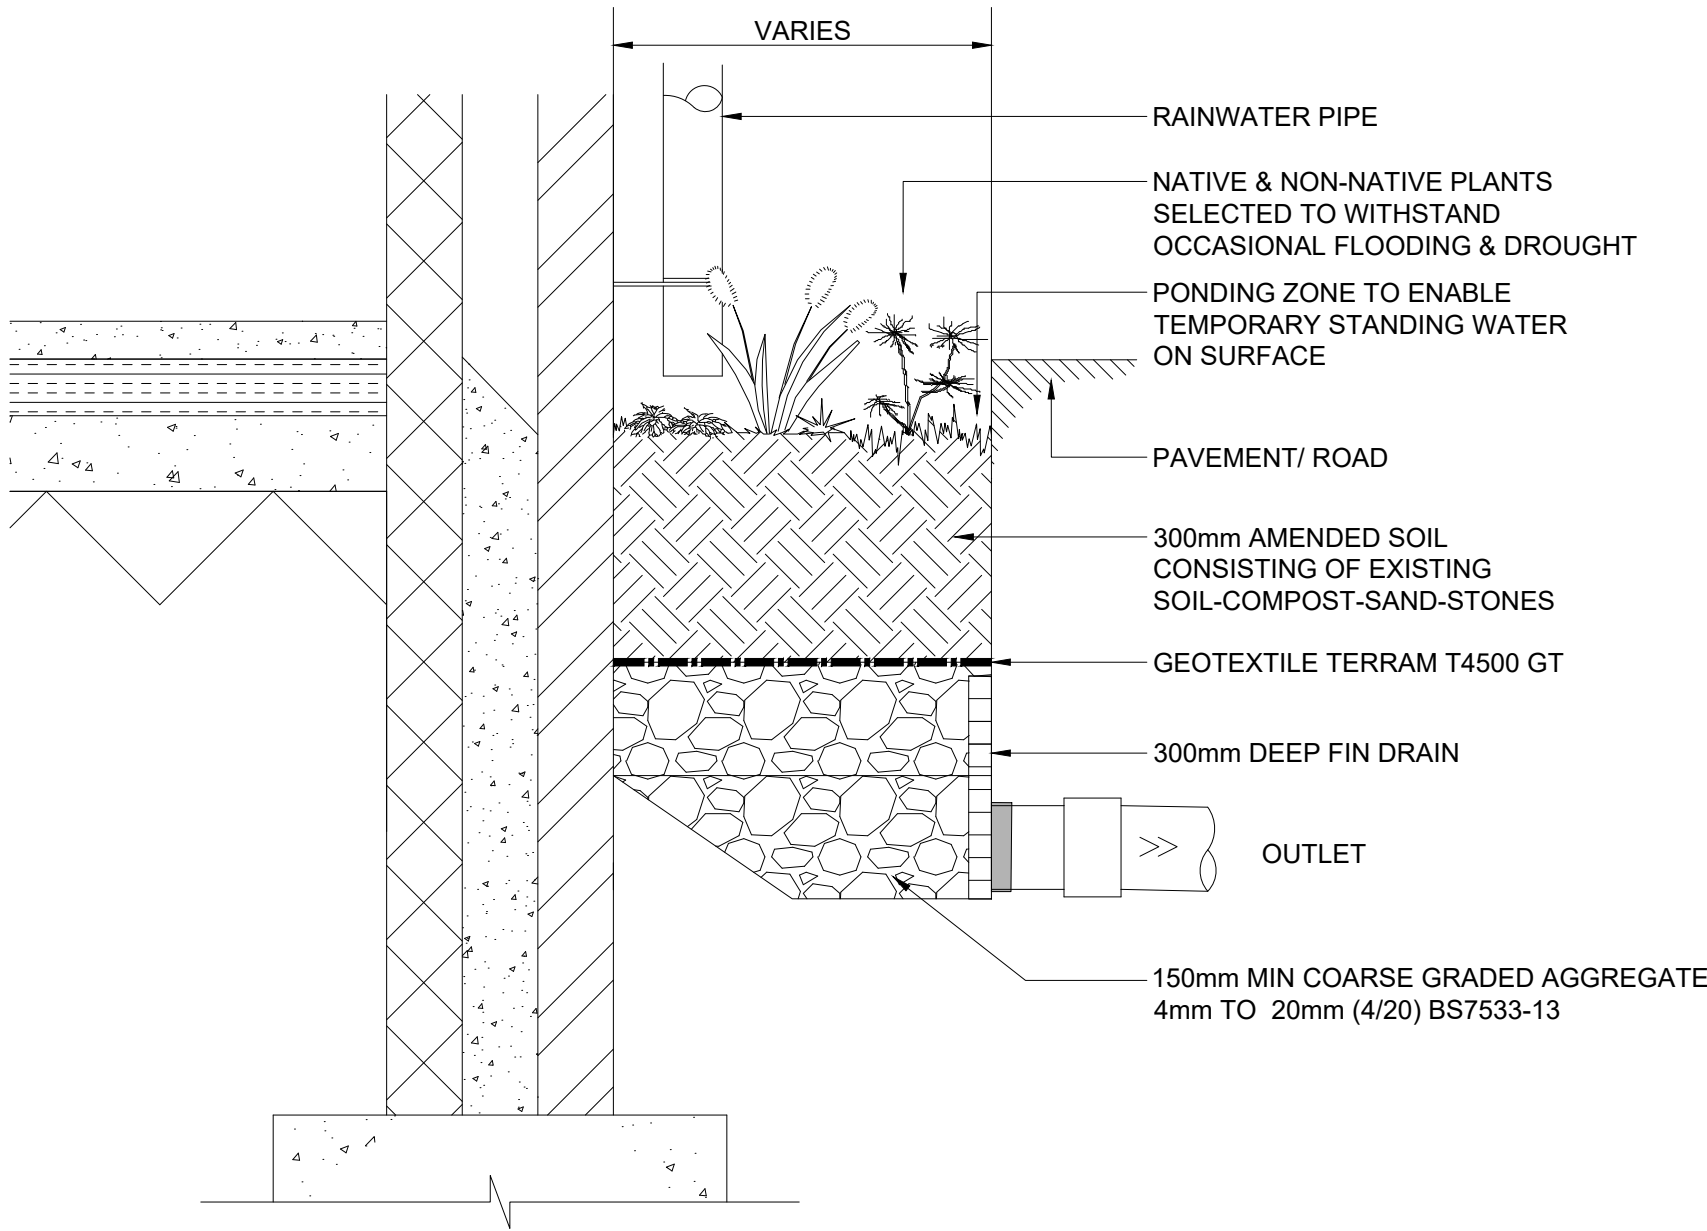


RAIN GARDEN OPTION 2 DETAIL
ADJACENT TO PAVEMENT/ ROAD

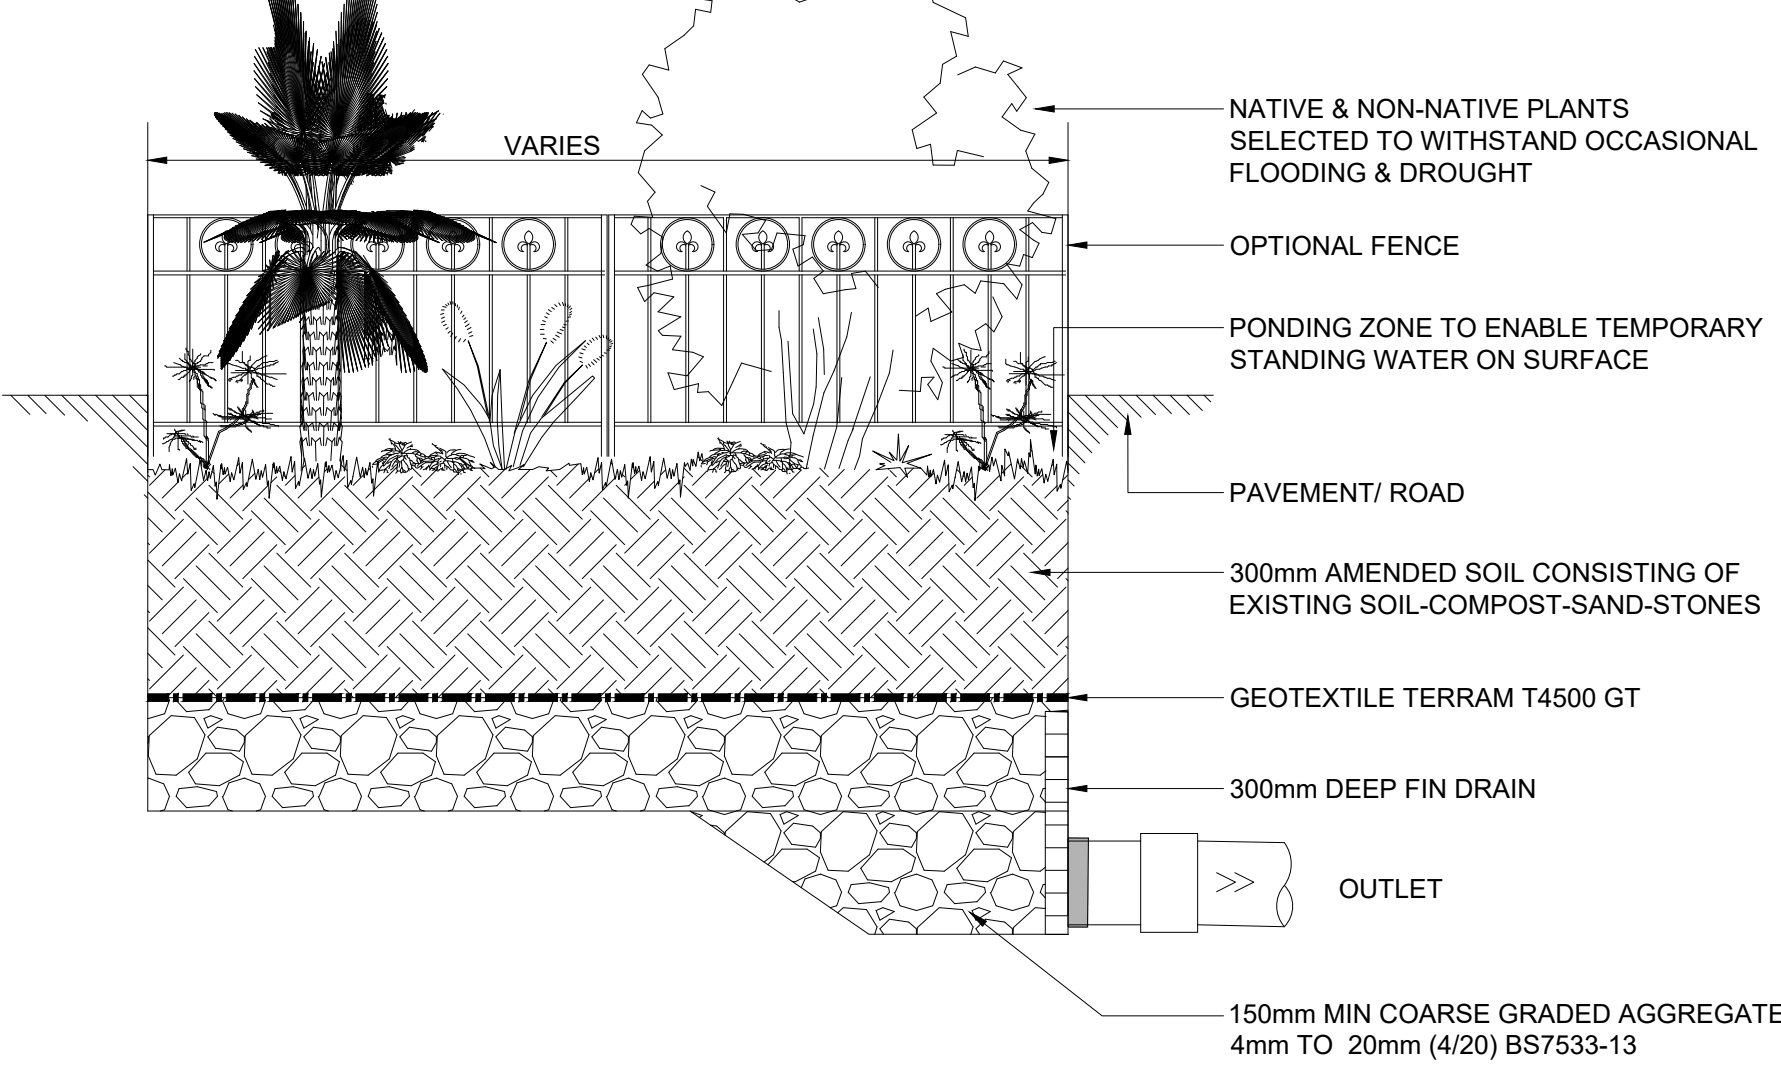

RAIN GARDEN OPTION 3 DETAIL
ADJACENT TO ROADS/ PARKING BAYS

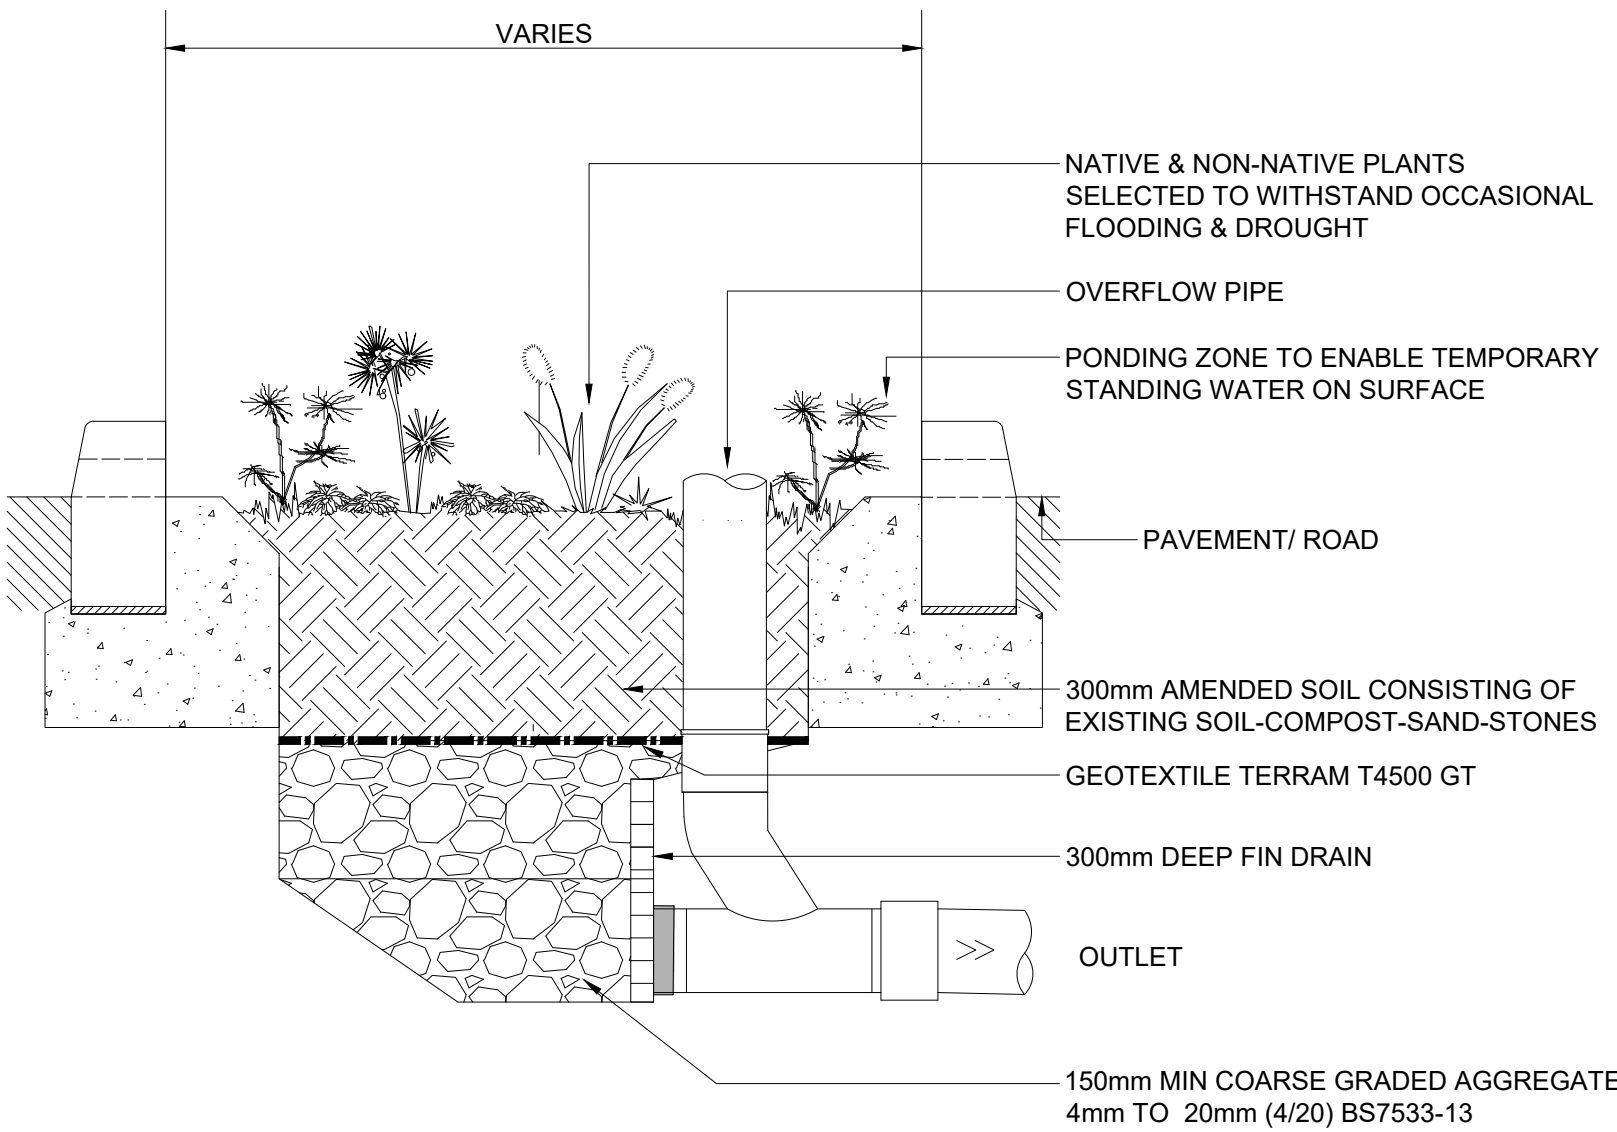

RAIN GARDEN OPTION 4 DETAIL
ADJACENT TO PARKING BAYS

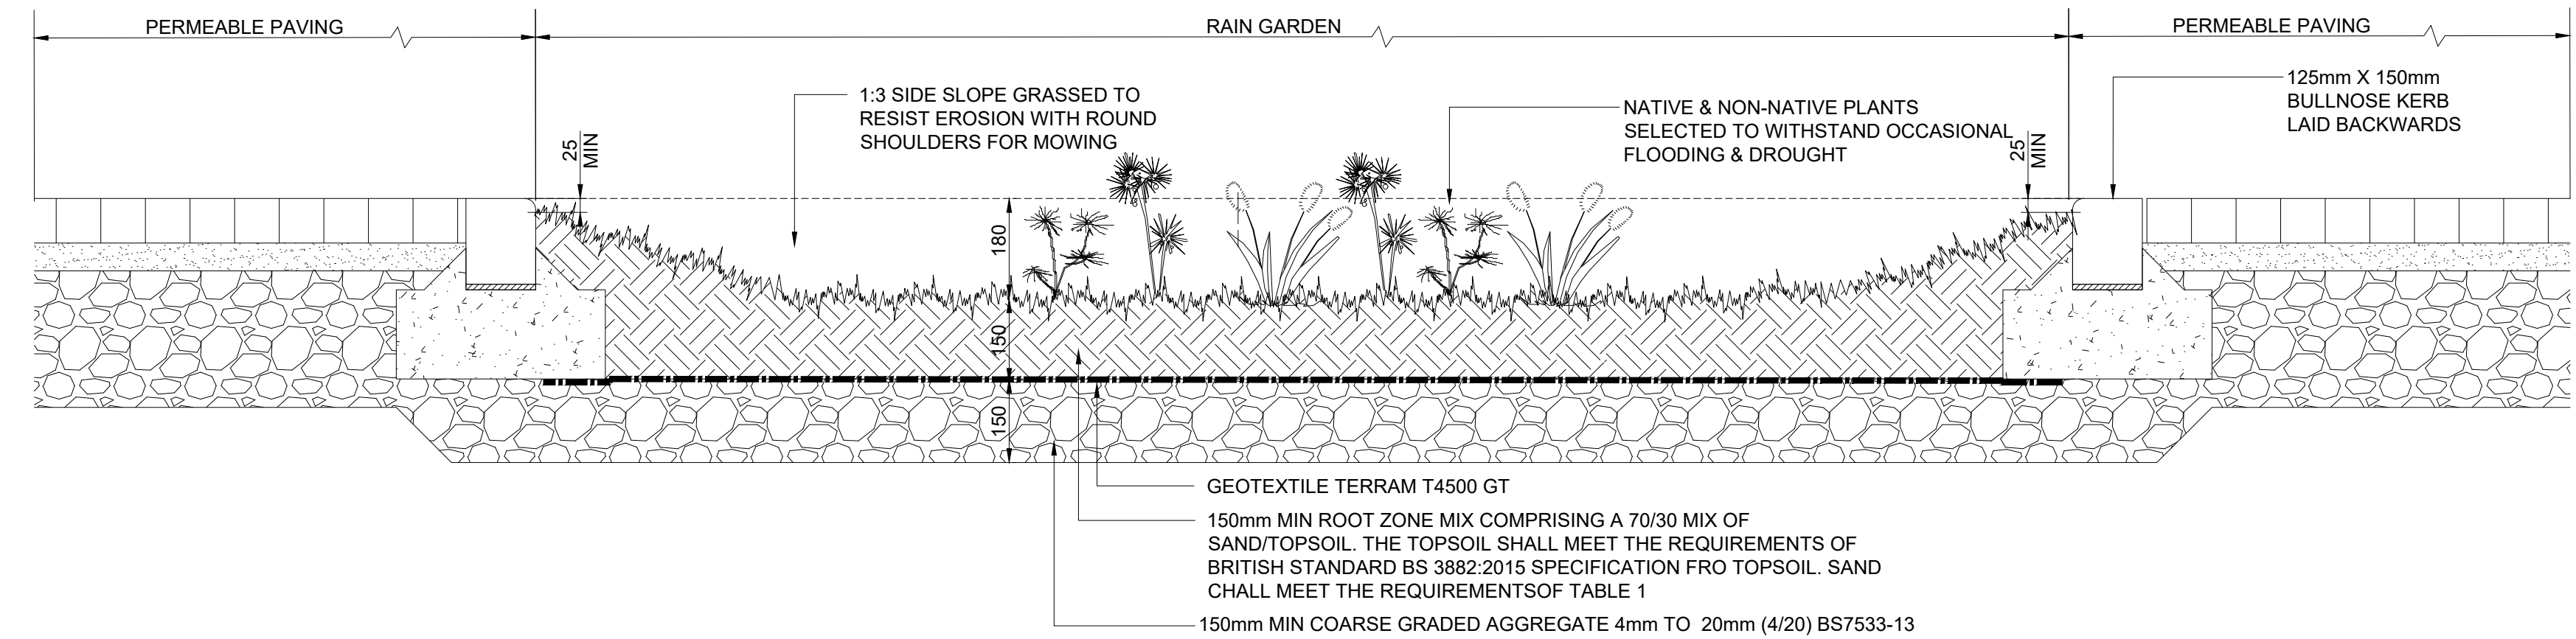

THIS DOCUMENT HAS BEEN PREPARED IN ACCORDANCE WITH THE SCOPE OF INSPIRE DESIGN & DEVELOPMENT LTD'S APPOINTMENT WITH ITS CLIENT AND IS SUBJECT TO THE TERMS OF THAT APPOINTMENT. INSPIRE DESIGN & DEVELOPMENT LTD ACCEPTS NO LIABILITY FOR ANY USE OF THIS DOCUMENT OTHER THAN BY ITS CLIENT AND ONLY FOR THE PURPOSES FOR WHICH IT WAS PREPARED AND PROVIDED, © INSPIRE PLANNING & DESIGN LTD 2025

NOTES:

- DO NOT SCALE FROM THIS DRAWING.
- ALL MEASUREMENTS ARE IN MILLIMETERS UNLESS OTHERWISE STATED.
- DRAWING NOT ISSUED FOR CONSTRUCTION.

REV	DATE	NAME	CHECK	NOTE
-----	------	------	-------	------

DRAWING STATUS:

FOR APPROVAL

CLIENT

ARCHITECTURE UNKNOWN



PROJECT

MIDDLETON
CONSERVATIVE CLUB

DRAWING TITLE

RAIN GARDEN DETAILS

DRAWN	CHECKED	APPROVED
NGP	CGR	CGR

DATE	SCALE @ A1
06/08/25	N.T.S

DRAWING No.	REVISION No.
-------------	--------------

AU-1817-01-DR-004