

Notes

© Copyright of this drawing, the design and anything constructed from it is vested in the Architects THE PADEL ARCHITECTS a trading name of RHJB ARCHITECTS LIMITED and may not be produced without their written permission.



This design is site specific and may not be reproduced on any other site without the Architects written permission.

All dimensions are to be checked on site prior to commencement, any discrepancy is to be reported to the Architect or Contract Administrator.


This drawing is provided in e-mail/file format as a guide only. The user should produce their own drawings and verify all dimensions and details. The Architects do not accept any responsibility for any discrepancies which may exist. If this is not acceptable to the recipient the drawing files must be returned unused, together with a written communication declining the acceptance of this condition.

All construction to be carried out in accordance with all relevant British Standards and Codes of Practice


DO NOT SCALE FROM THIS
DRAWING

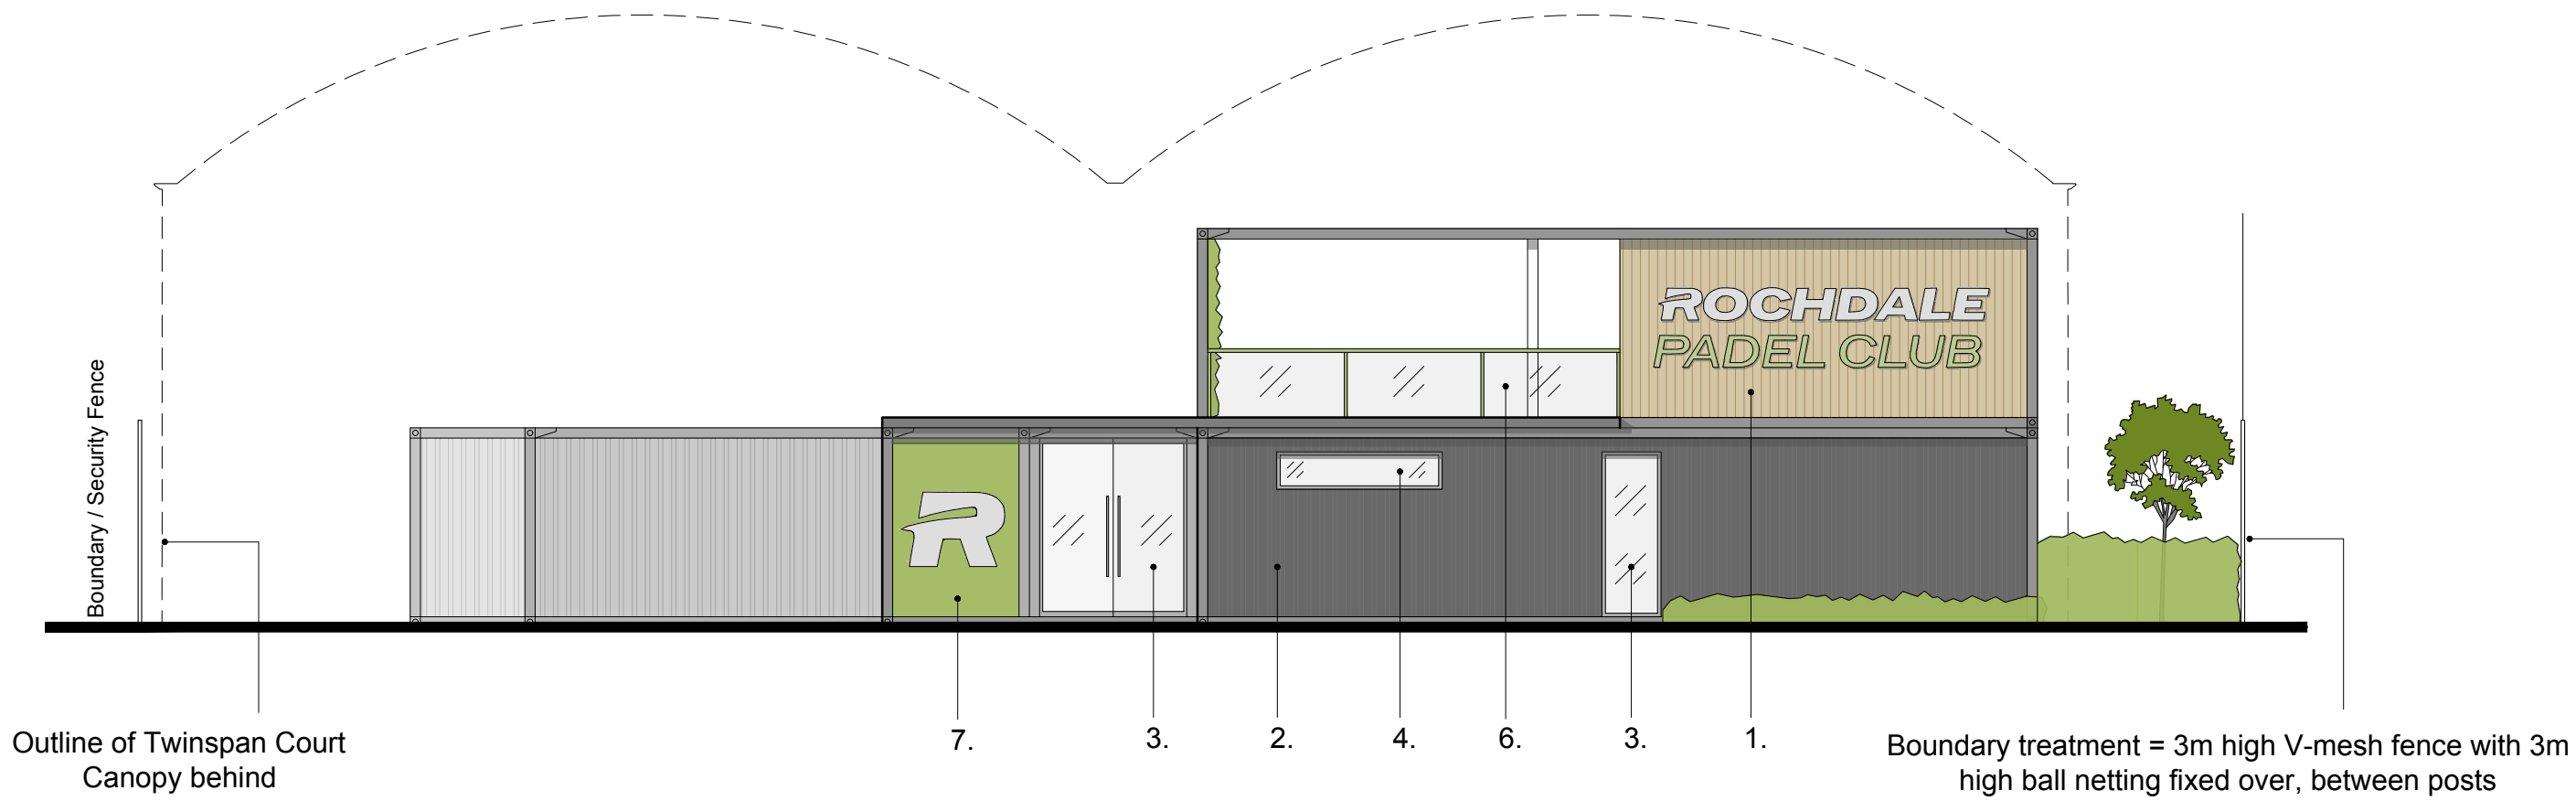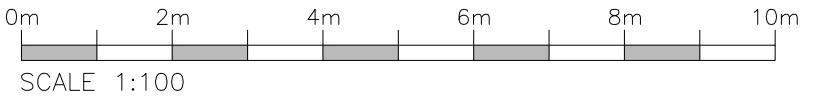


1 Proposed Club House Front (South) Elevation
1:100

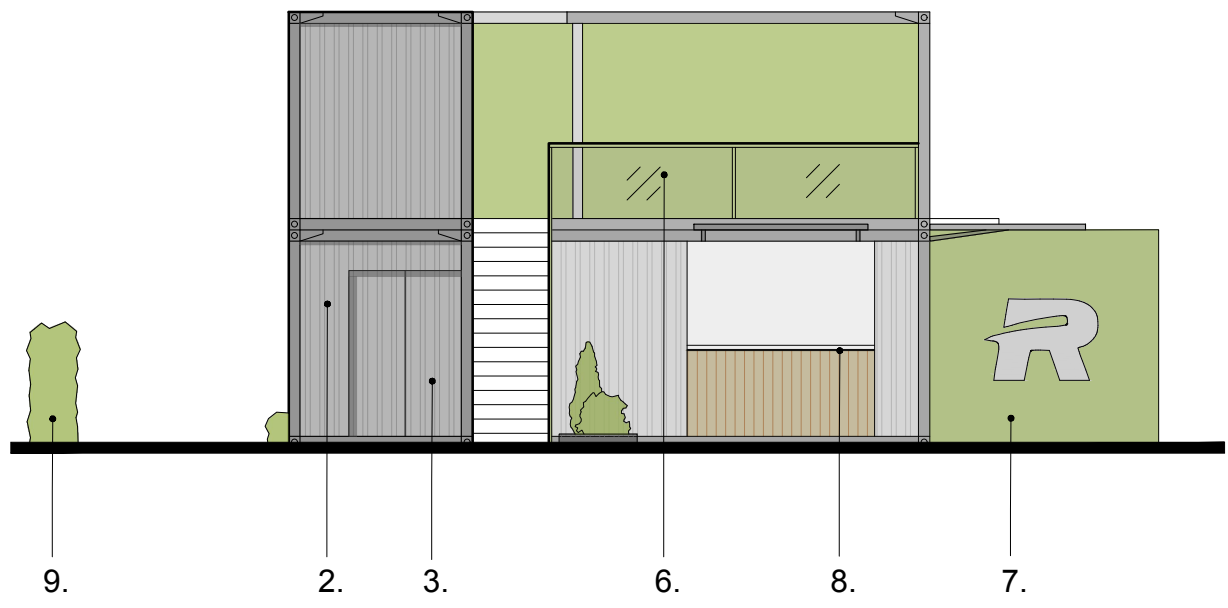

3 Proposed Club House Side (West) Elevation
1:100

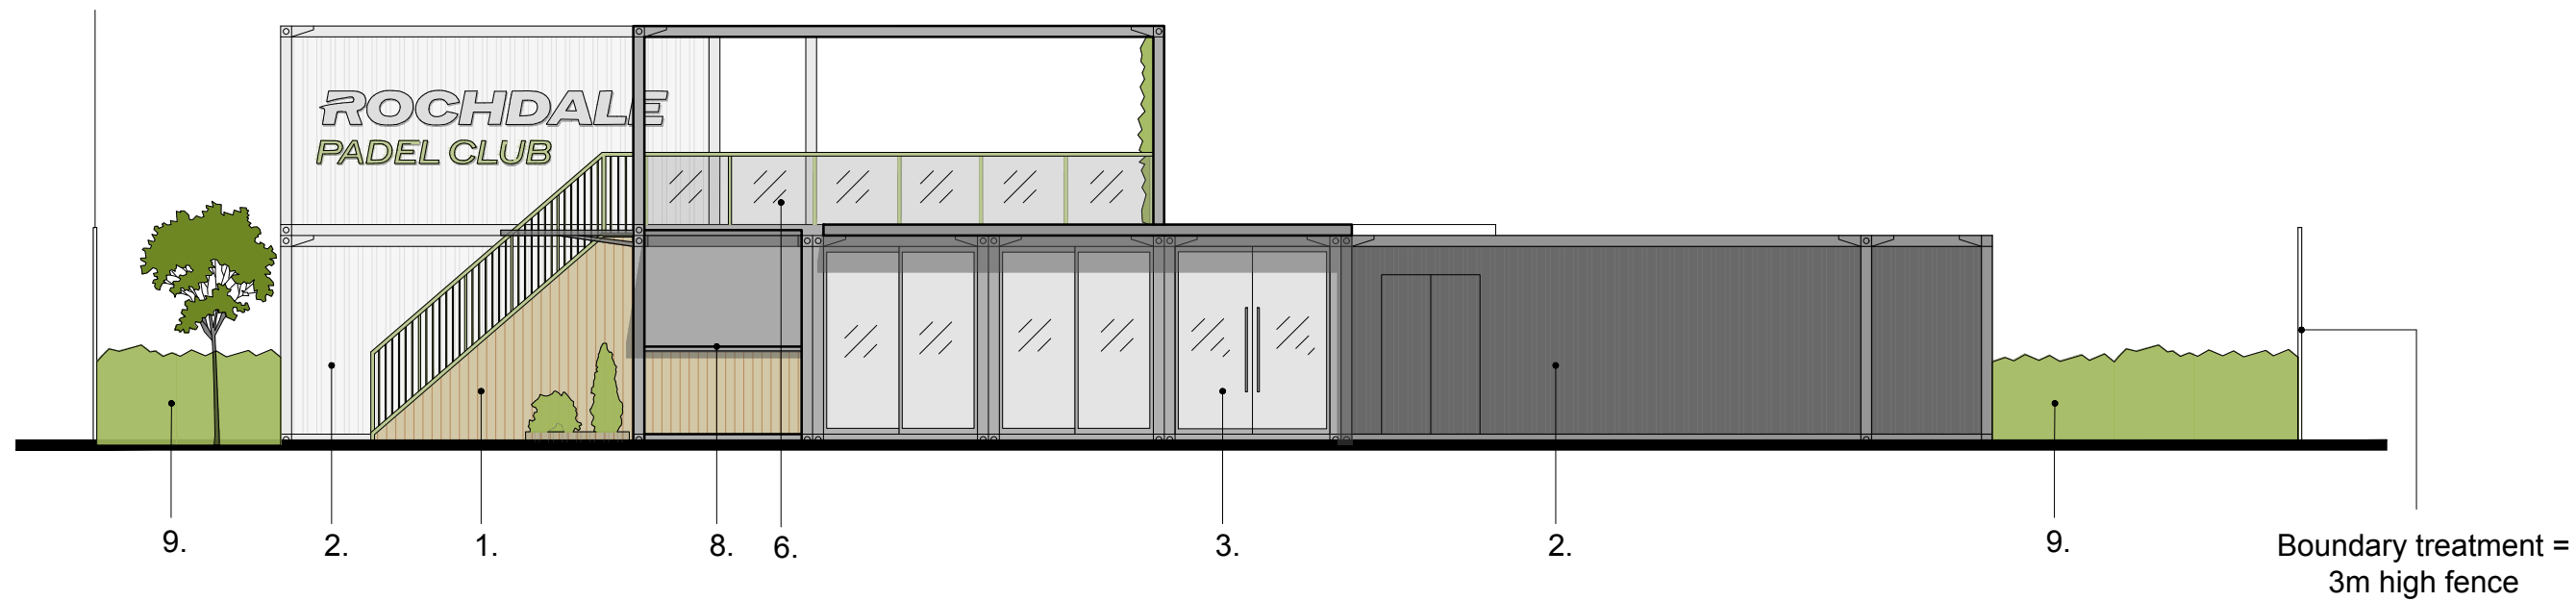

2 Proposed Club House Rear (North) Elevation
1:100

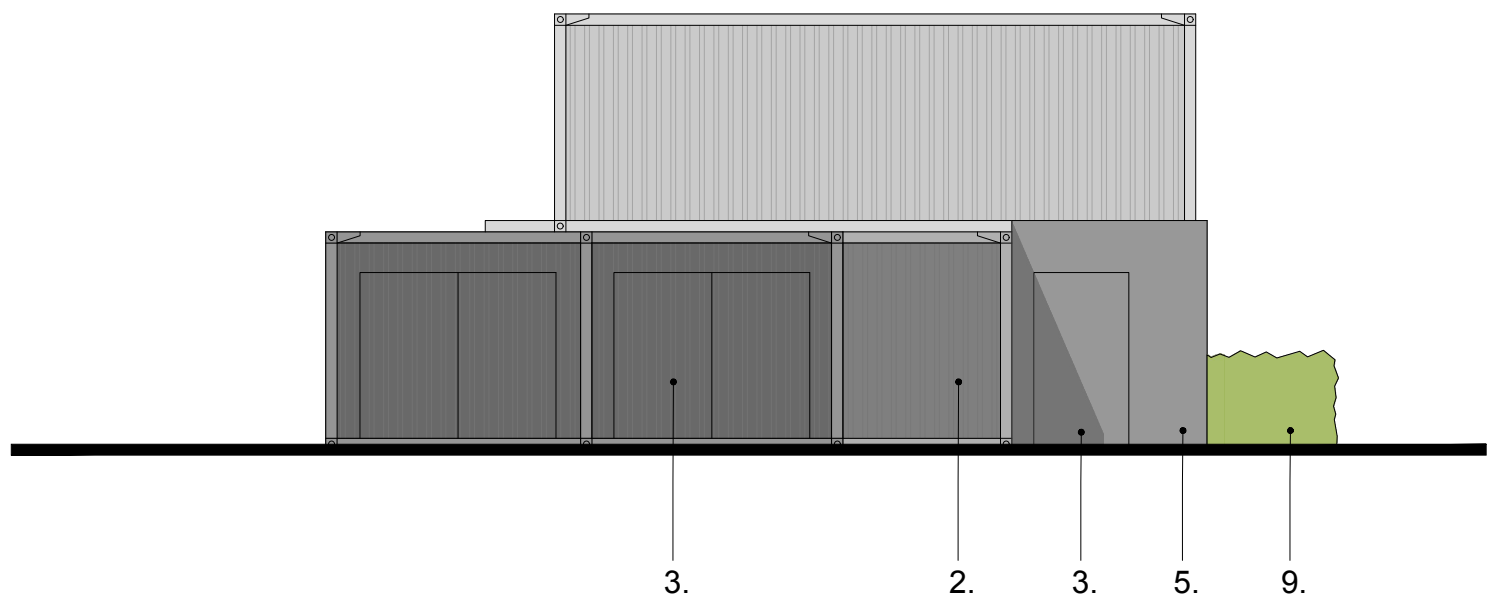

4 Proposed Club House Side (East) Elevation
1:100

MATERIAL KEY

1. Timber Cladding
2. Corrugated Black Metal Shipping Container
3. Proposed Door
4. Proposed Window
5. Profiled Black Metal Cladding
6. Glass Balustrade
7. Green wall
8. Servery
9. Existing Hedge



02074 078623
07879 674470
07920 720445
hello@thepadelarchitects.com
thepadelarchitects.com

Studio 531
Salisbury House Finsbury
Circus
London
EC2M 5AQ

Client JORDAN INGOE
ROCHDALE PADEL CLUB

Project BRIDGEFOLD ROAD
ROCHDALE
OL11 5BX

Drawing PROPOSED CLUB HOUSE
ELEVATIONS

Drawn By LK Scale 1:100@A1

Checked By RH Date AUGUST 2025

Project No.	Drawing No.	Revision
25009	011	A
PLANNING		

The Padel Architects is a Trading name of RHJB Architects Limited Registered in England No.8963649.
Registered Office: Unit 531 Salisbury House, Finsbury Circus, London EC2M 5AQ