

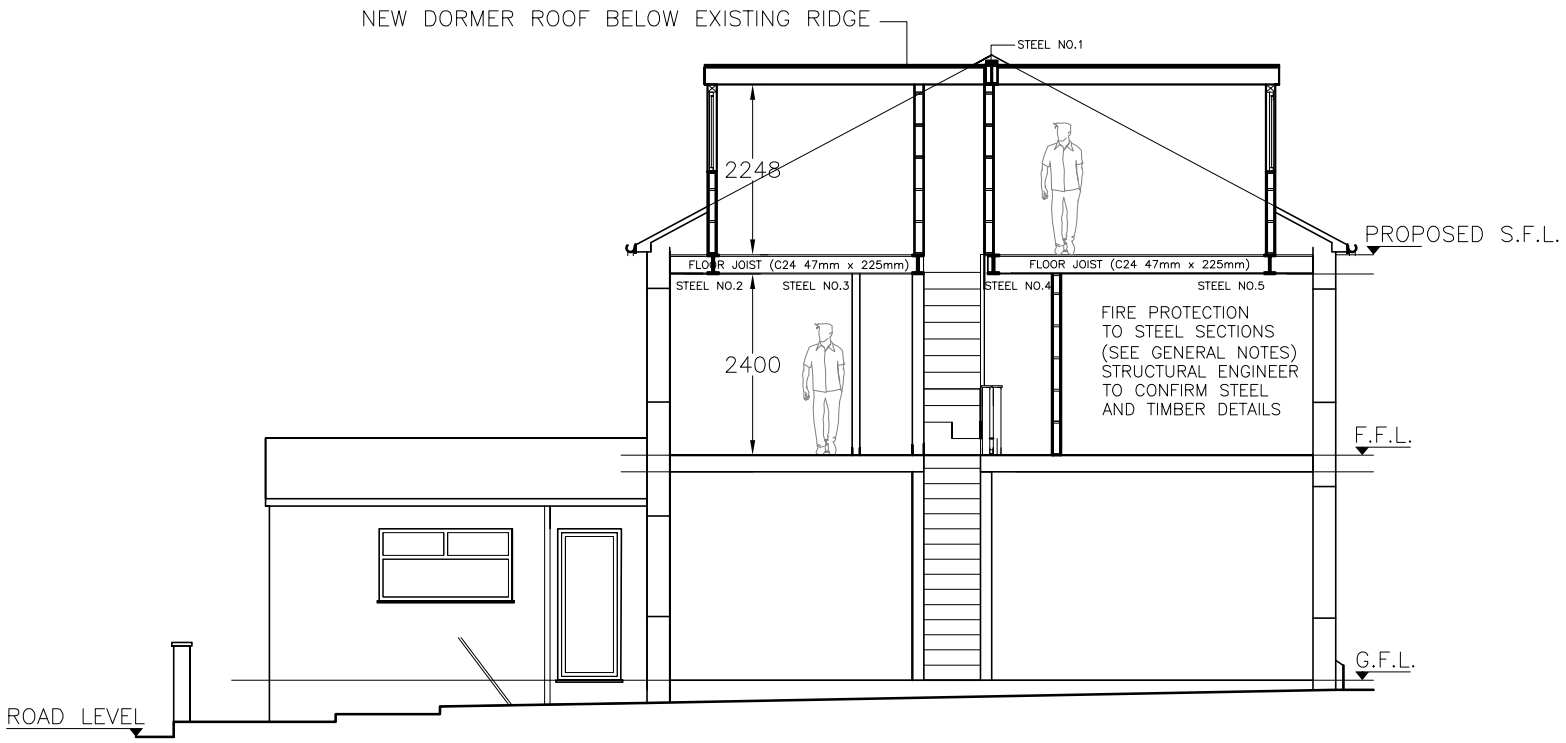


SECTION A–A

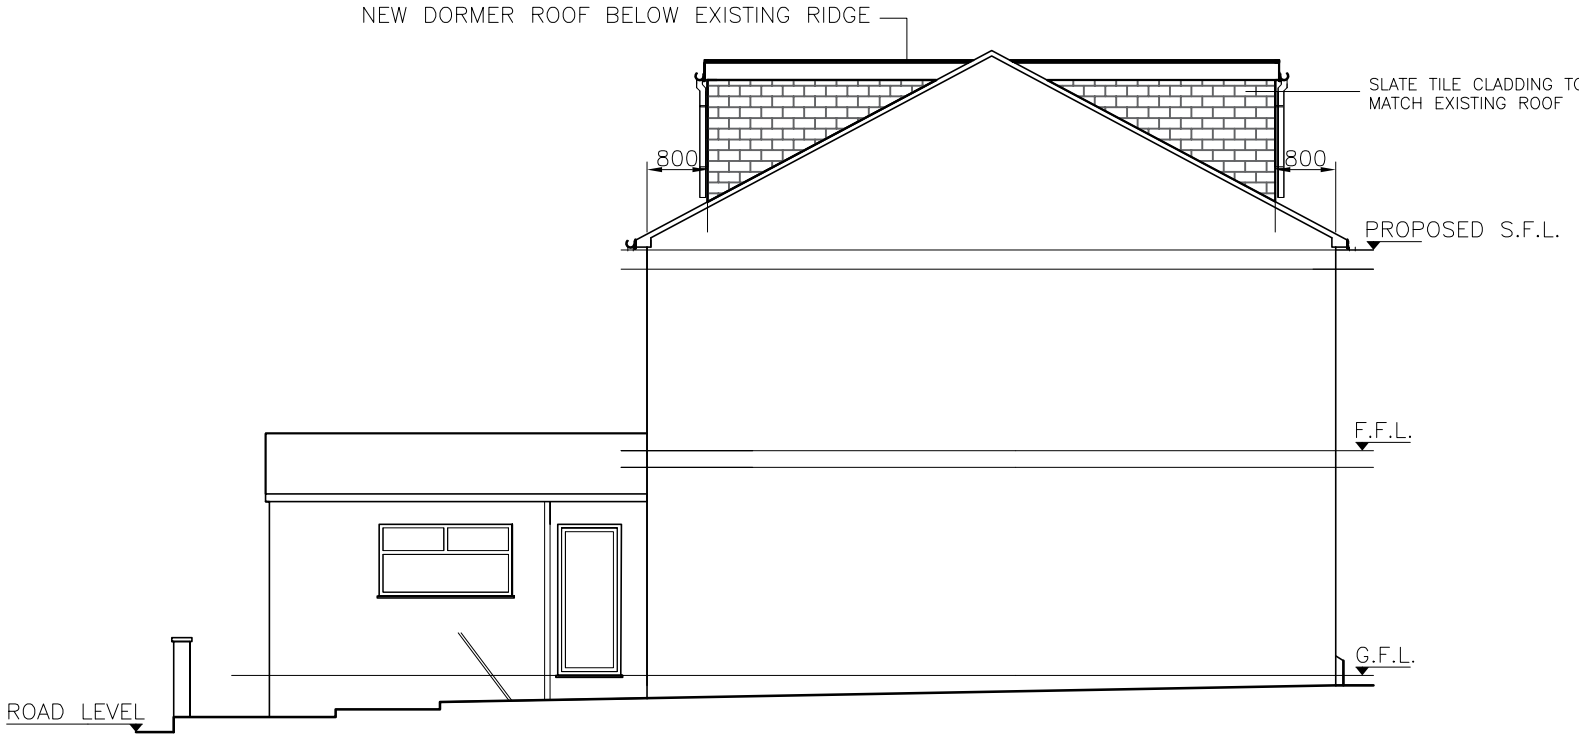

PROPOSED SIDE ELEVATION

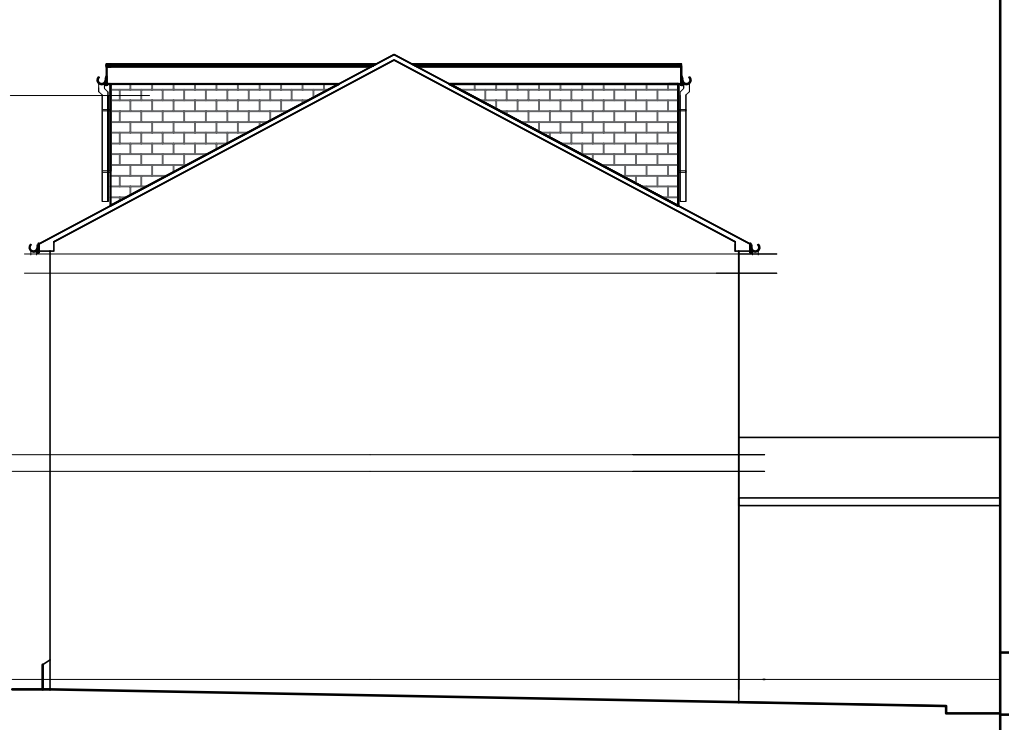

PROPOSED SIDE ELEVATION

NOTES

COPYRIGHT:
ALL RIGHTS RESERVED
THIS DRAWING MUST NOT BE REPRODUCED WITHOUT WRITTEN PERMISSION FROM NORDEN QUANTITY SURVEYING AND CONSTRUCTION SERVICES LIMITED.

DO NOT SCALE OFF THIS DRAWING.

ALL DIMENSIONS ARE TO BE CHECKED ON SITE BY THE CONTRACTOR / SUB–CONTRACTOR. ANY DISCREPANCIES ARE TO BE REPORTED TO NORDEN QUANTITY SURVEYING AND CONSTRUCTION SERVICES LIMITED.

Rev.	Description	Dr'n	Chk	Date
		-	-	-

Norden Quantity Surveying and ConstructionServices LTD
732 Edenfield Road, Norden, Rochdale, OL12 7PP

Contract	NO.15 BRIAR STREET, ROCHDALE, OL11 4HD
Title	PROPOSED FRONT AND REAR DORMERS

Scales	1:100	Sheet Size	A3
Drawn	-	Checked	-
Date	01.07.2025		
Drg. No.	DWG 5 OF 7	Revision	0