


LOCATION PLAN

Scale 1:1250 @ A4

PLANNING APPLICATION

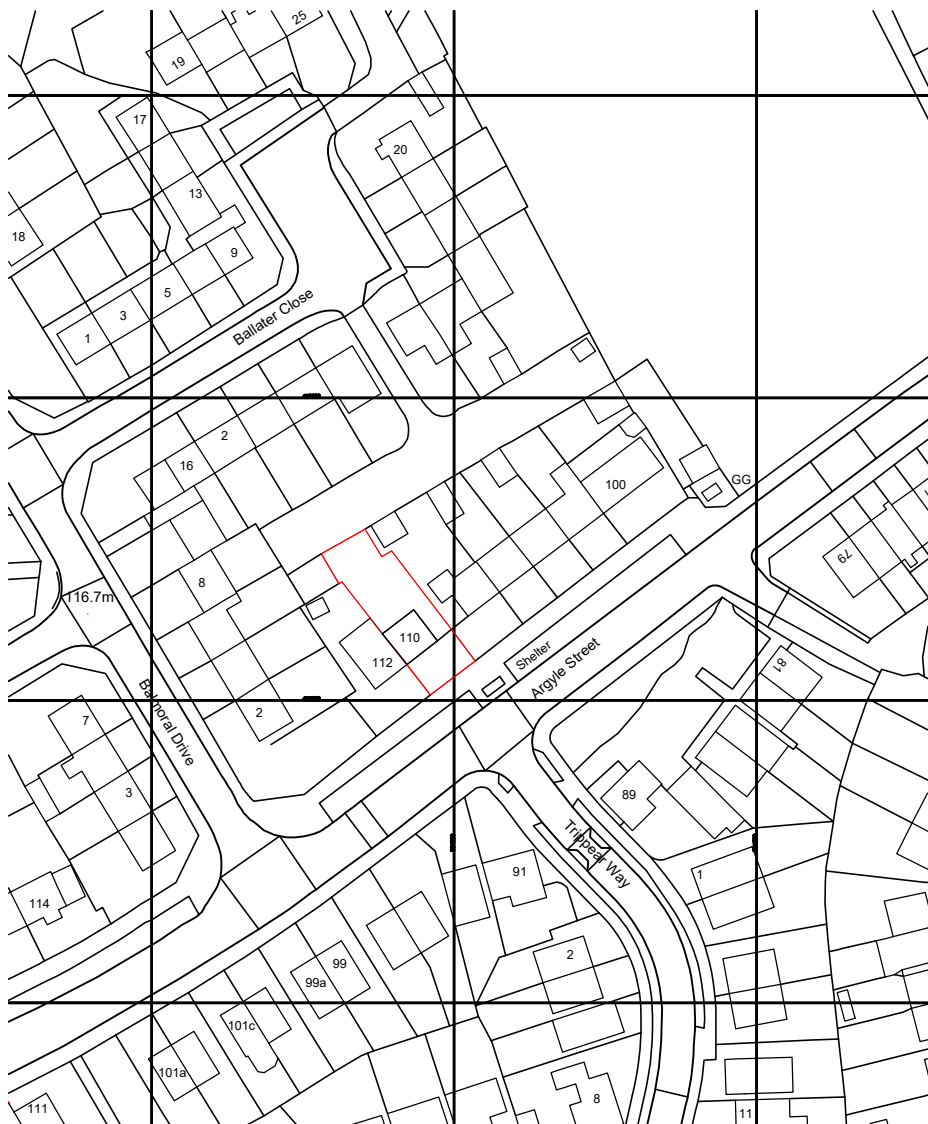

SCALE BAR 1:1250

REV	DATE	BY	DETAILS OF REVISION

ARCHITECT / CLIENT
SARAH HUGHES

PROJECT
**110 ARGYLE STREET
HEYWOOD
OL10 3SP**

TITLE
**PROPOSED SINGLE STOREY
SIDE AND REAR EXTENSION
LOCATION PLAN**

HEALEY CONSULTING
Brunel House
63 Dale Street
Milnrow
Rochdale
OL16 3NJ

Tel: 01706 343961
Fax: 01706 343981
email: office@healeyconsulting.co.uk
copyright: Healey Consulting



PROJECT NO.	DRAWING NO.	REVISION	DRAWN BY	DATE	SCALE
HC-25407	(60)-01	-	CR	13.07.25	1:1250@A4