


Location Plan

Site Address: Hopwood Hall Farm, Rochdale Road, Middleton, M24 6XF

Date Produced: 14-Aug-2025

Scale: 1:2500 @A4

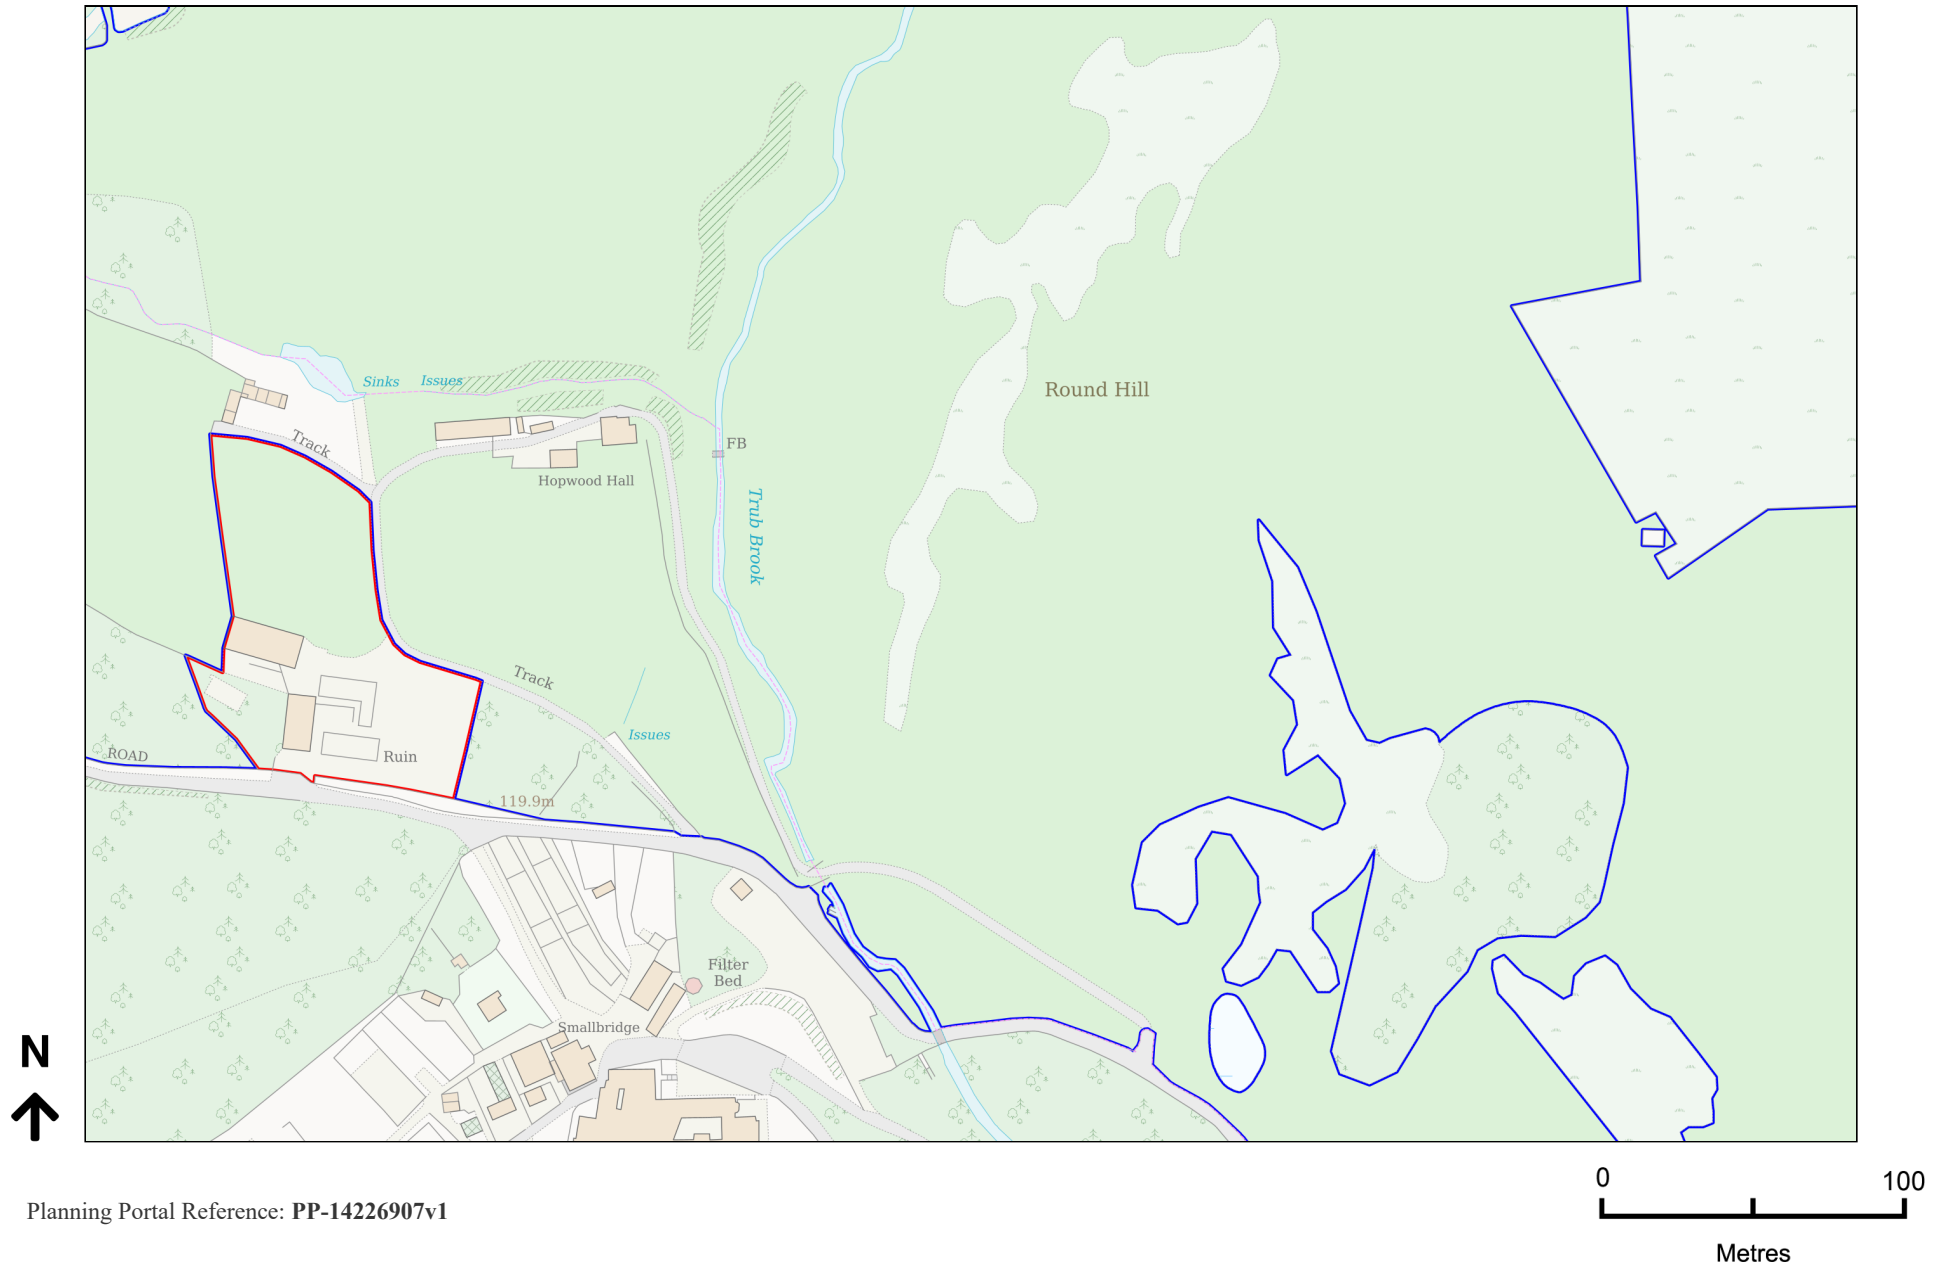

Planning Portal Reference: PP-14226907v1