
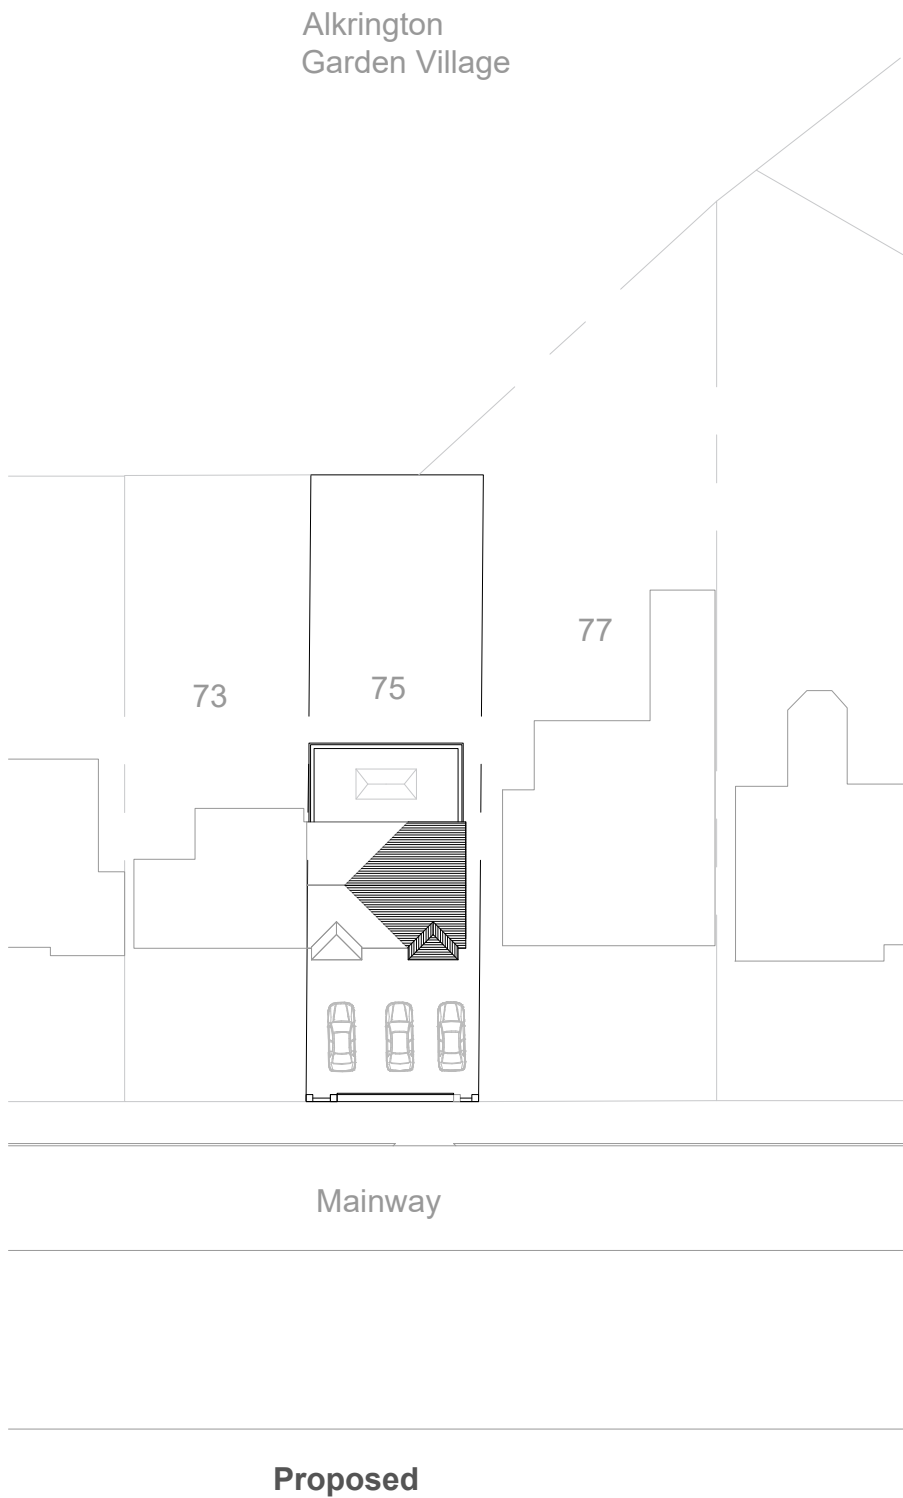
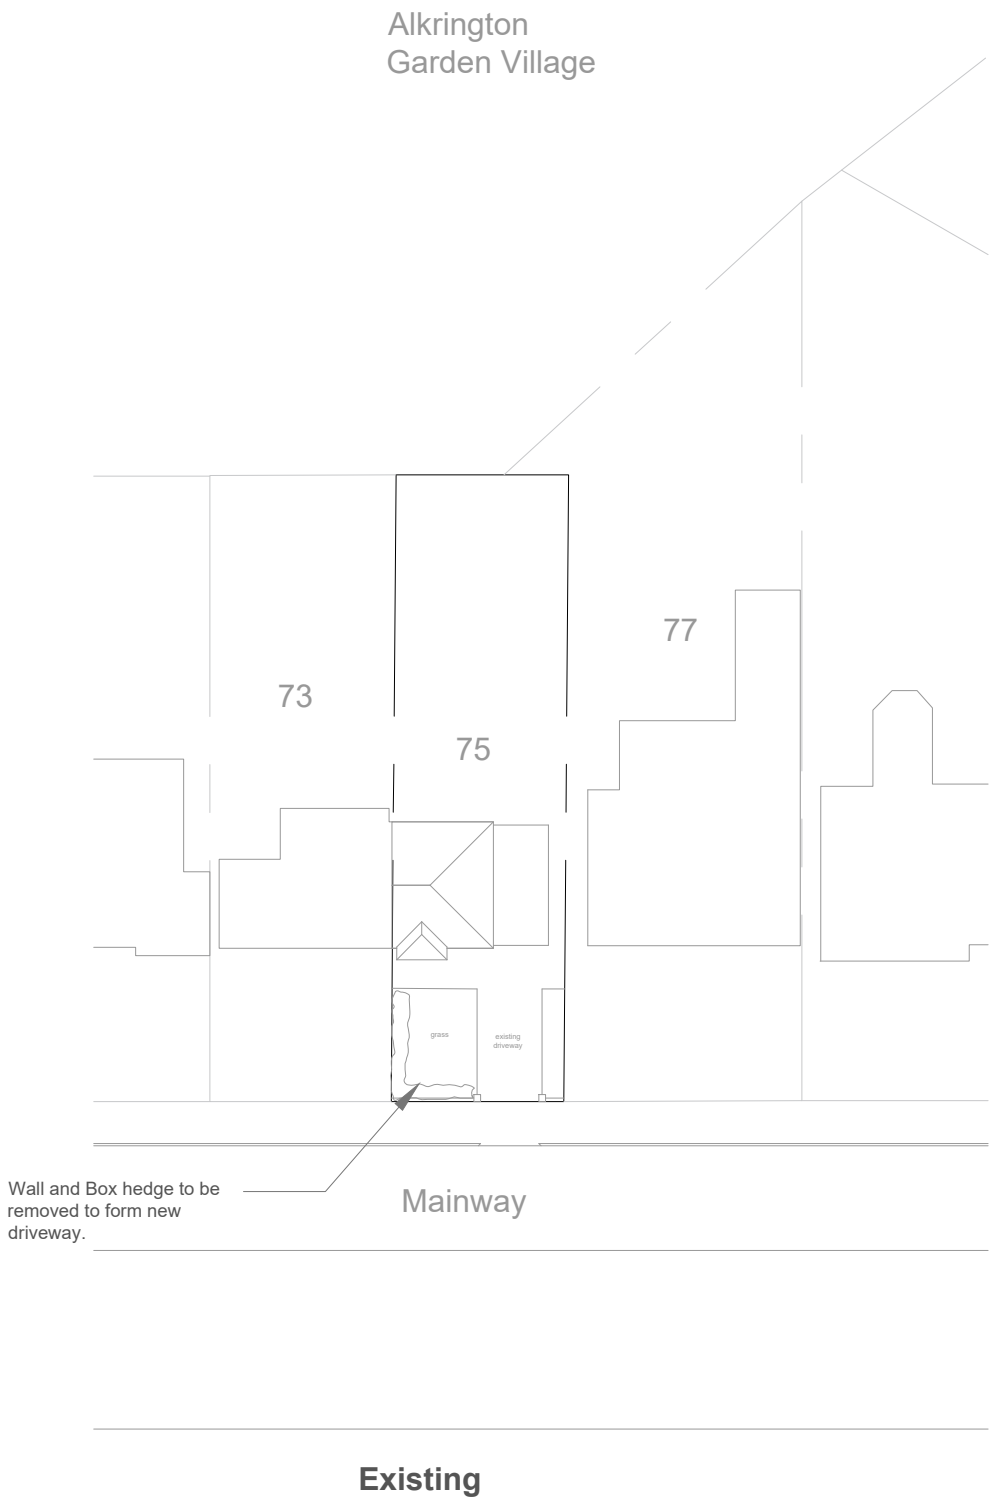


M1 Architecture Ltd
City Tower, New York St, Manchester M1 4BT
www.m1architecture.co.uk
Telephone: 0330 311 9695


Home extension
2513
75 Mainway

Site Plan 1:500@A3
Proposed


01.

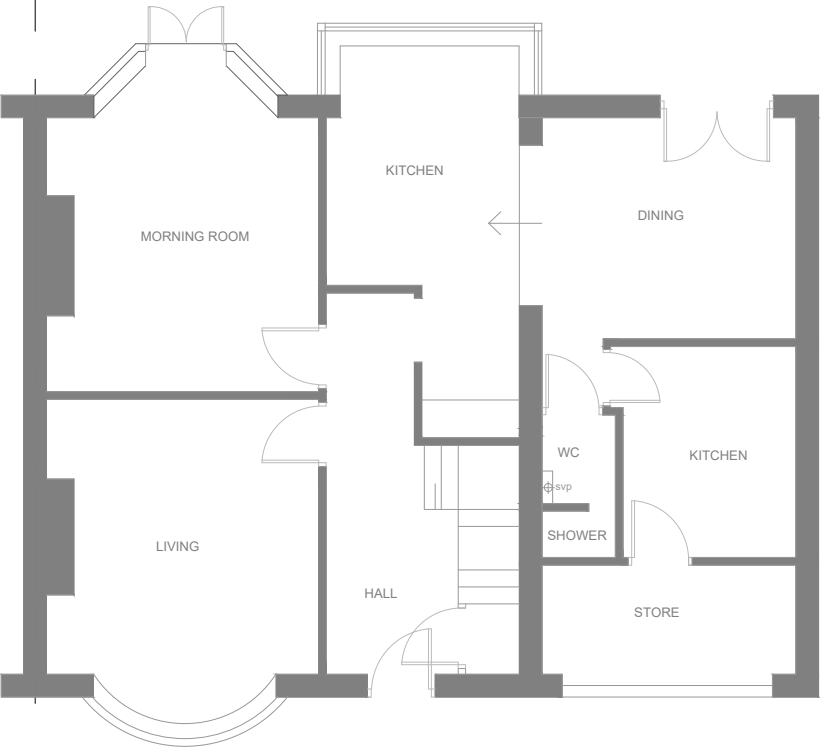

Ground floor

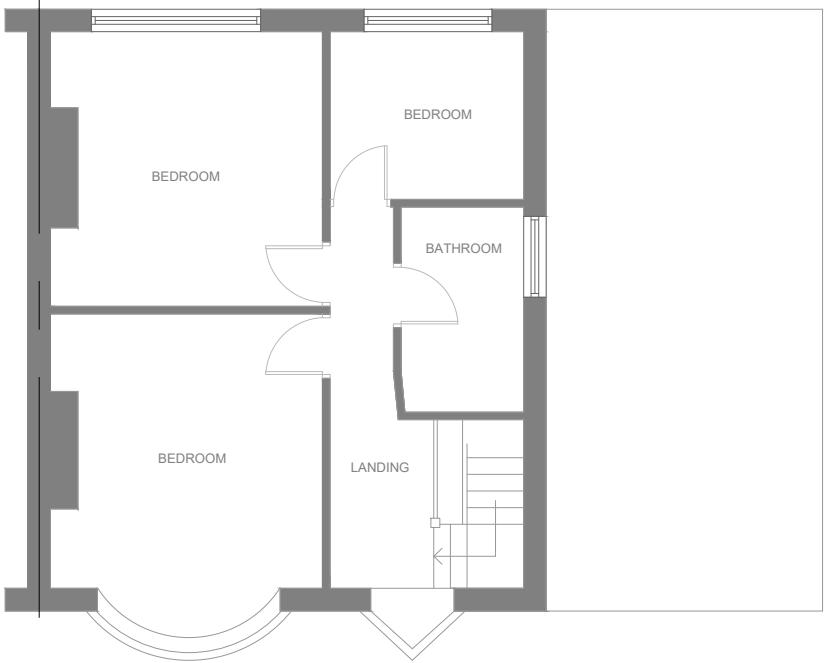

First floor

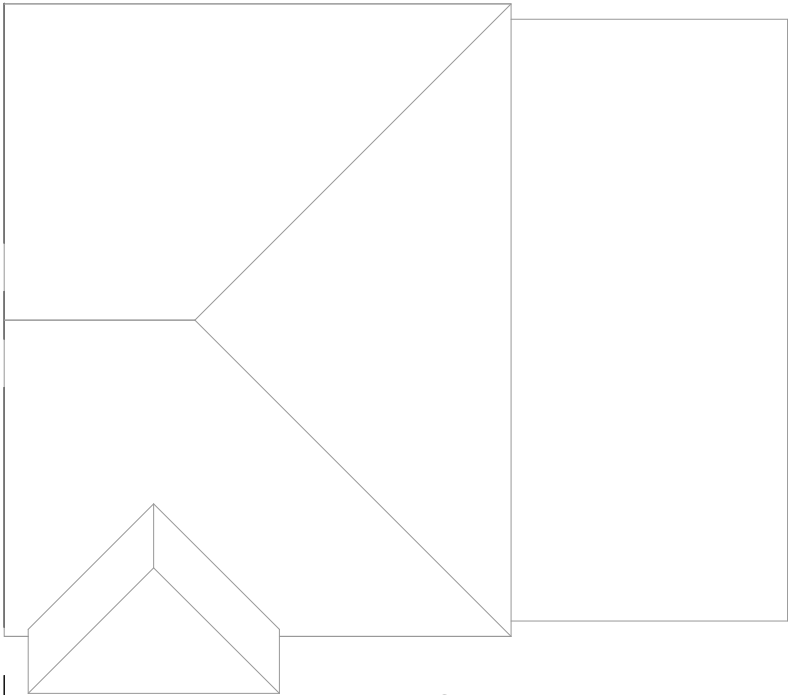

Roof plan



M1 Architecture Ltd
City Tower, New York St, Manchester M1 4BT
www.m1architecture.co.uk
Telephone: 0330 311 9695


Home extension
2513
75 Mainway

Floor Plans & Elevations

1:100@A3
Existing




Front Elevation

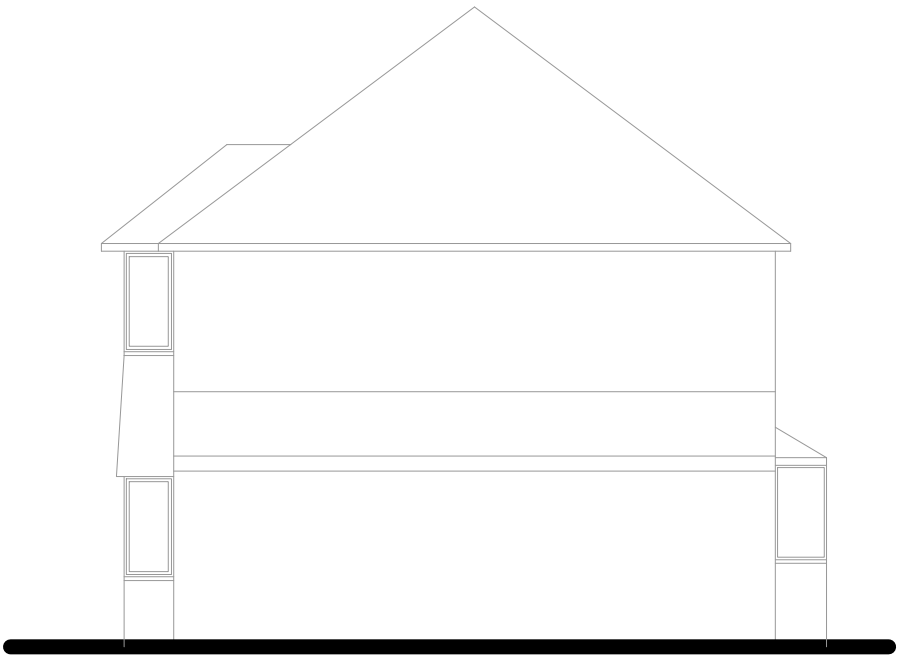

Side Elevation



Rear Elevation

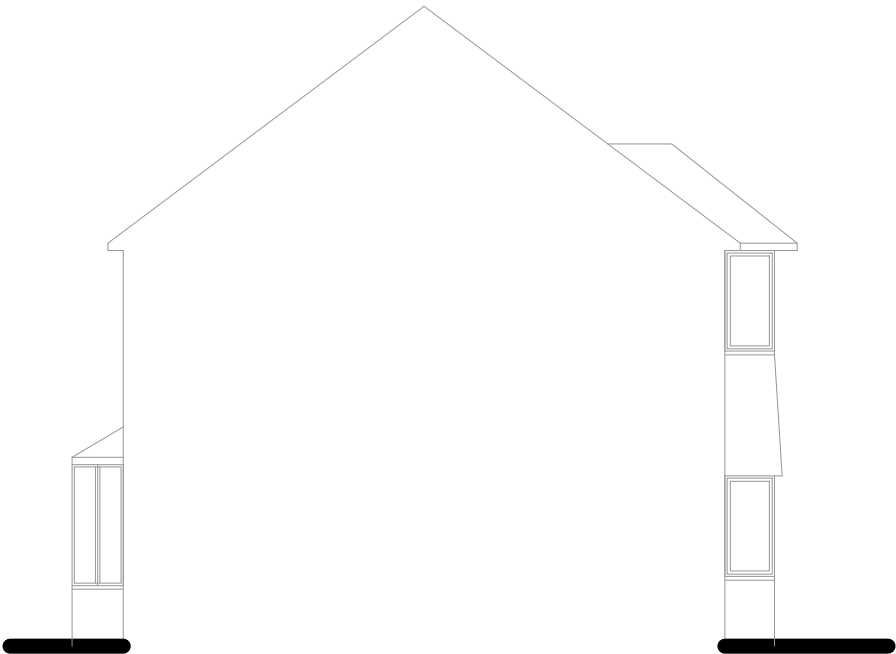

Sectional Side Elevation




M1 Architecture Ltd
City Tower, New York St, Manchester M1 4BT
www.m1architecture.co.uk
Telephone: 0330 311 9695

Home extension
2513
75 Mainway


03.

Elevations 1:100@A3
Proposed

29/08/2025 16:52:39

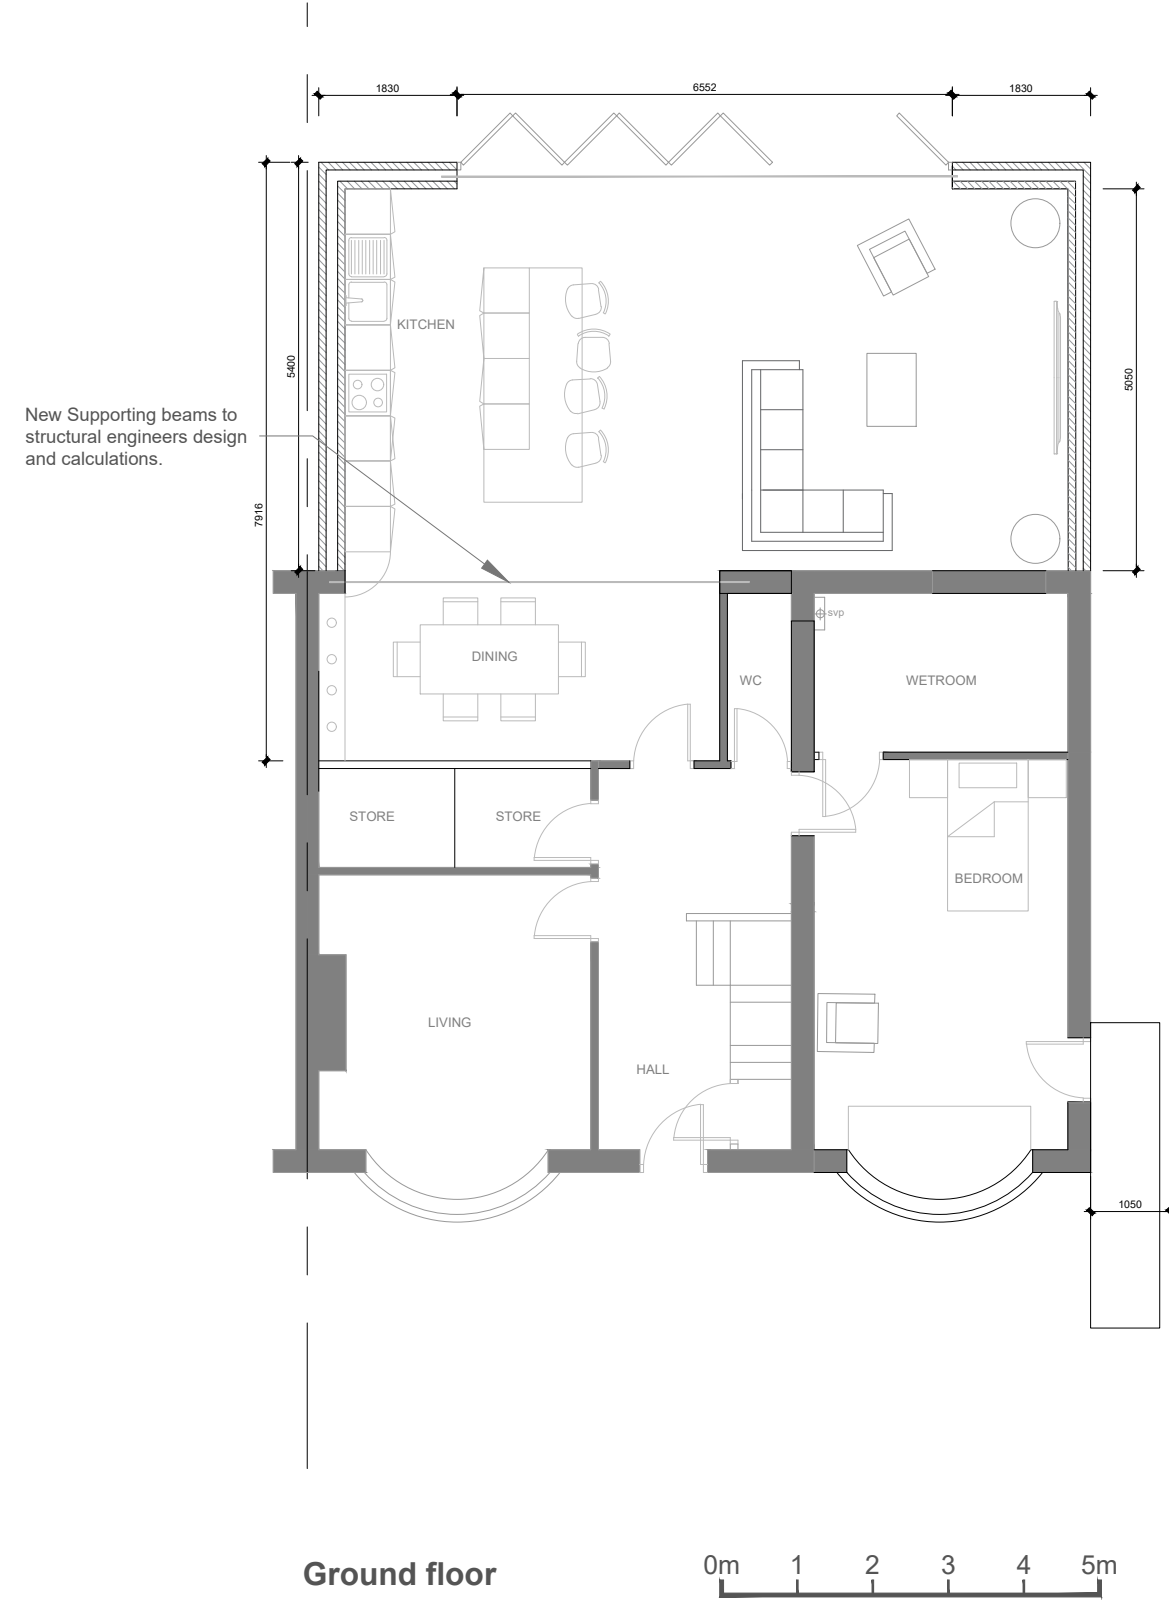

Ground floor

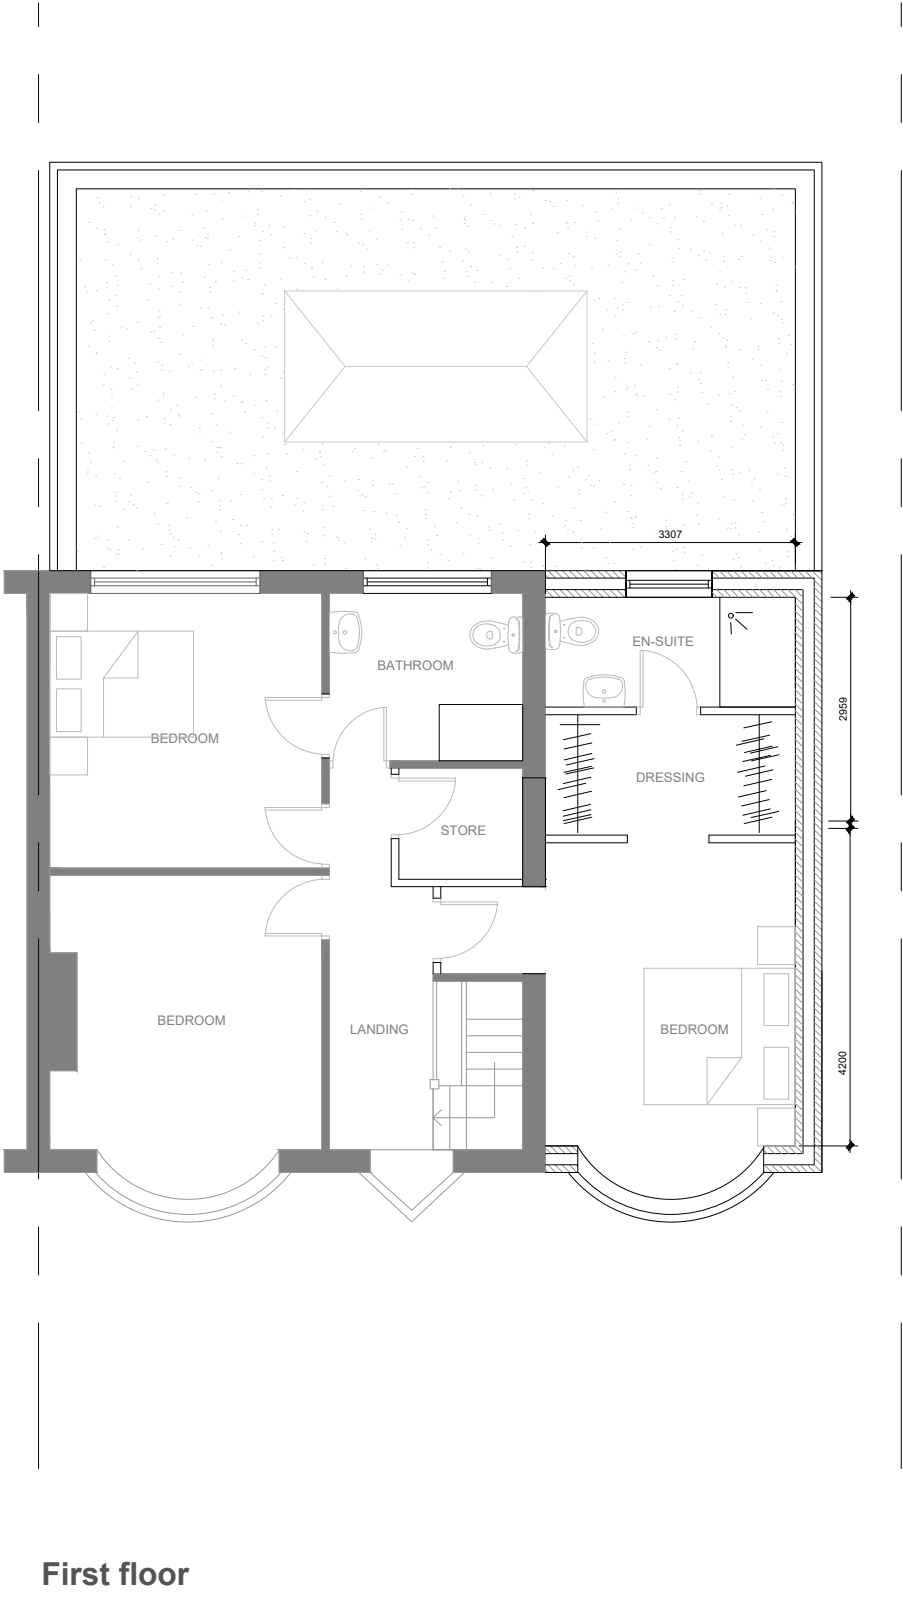

First floor



A minimum clear cavity width of 25mm free from all obstructions may be acceptable, subject to exposure. Please check with your local Building Control

This drawing is the property of M1 Architecture and copyright is reserved by them.

This drawing is not to be copied or disclosed by or to any unauthorized person without the prior written consent of M1 Architecture Ltd.

All dimensions are to be checked on site prior to construction, manufacture of any components and ordering of materials and equipment.

Any discrepancies are to be reported to the designer so the drawings can be amended.

All materials and workmanship to be accordance with the current British Standards and codes of practice.

This drawing is to be read in conjunction with all relevant Architectural Structural Engineers, Mechanical Engineers, Electrical Engineers and Specialists drawings and specifications.

All drainage to be inspected and approved by building control.

Direction of Joists were not available during the survey therefore it is the responsibility of the contractor to check the existing structure and its mechanism of support.




Front Elevation

0m 1 2 3 4 5m

New double glazed upvc window to client specification.

tiles to match existing.

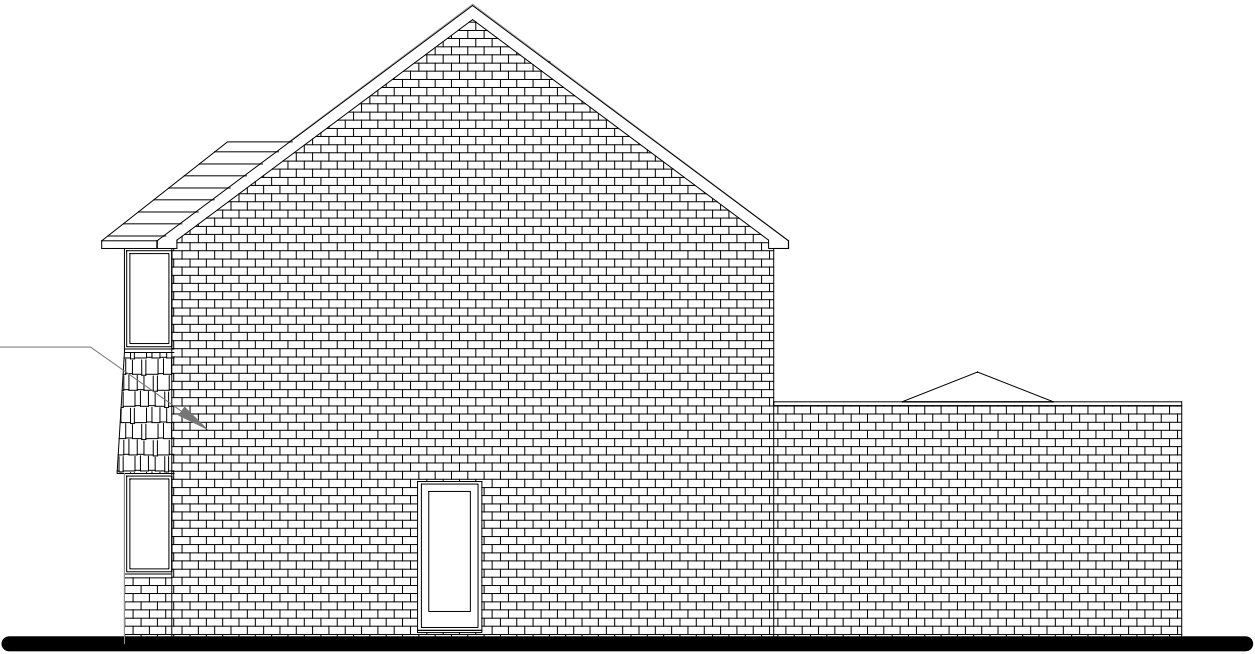

Side Elevation


Roof tiles to match existing.

New double glazed obscure upvc window to client specification.

Facing brickwork to match existing.
Brickwork details to match existing.



Rear Elevation

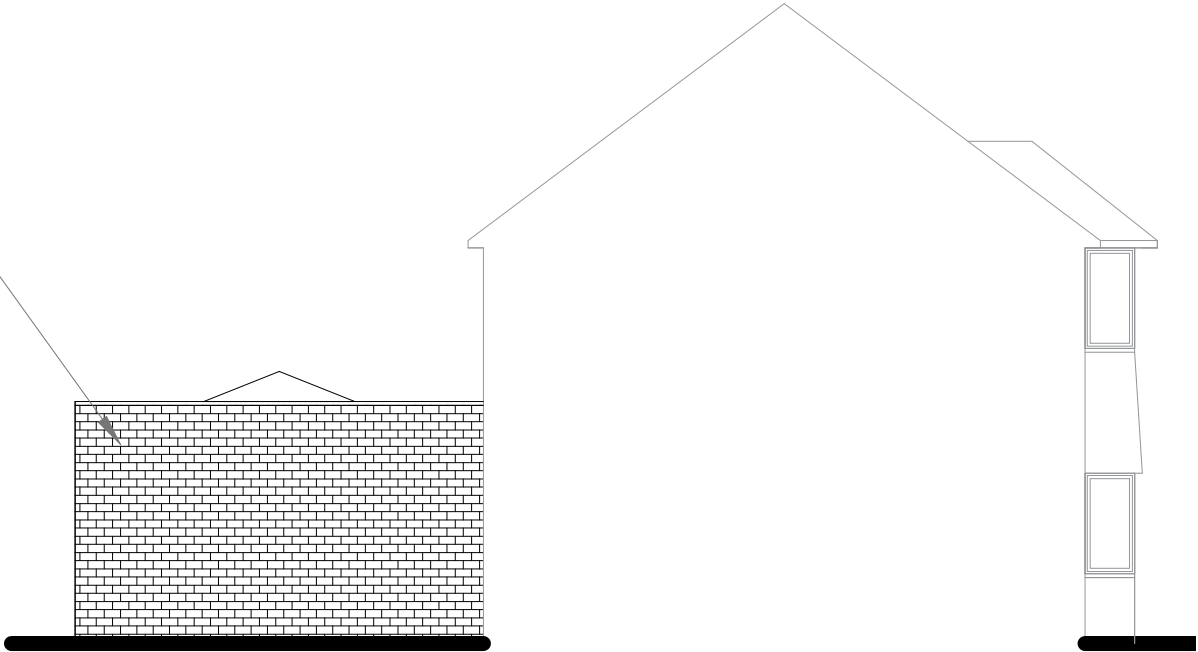

Sectional Side Elevation



M1 Architecture Ltd
City Tower, New York St, Manchester M1 4BT
www.m1architecture.co.uk
Telephone: 0330 311 9695

Elevations 1:100@A3
Proposed

Home extension
2513
75 Mainway

05.