
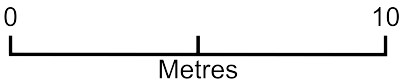


tree adjacent to 1A Arthur Street

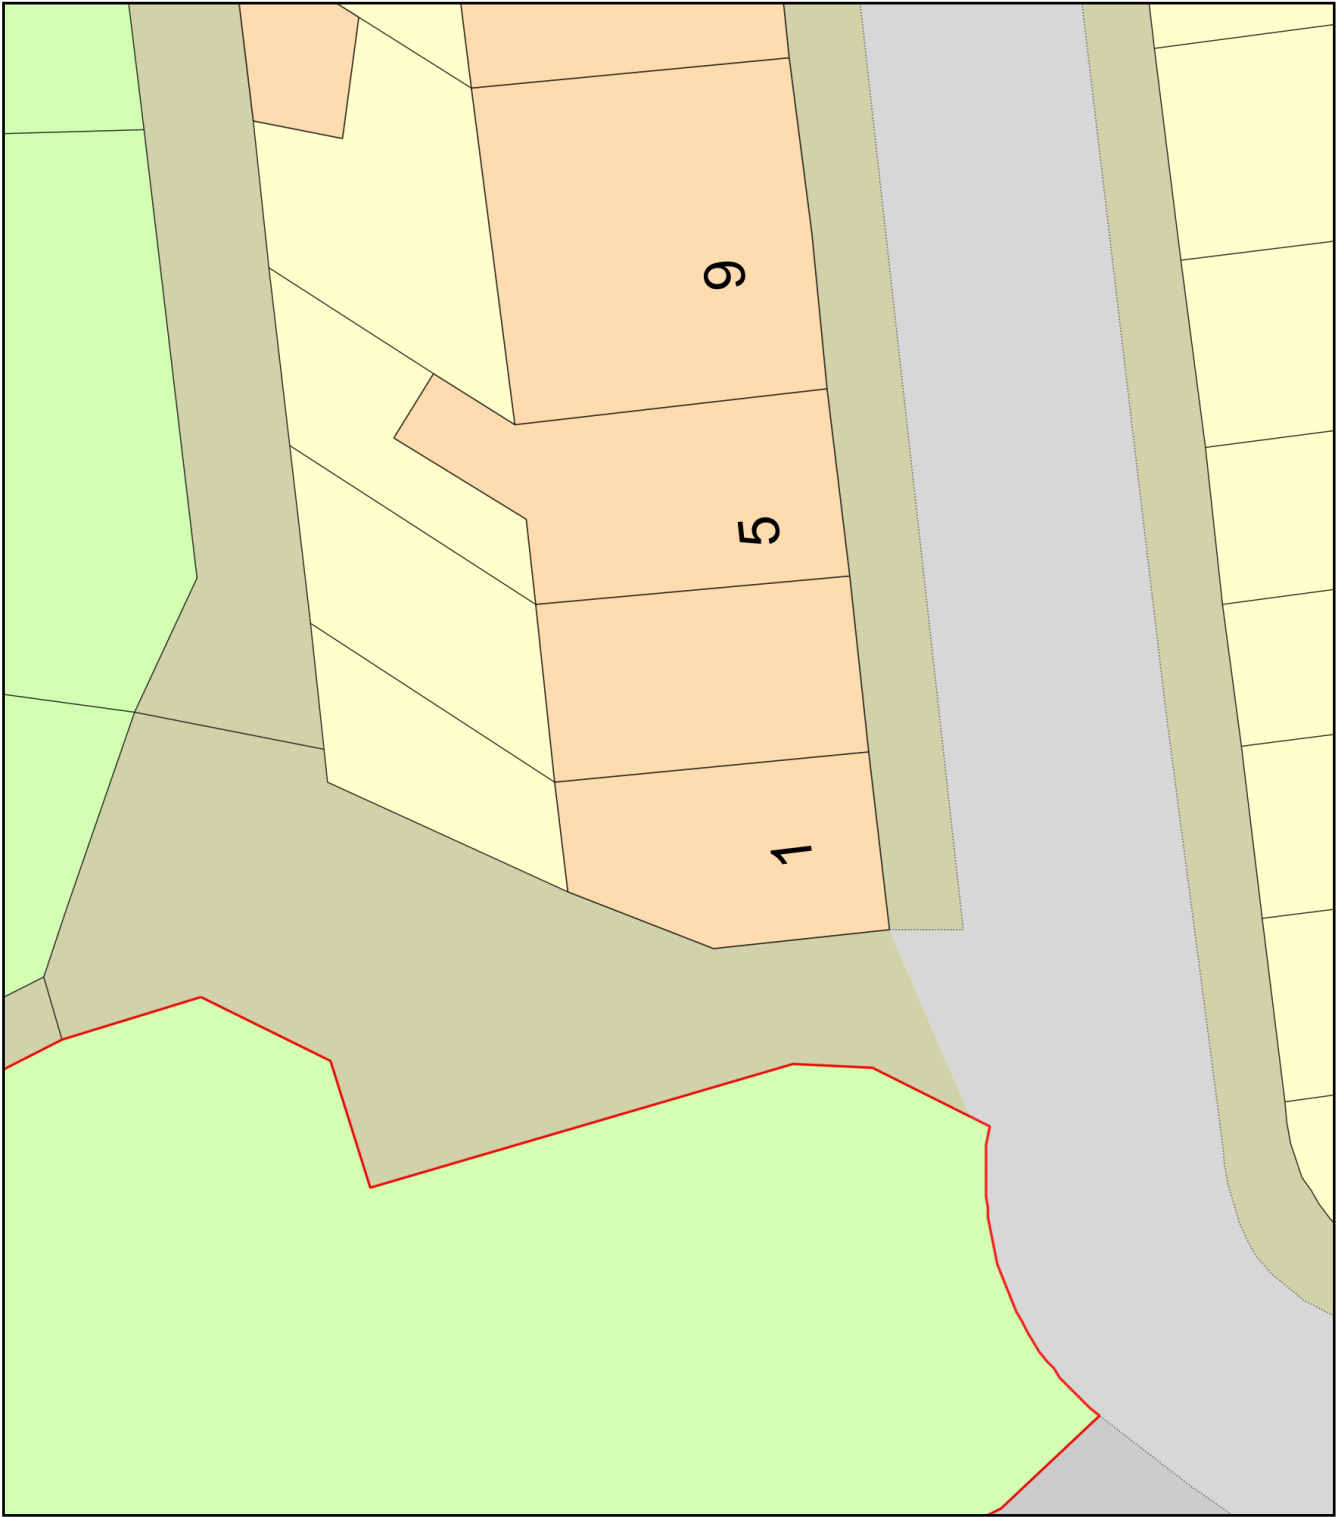

Plan Produced for: Swera

Date Produced: 02 Jun 2025

Plan Reference Number: TQRQM25153134357696

Scale: 1:200 @ A4