




Condition 3 - Stone sample panel matching host property



Condition 4 - Door frame colour
Farrow and Ball Vert De Terre No. 234

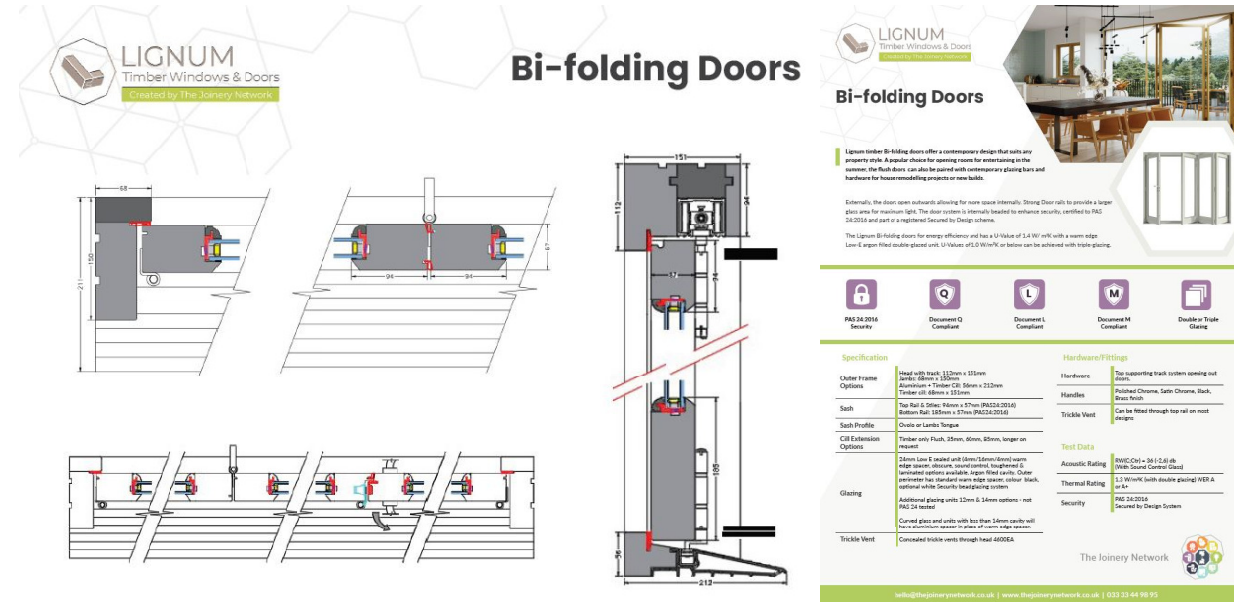

Condition 4 - Timber bi-fold door details 1:10



Condition 4 - Timber bi-fold door details



Condition 4 - Window frame colour
Farrow and Ball Vert De Terre No. 234



Condition 4 - Timber casement window details 1:10




Condition 4 - Timber casement window details




Condition 5 - Cast iron Ogee gutter and bracket detail




Condition 6 - Velux GGL conservation roof window image

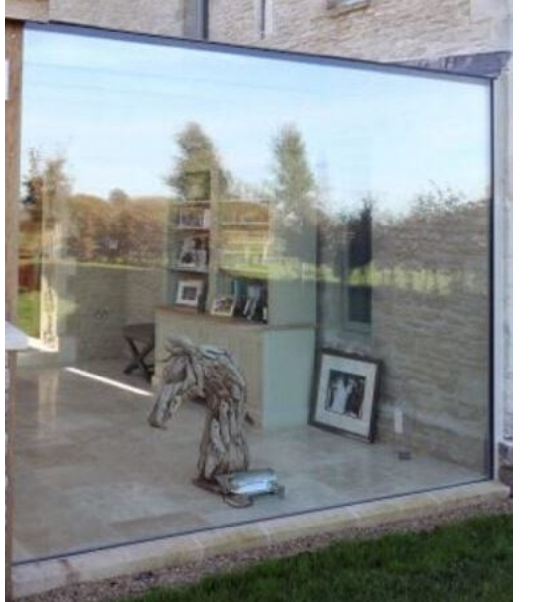


Condition 7 - Glass link image

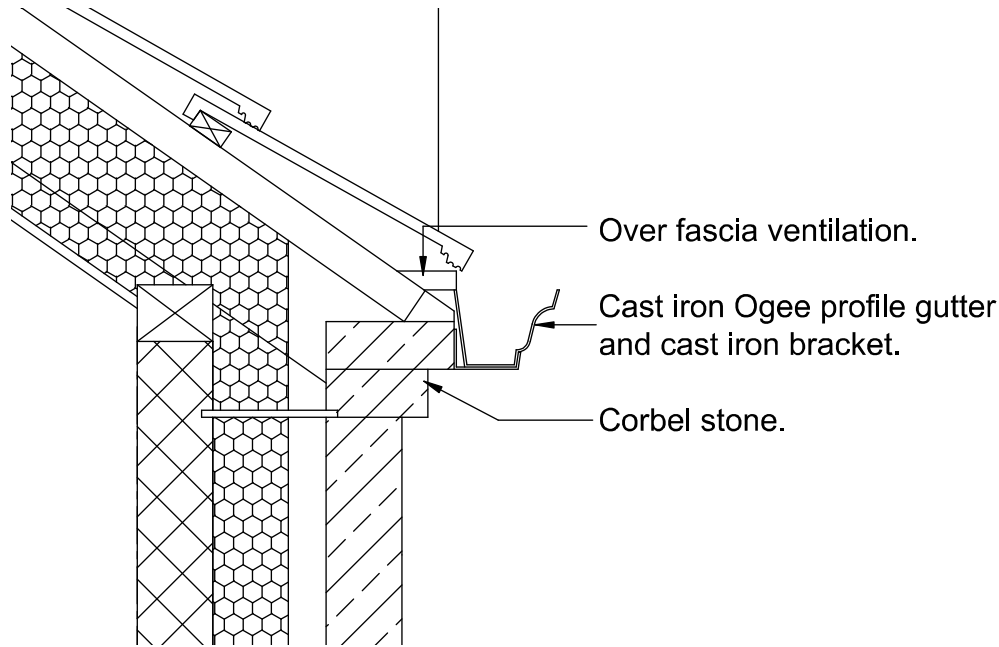


Condition 5 - Gutter detail 1:10

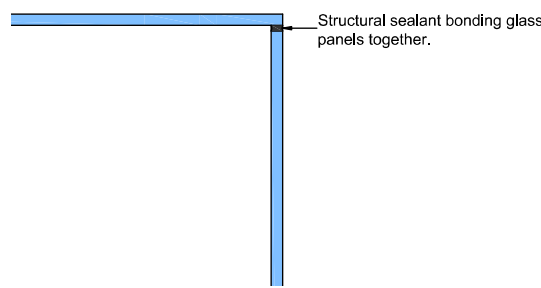


Condition 7 - Glass link detail 1 roof detail 1:20

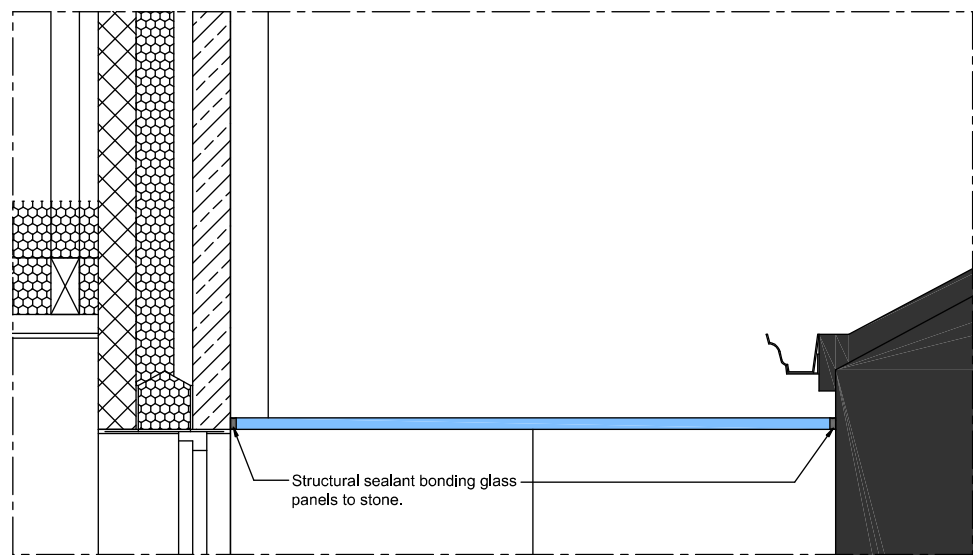


Condition 7 - Glass link detail 2 roof detail 1:20

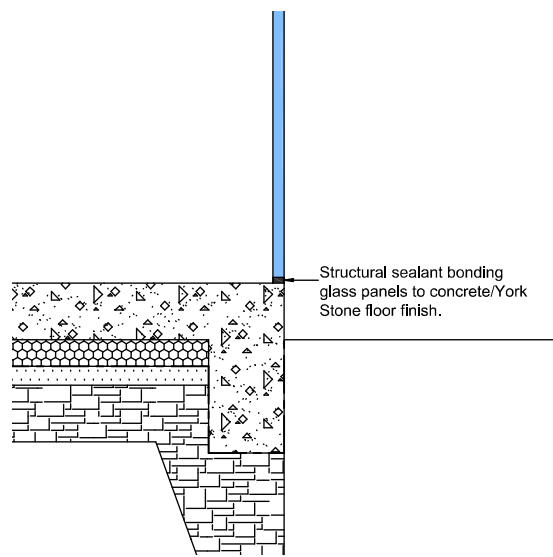


Condition 7 - Glass link detail 3 floor detail 1:20

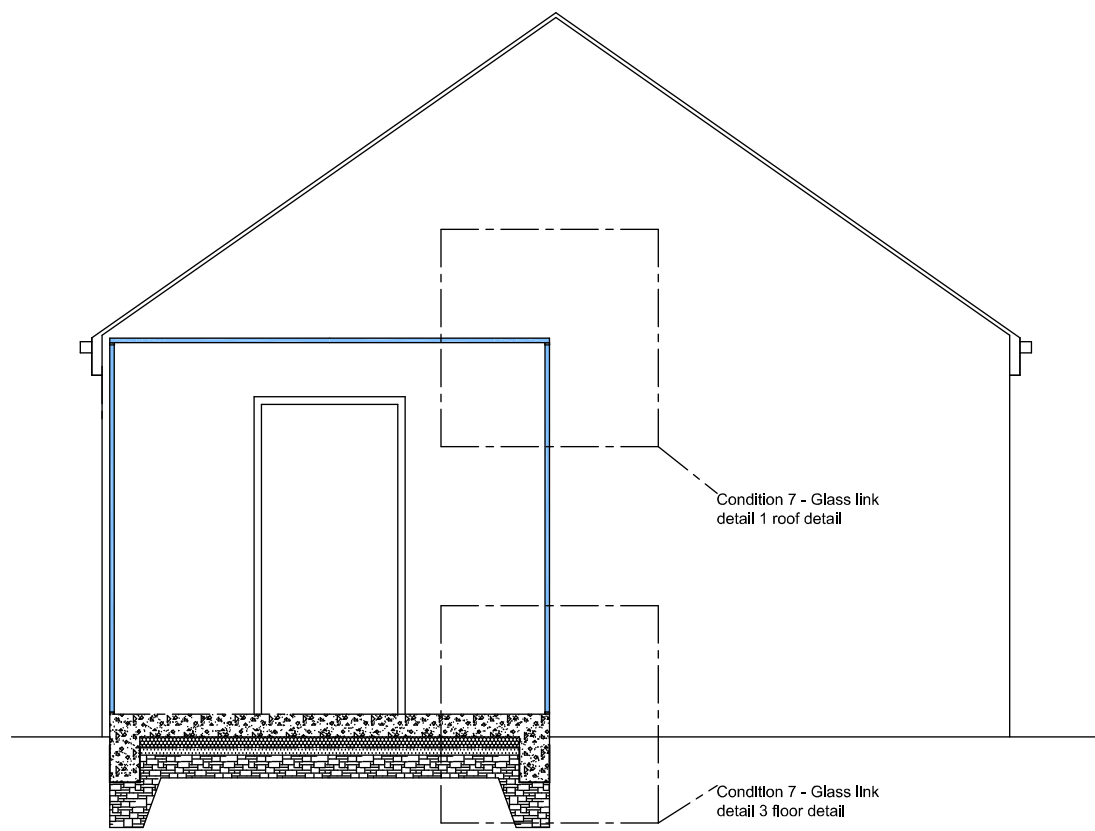

section a-a

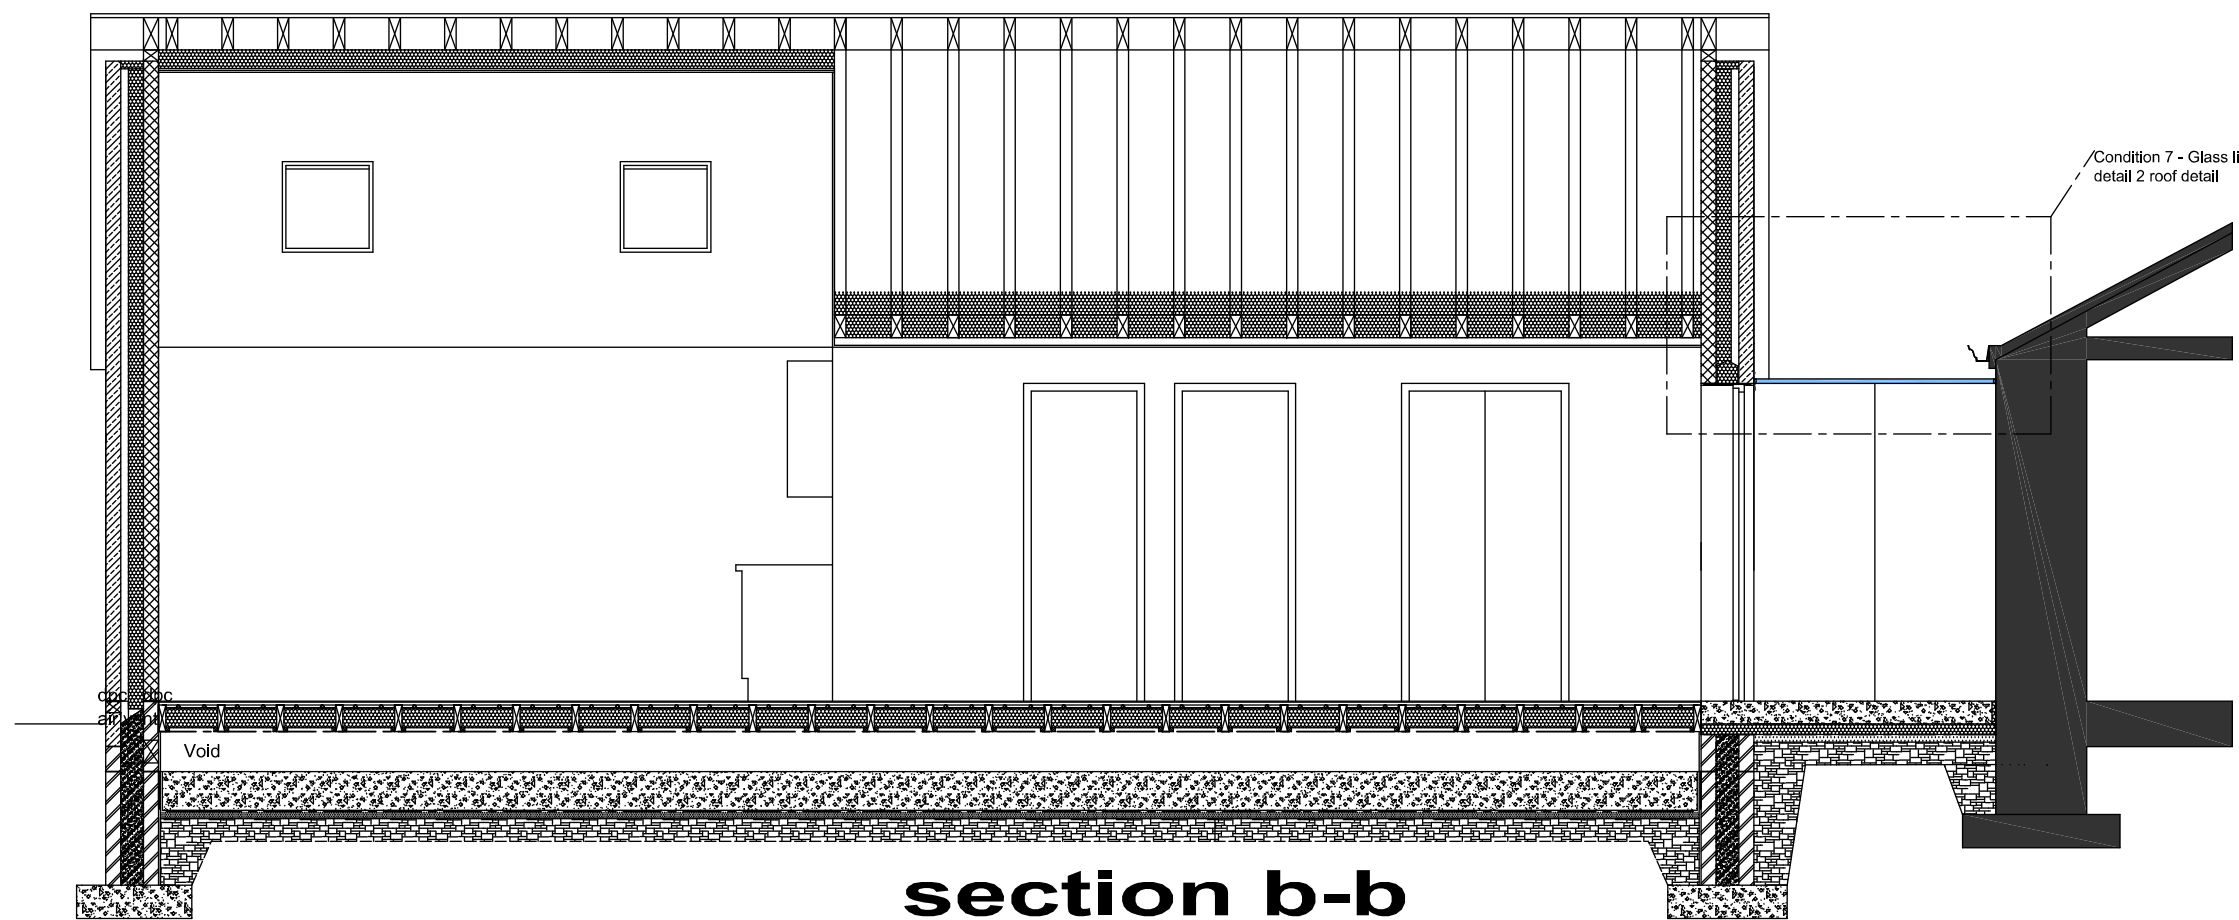

section b-b

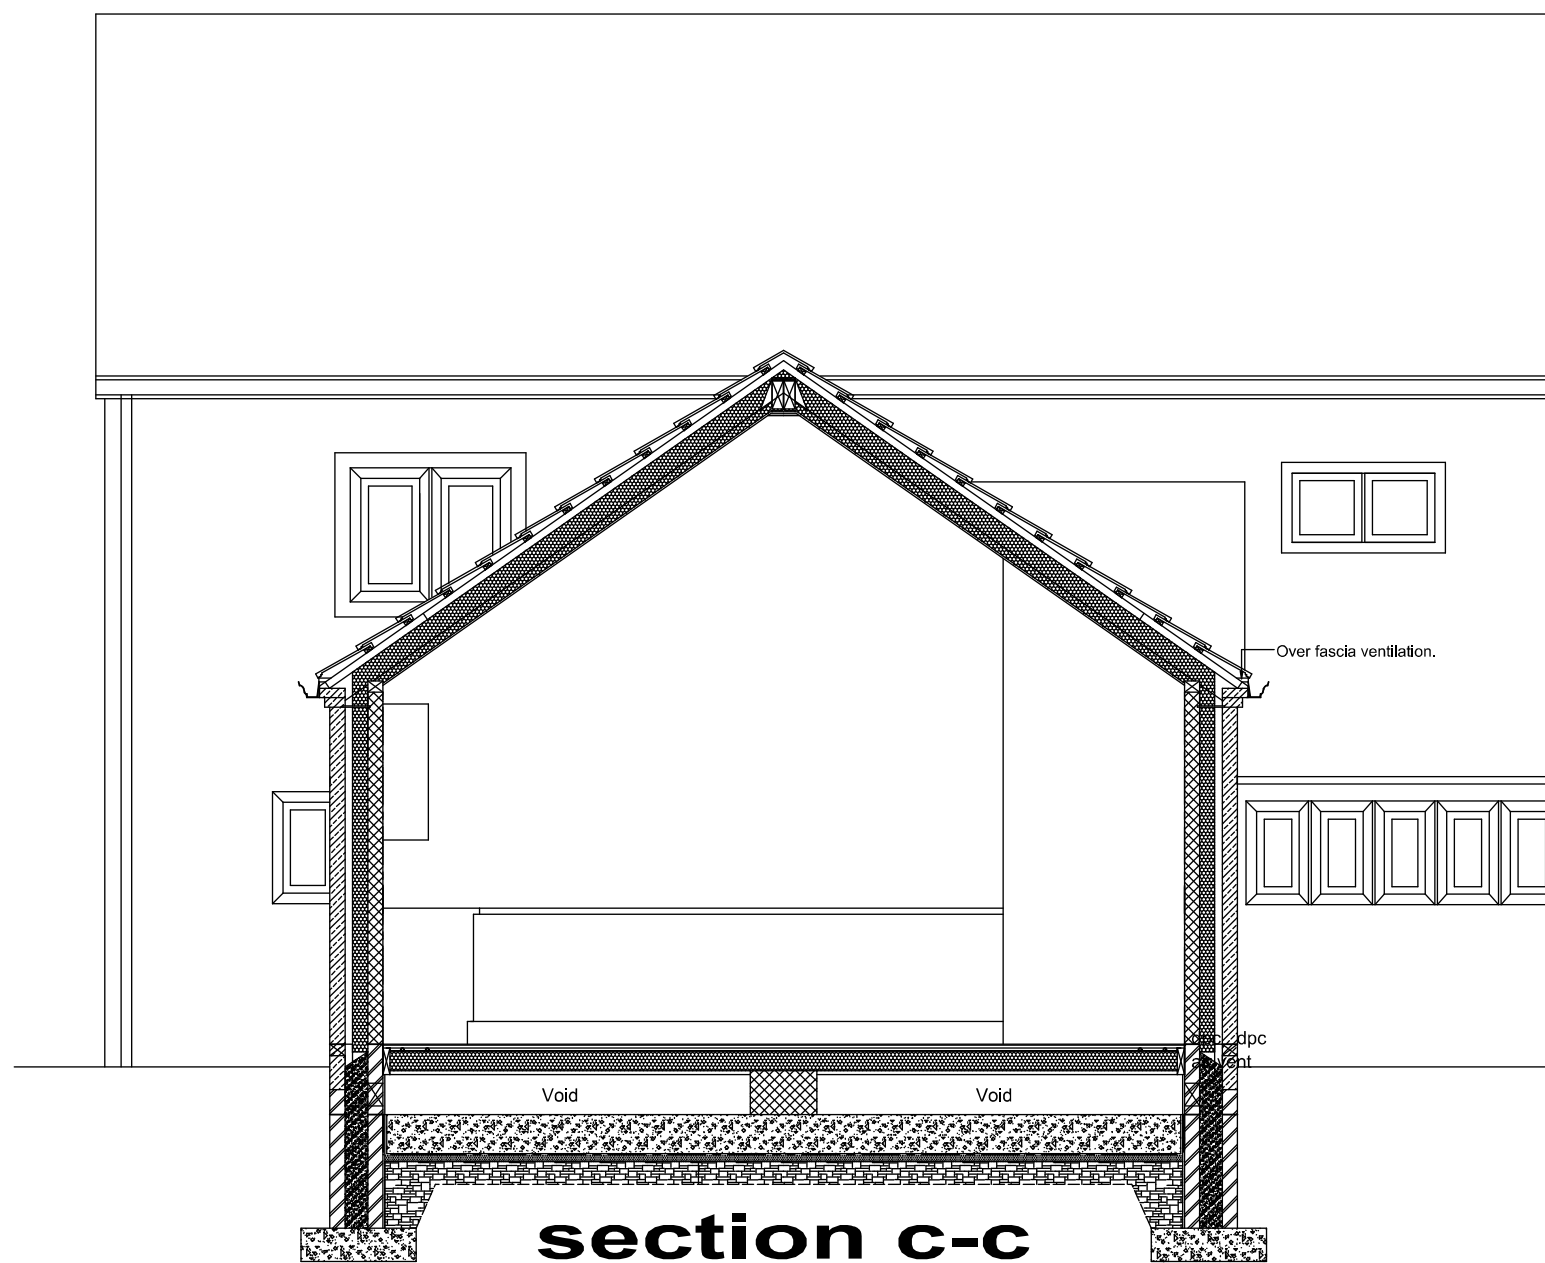

section c-c

Revision	Date	Details

Only Planning Officers may scale from this drawing.
All dimensions must be checked and verified before preparing production drawings or commencing works.
This drawing and its design is copyright and may not be reproduced in any form whatsoever without prior express written consent.

clear Architectural Services

Mark Herring, Clear Architectural Services, 50 Rectory Street, Middleton, Manchester. M24 5TY.
T. 0161 653 7128 M. 07968 748606 E. mark@clear-architecture.co.uk W. www.clear-architecture.co.uk



Date July 2023.

Drawn MLH.

Client Mr. and Mrs. McBride.

Drawing title Proposed Sections.
CONDITIONS DISCHARGE.

Scale 1:100 at A1.

Checked MLH.

Proposed Extension.
Moorgate East Farm, Burnedge,
Rochdale OL16 4QL.

Drawing No. CM336 CD 02.