


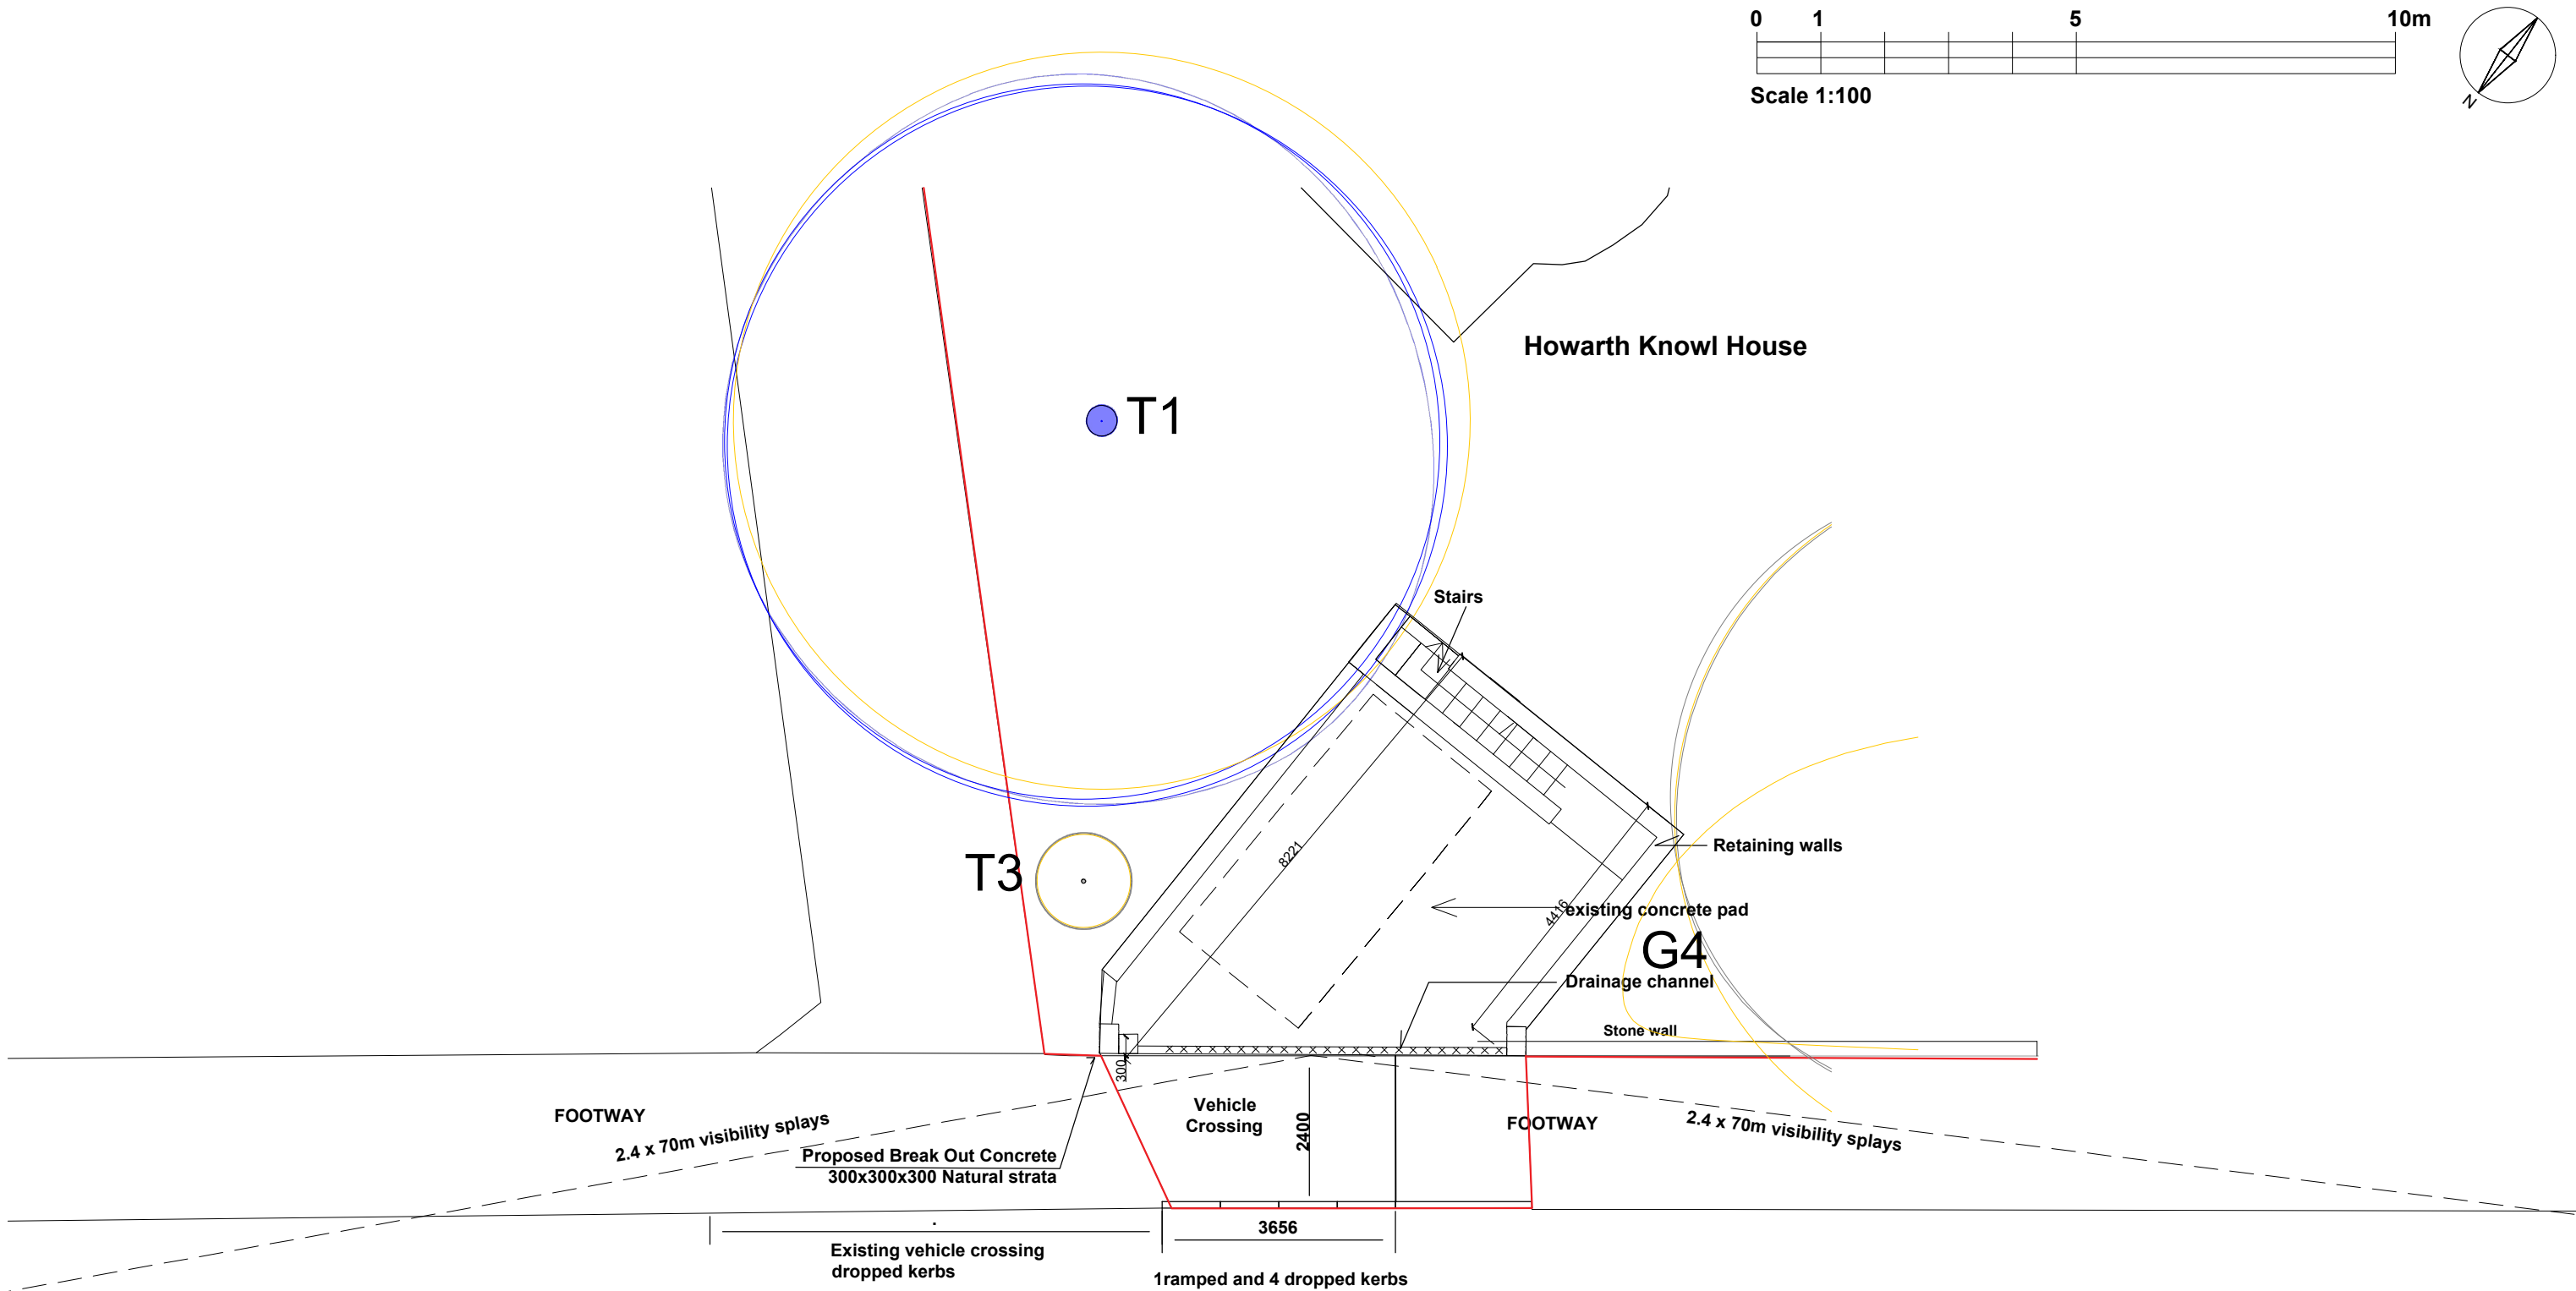

Proposed Feasibility Splay Plan

Any dimensions shown should be checked on site and discrepancies reported to the Architect prior to construction. Designs are not coordinated with engineer projects. Do not scale for construction purposes.

Drawing Name	Proposed Feasibility Splay Plan
Project Address	Howarth Knowl House, Howarth Knowl, Wardle Road Rochdale OL12 9JD
Drawing No.	HowarthKnowlHouse_ProposedPlans_V9

Scale	1/100 at A3	Drawing No.	05
Designer	BB	Revision	V9
Date	07.08.2025		



Planning By Design Ltd
www.planning-by-design.co.uk
hello@planning-by-design.co.uk