



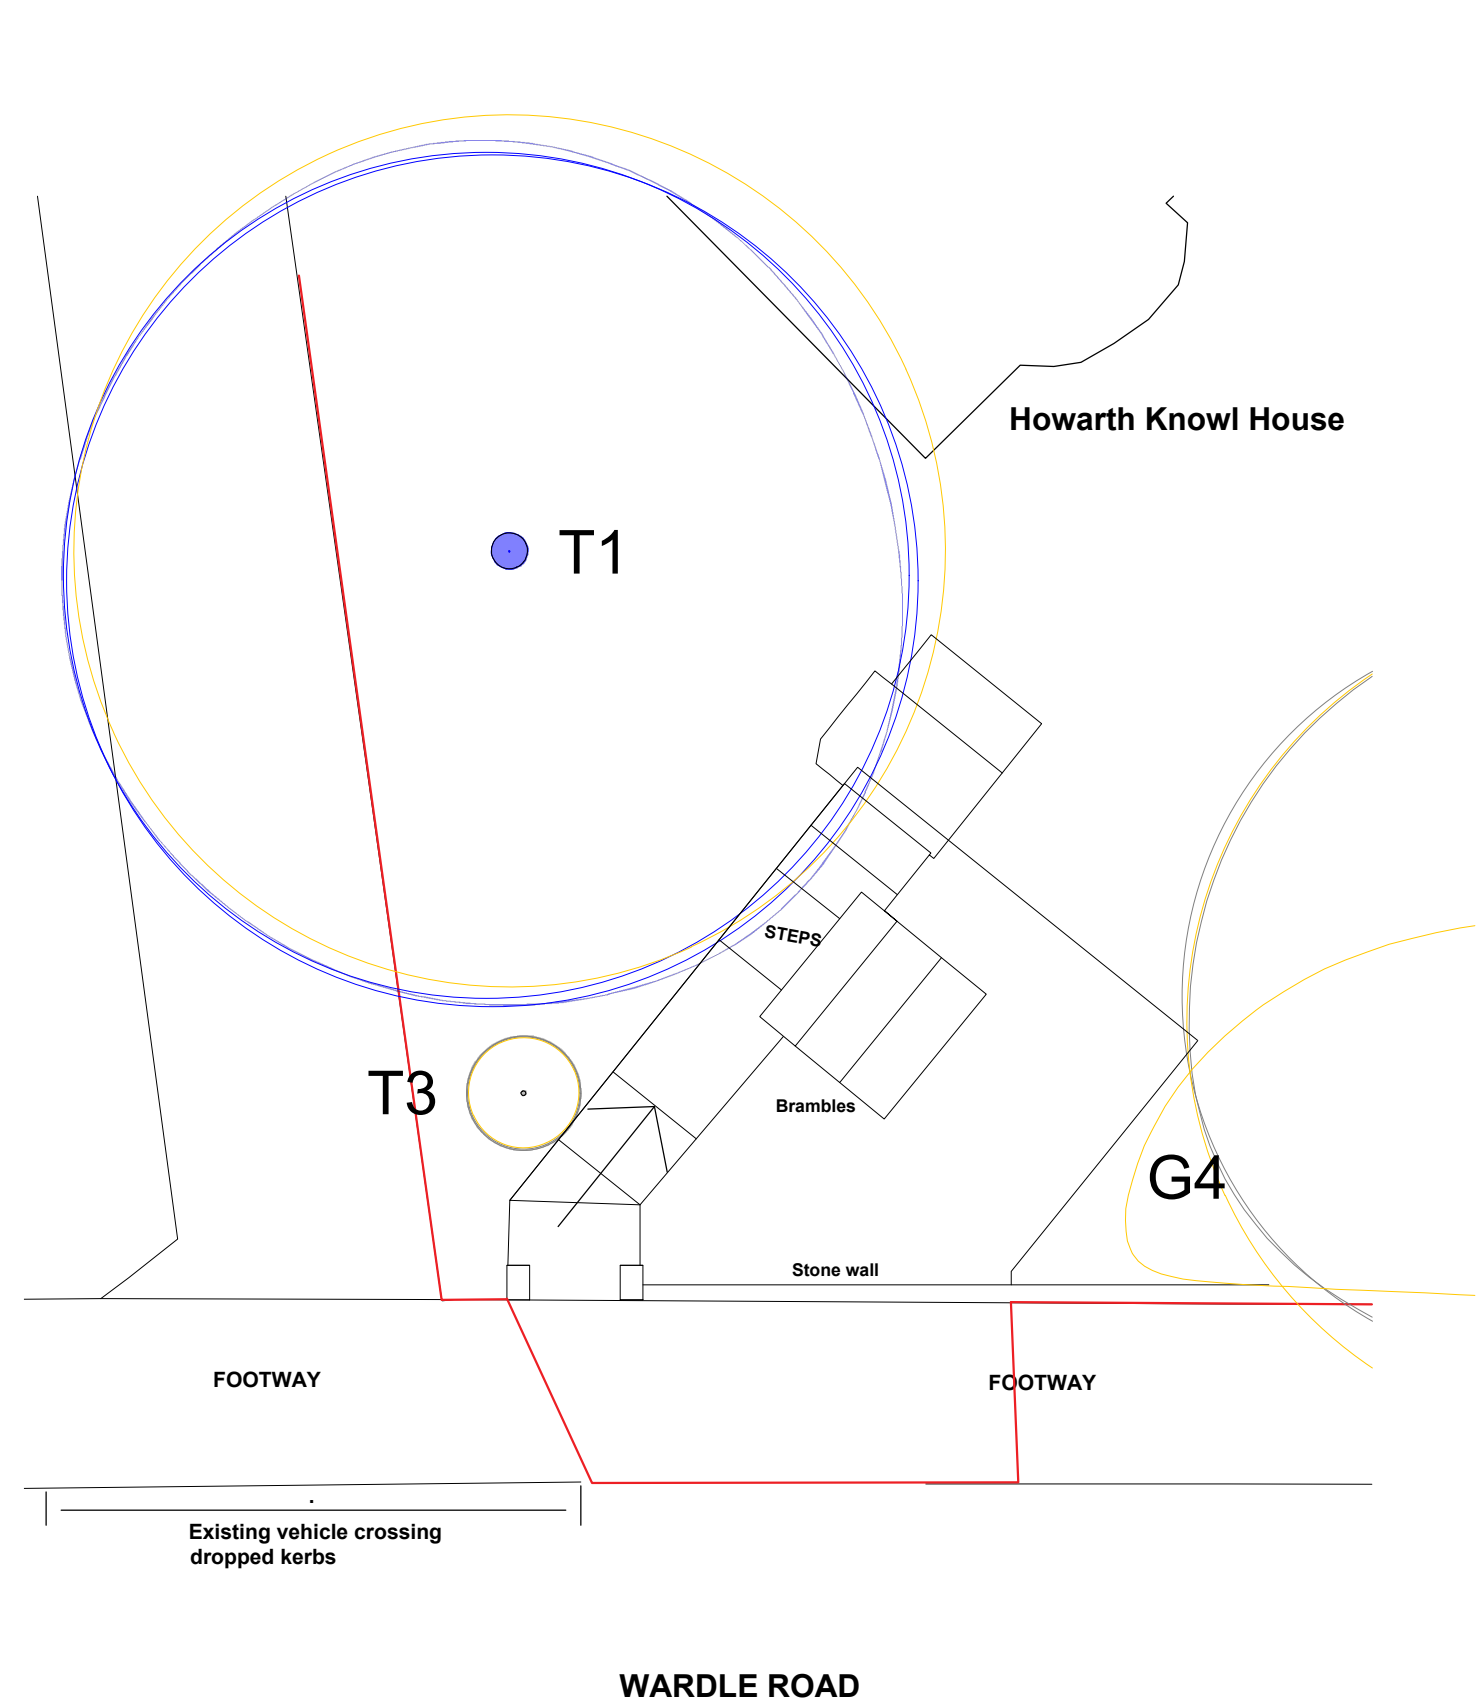

Previous Layout Plan

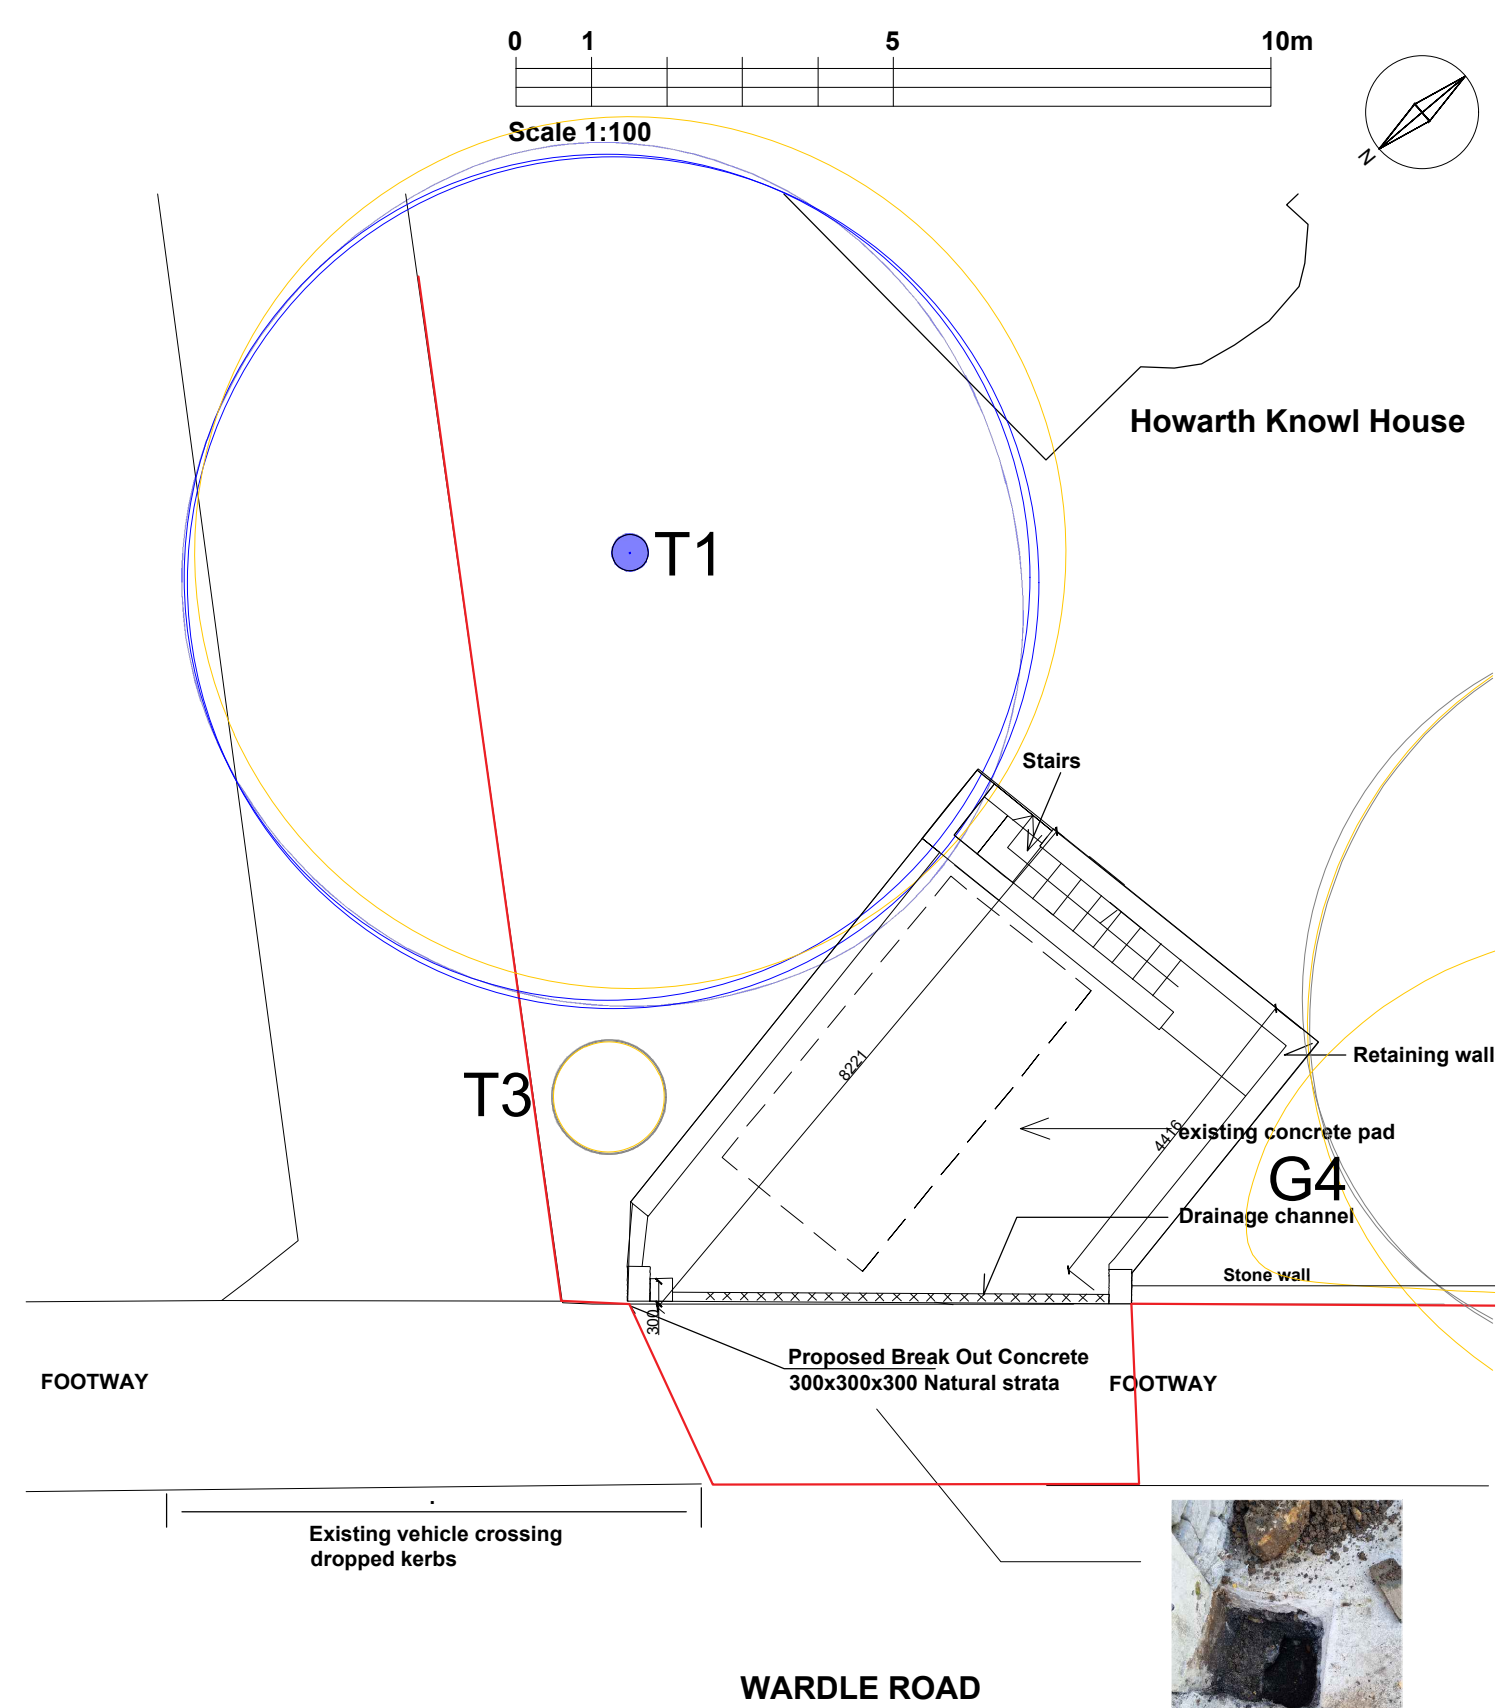

Existing Layout Plan/ Driveway

