

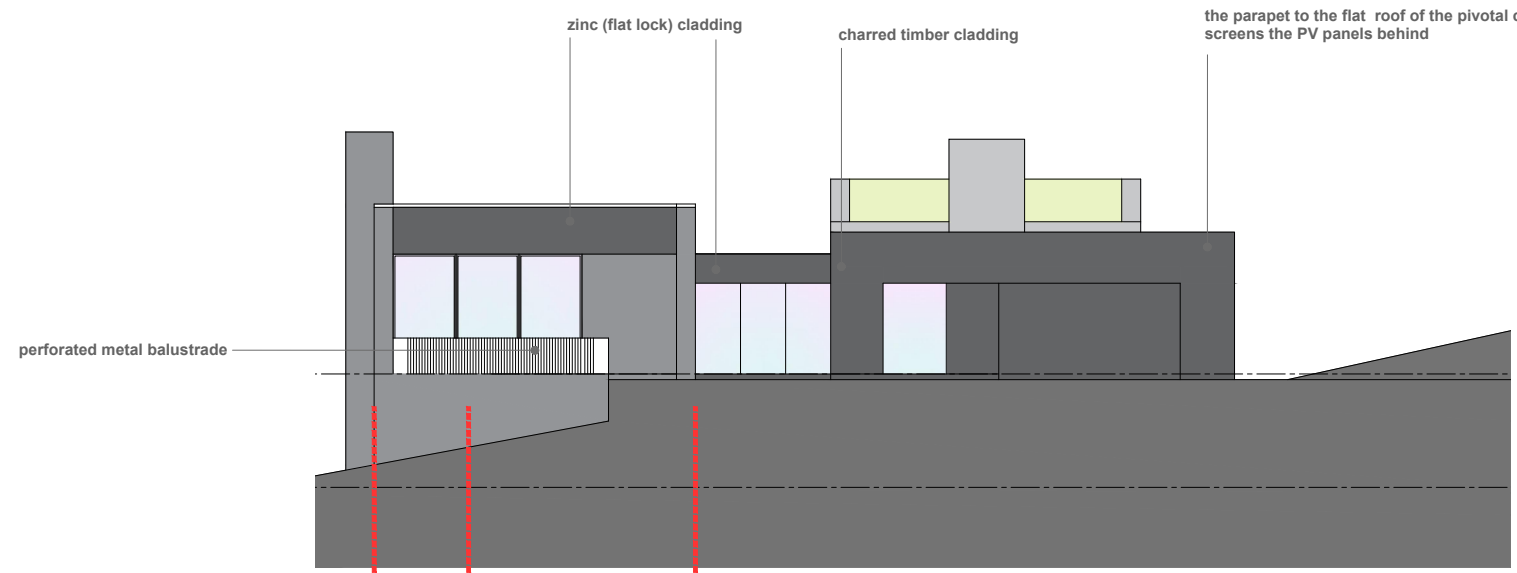



south-west elevation proposed

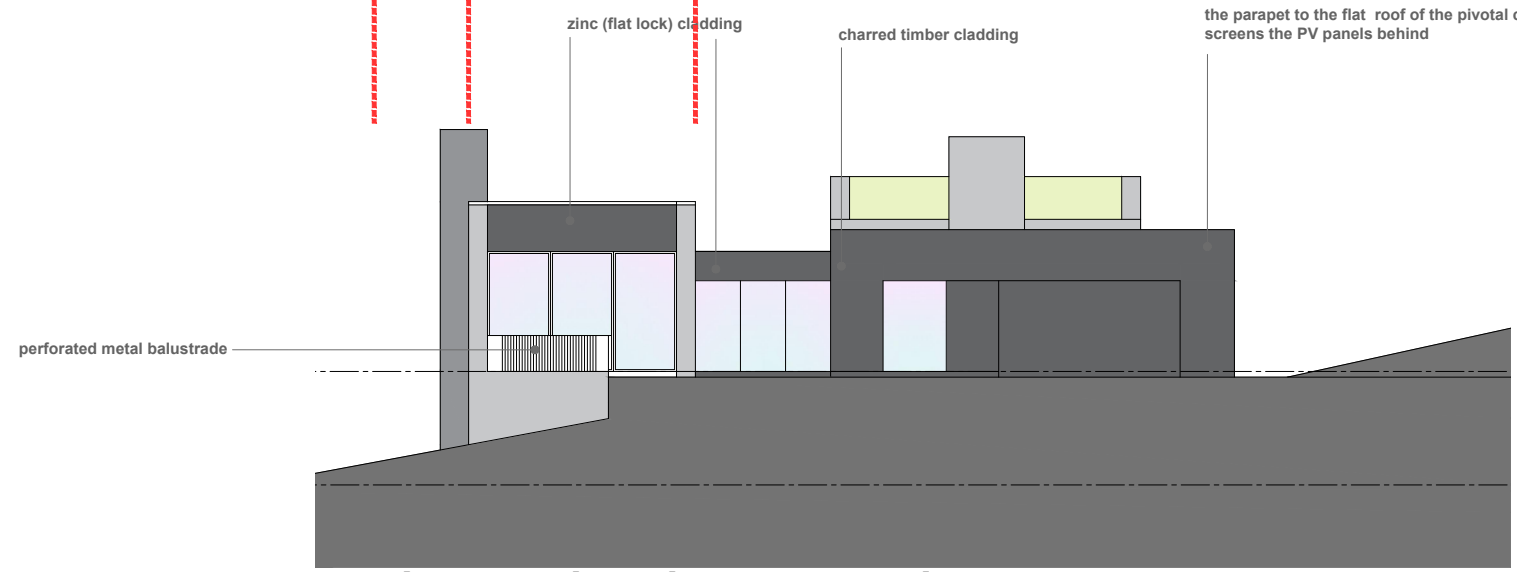

north-east elevation proposed

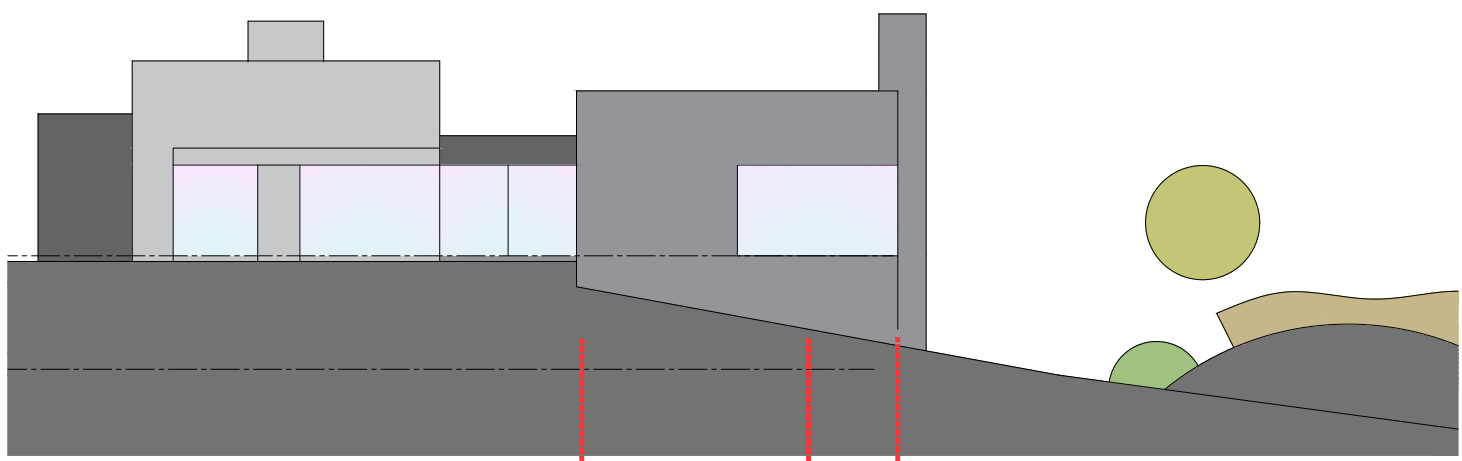

south-west elevation approved

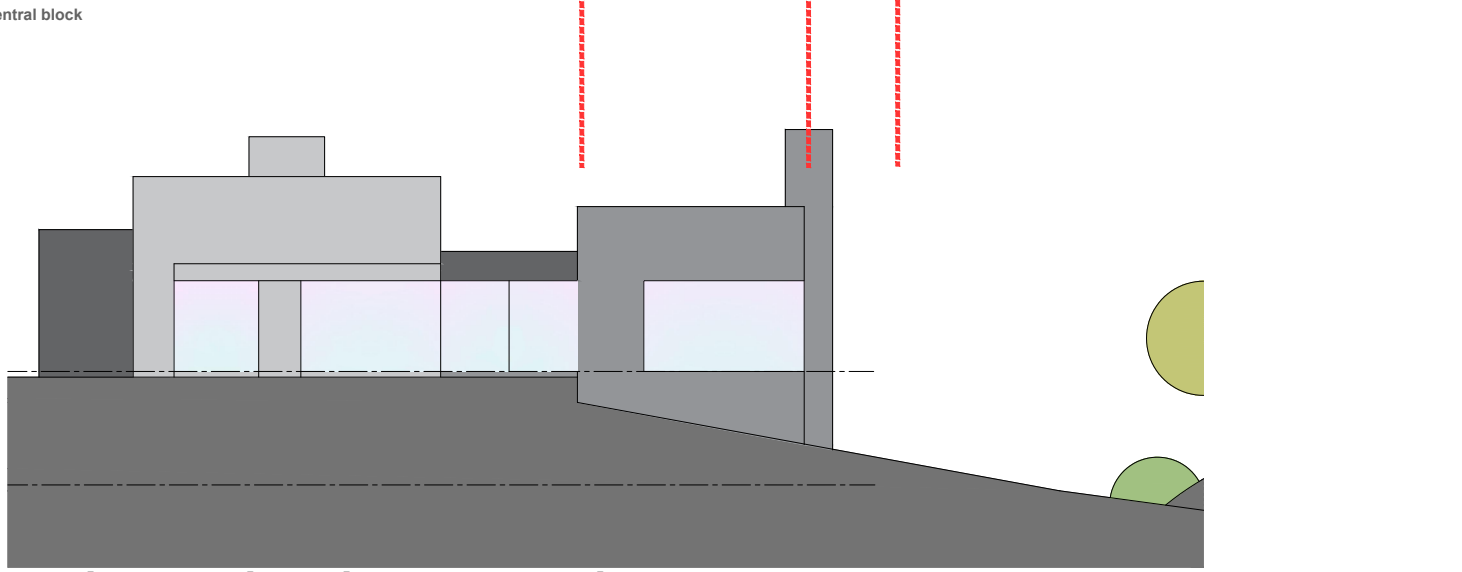

north-east elevation approved