



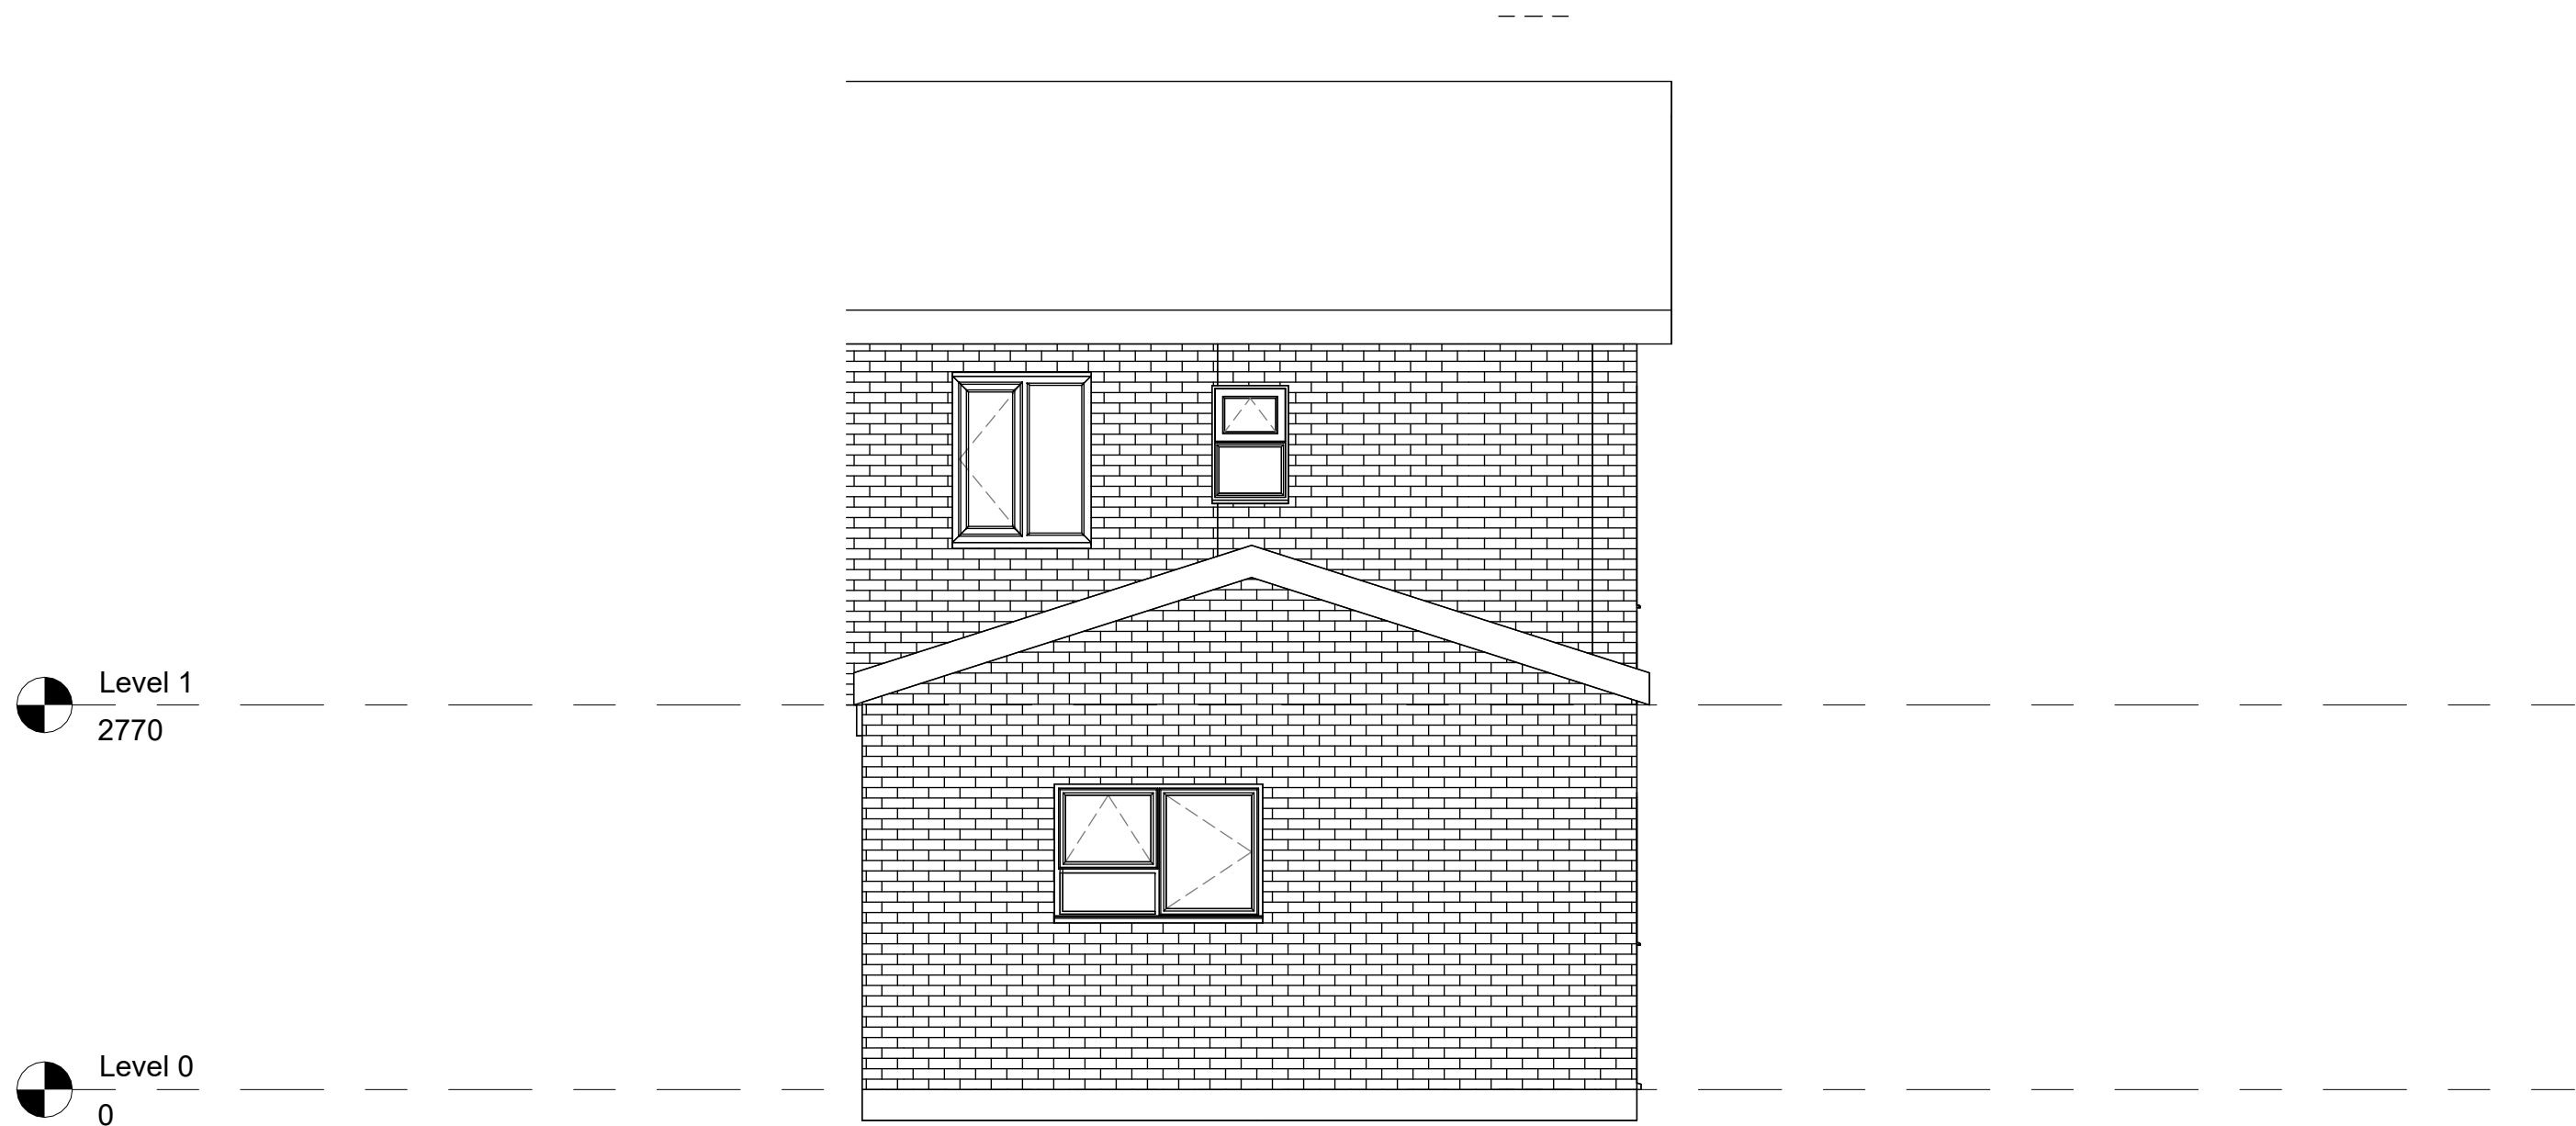

5 EXISTING North
1 : 50

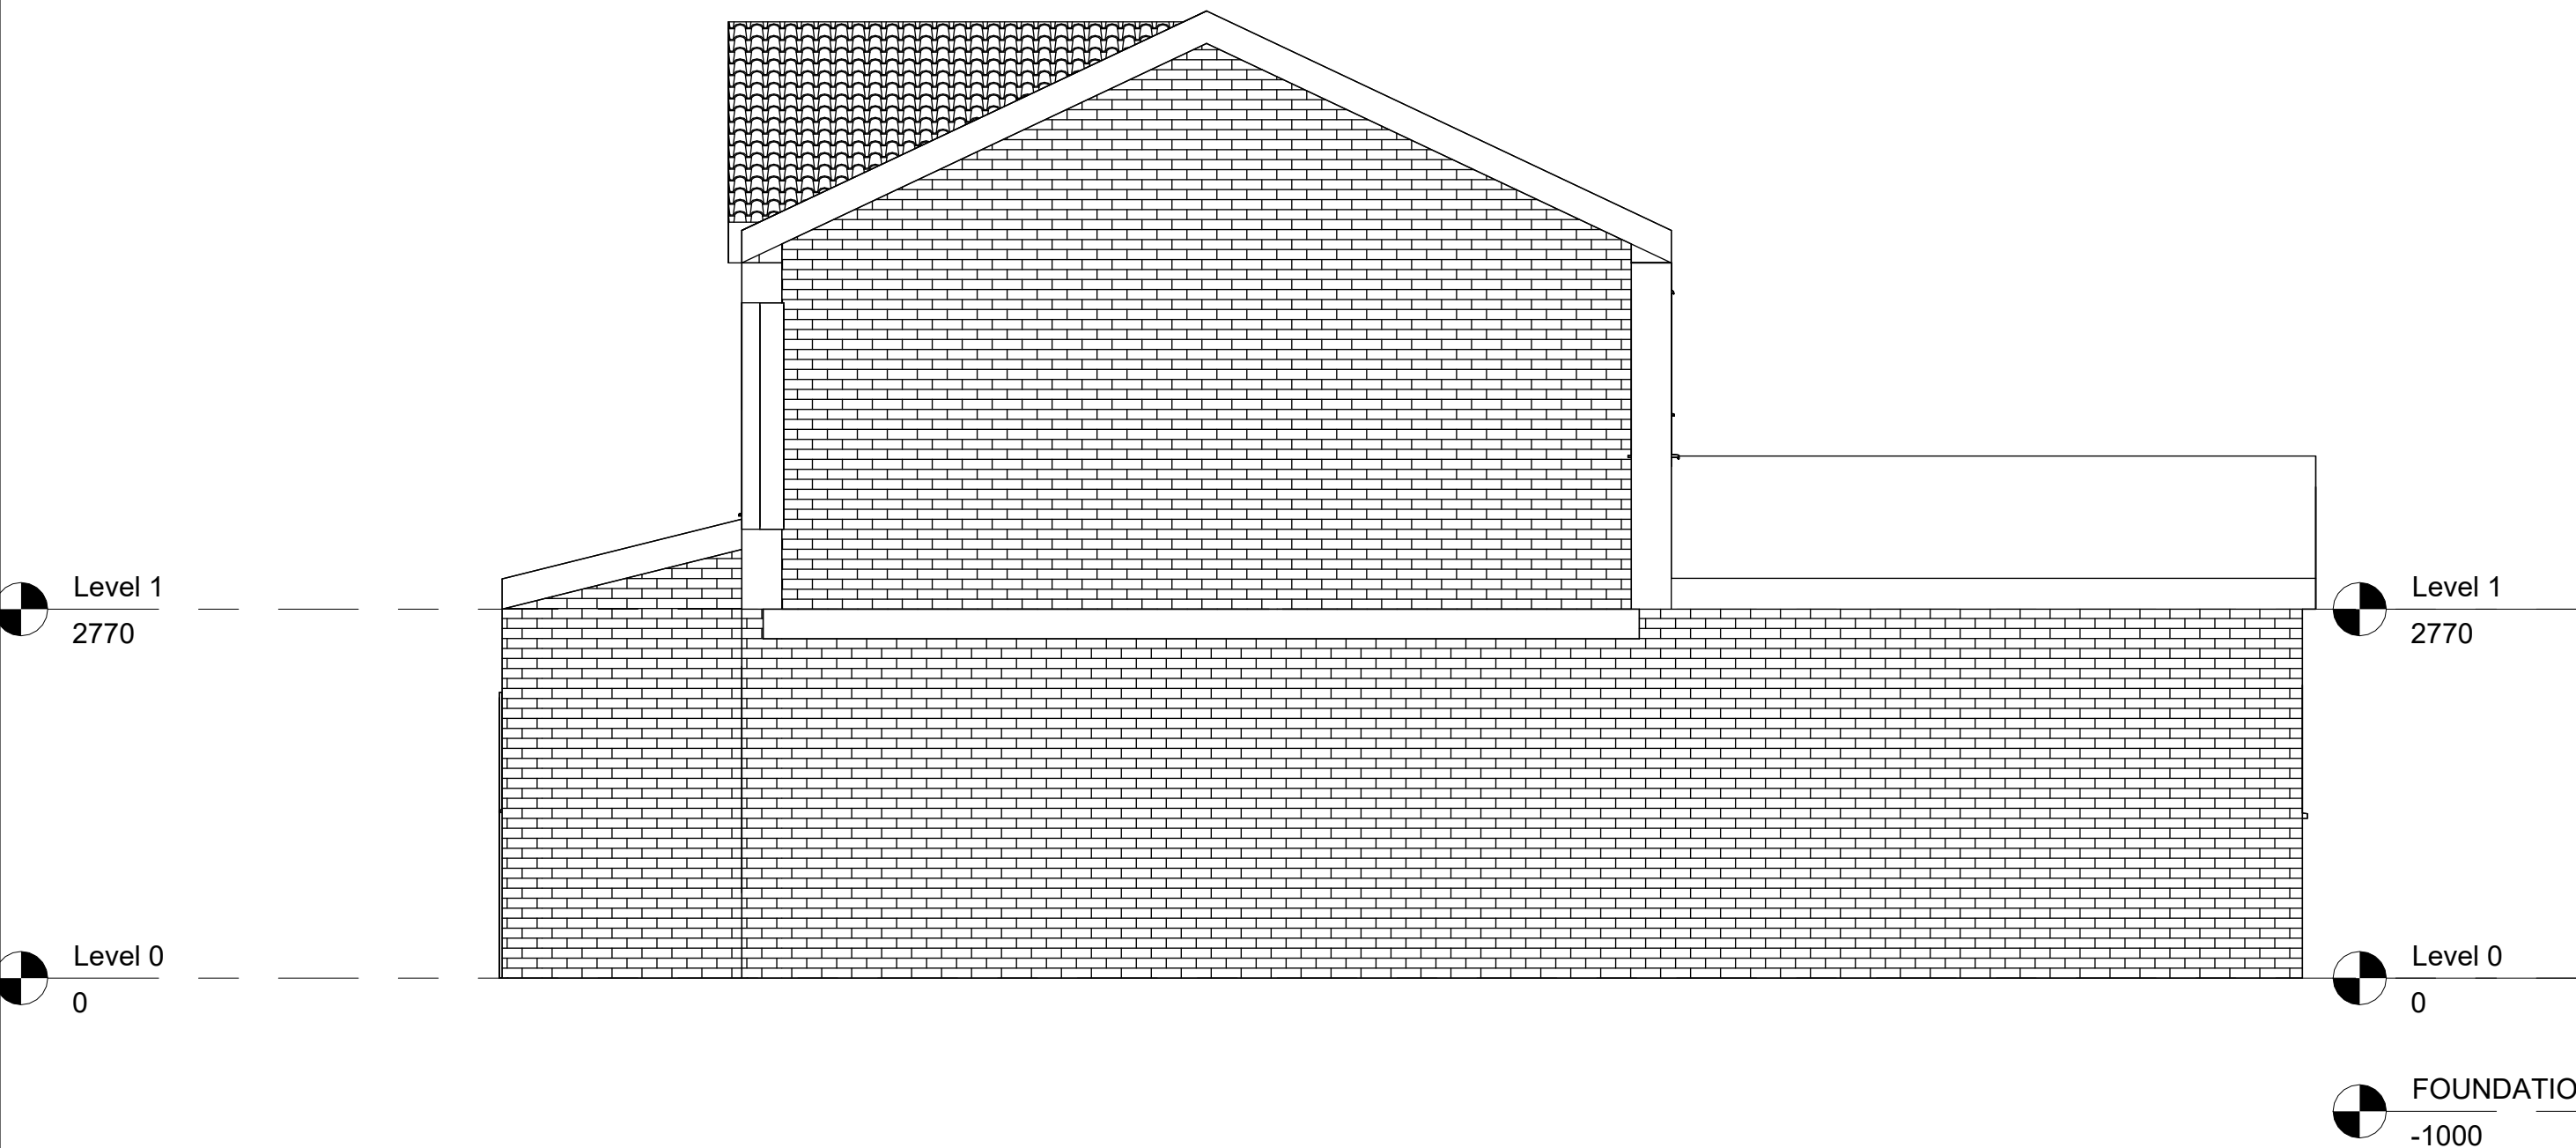

3 EXISTING East
1 : 50



6 EXISTING West
1 : 50

Rev	Description	Date	Dr	App
original by		date created	by	by
MA		22/04/25		NK



Enquiries@nkarchitectural.co.uk

0161 818 4727

www.NKARCHITCTURAL.co.uk

client name			
OWNER			
project			
41 Belfield Mill Lane Rochdale OL16 2UB			
drawing			
EXISTING ELEVATIONS			
computer file		plot date	
C:\Users\TRA\OneDrive\TEAMWORK\161 Belfield Mill Lane Rochdale OL16 2UB\41 Belfield Mill Lane Rochdale OL16 2UB.dwg			
project number		scale	
2021.00713.8821		1 : 50 @A1	
drawing number		rev	
A102		issue status	
		PLANNING	

This drawing is to be read in conjunction with all related drawings. All dimensions must be checked and verified on site before commencing any work or producing shop drawings. The originator should be notified immediately of any discrepancy. This drawing is copyright and remains the property of NK Architectural.