



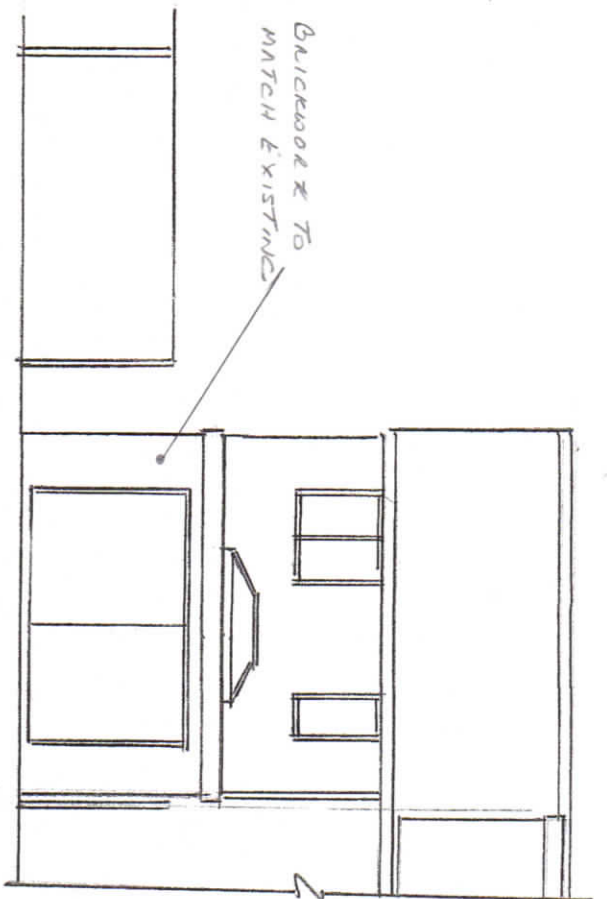


PROPOSED REAR ELEV

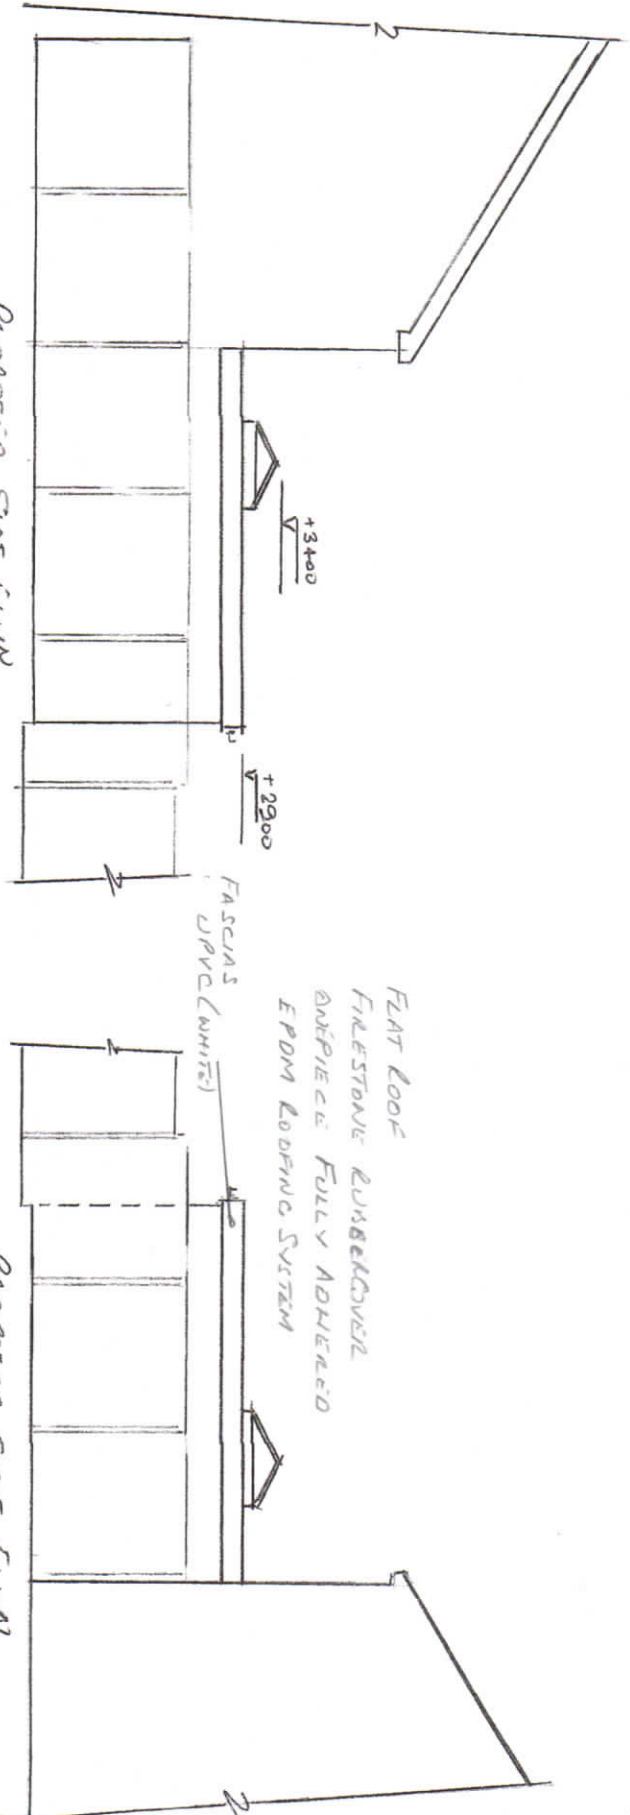


PROPOSED SIDE ELEV

PROPOSED SIDE ELEV

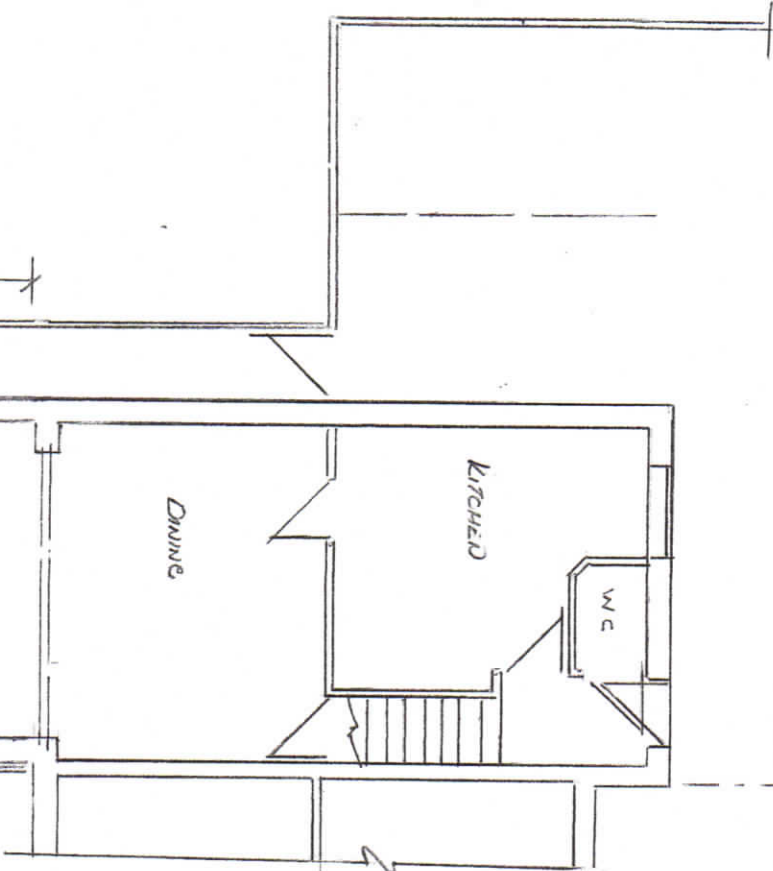

PROPOSED GROUND FLOOR

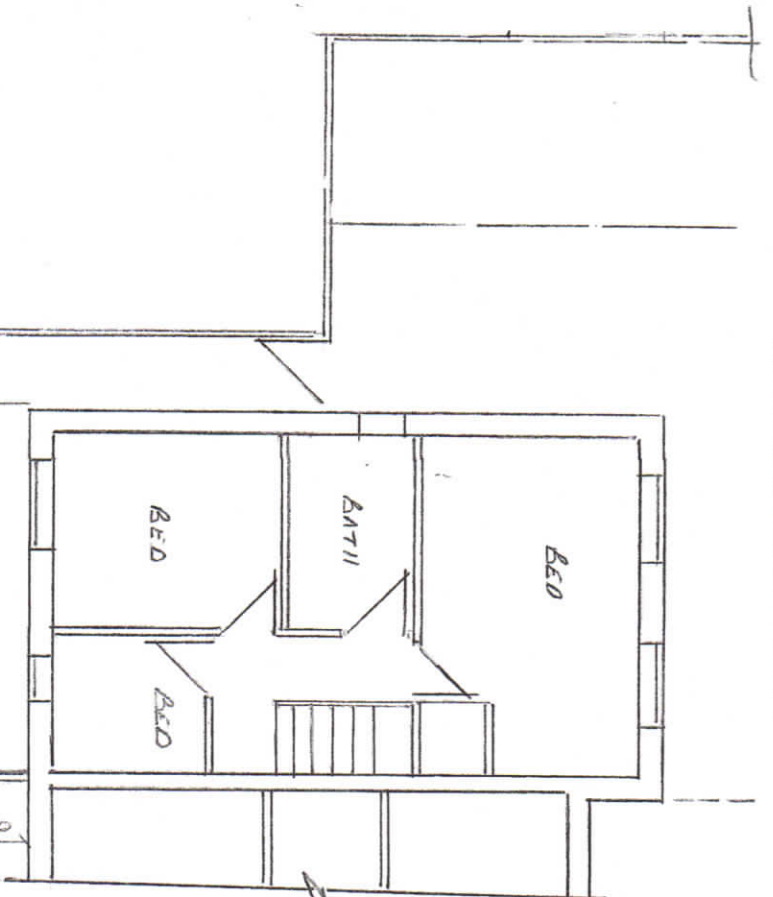

PROPOSED FIRST FLOOR

ROOFLIGHT WINDOWS (ONLY)

LEV 2

Thompson Designs

Tel 0161 705 1458 Mob 07884 318634

Sheet 2

Proposed Plans & Elevations

4 Lower Roch Road

Rochdale OL16 2AZ

Scale 1:100 @ A3 Date July 2025