




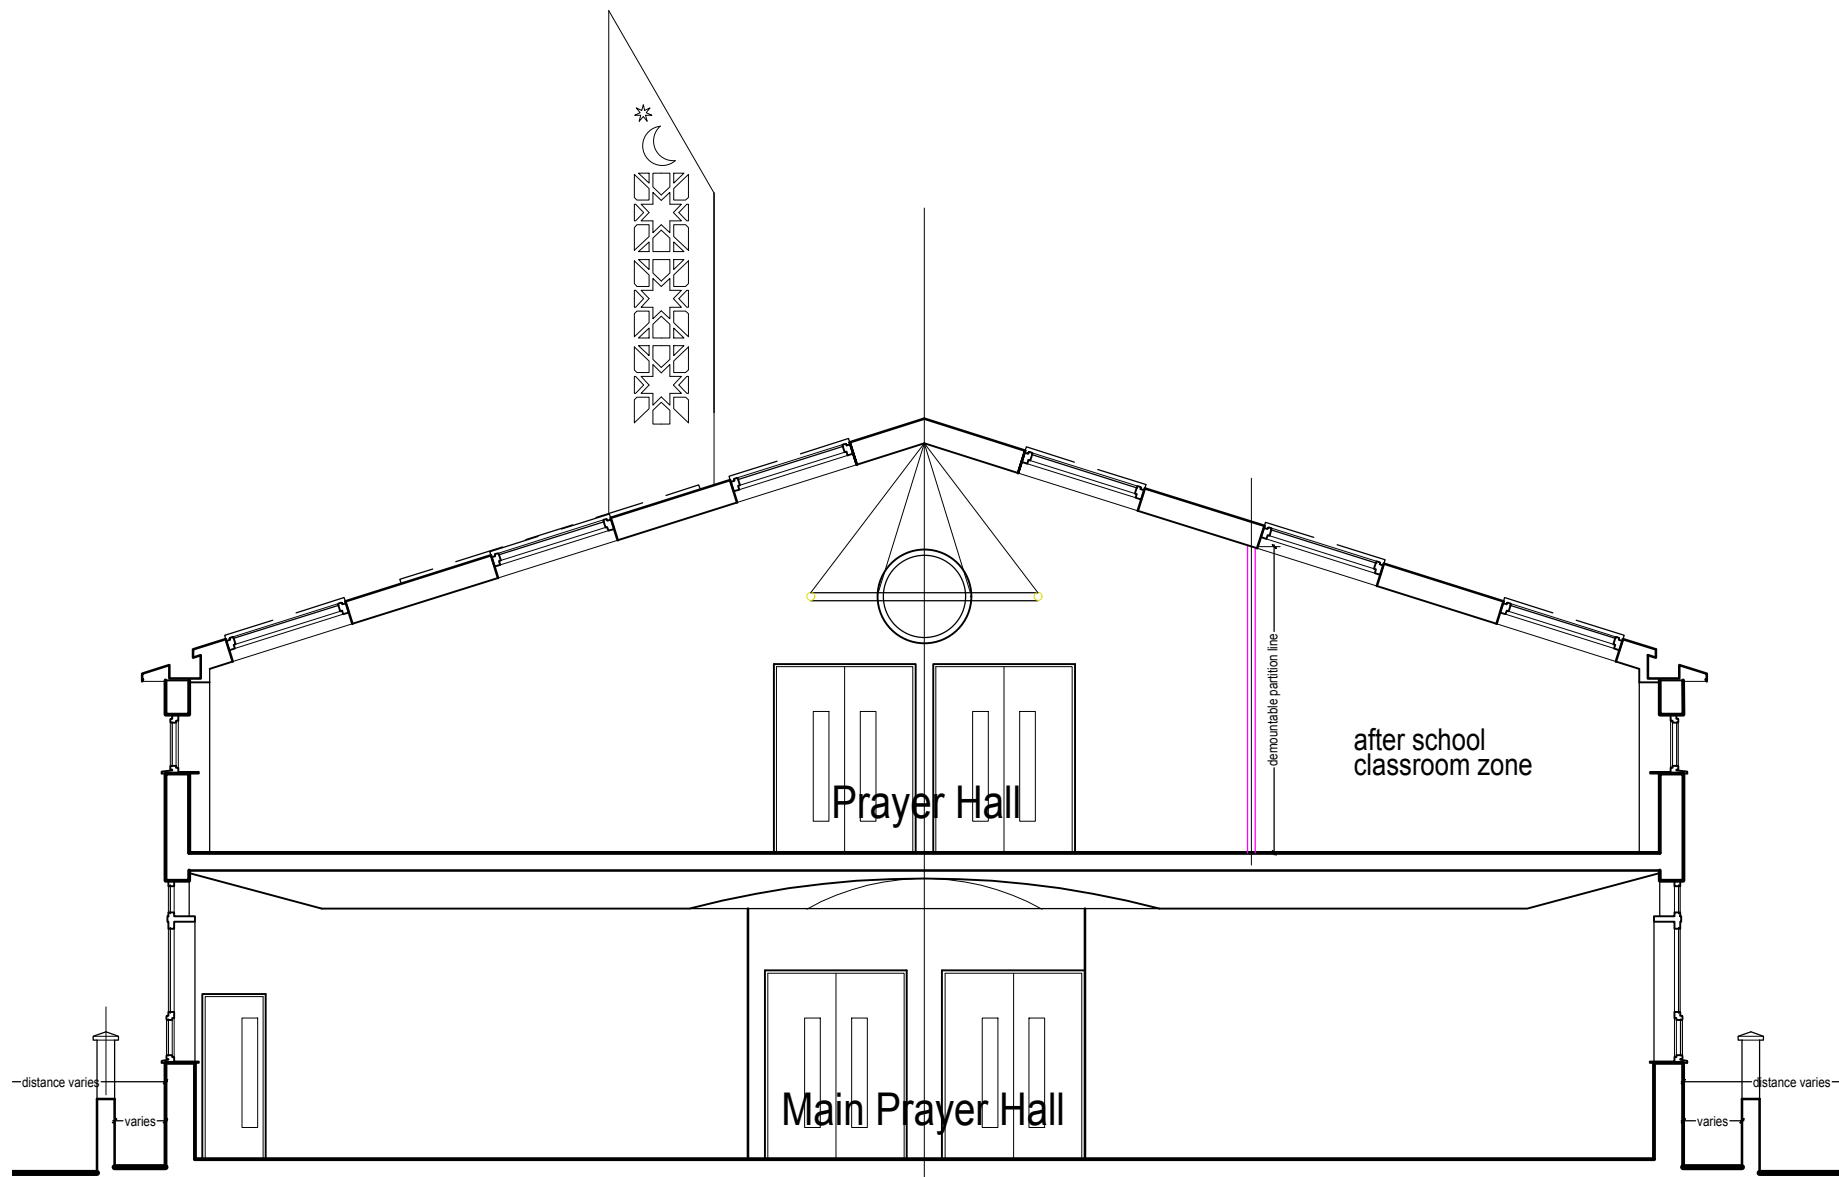


Cross Section 1
(at widest point looking west - towards Nile Street)

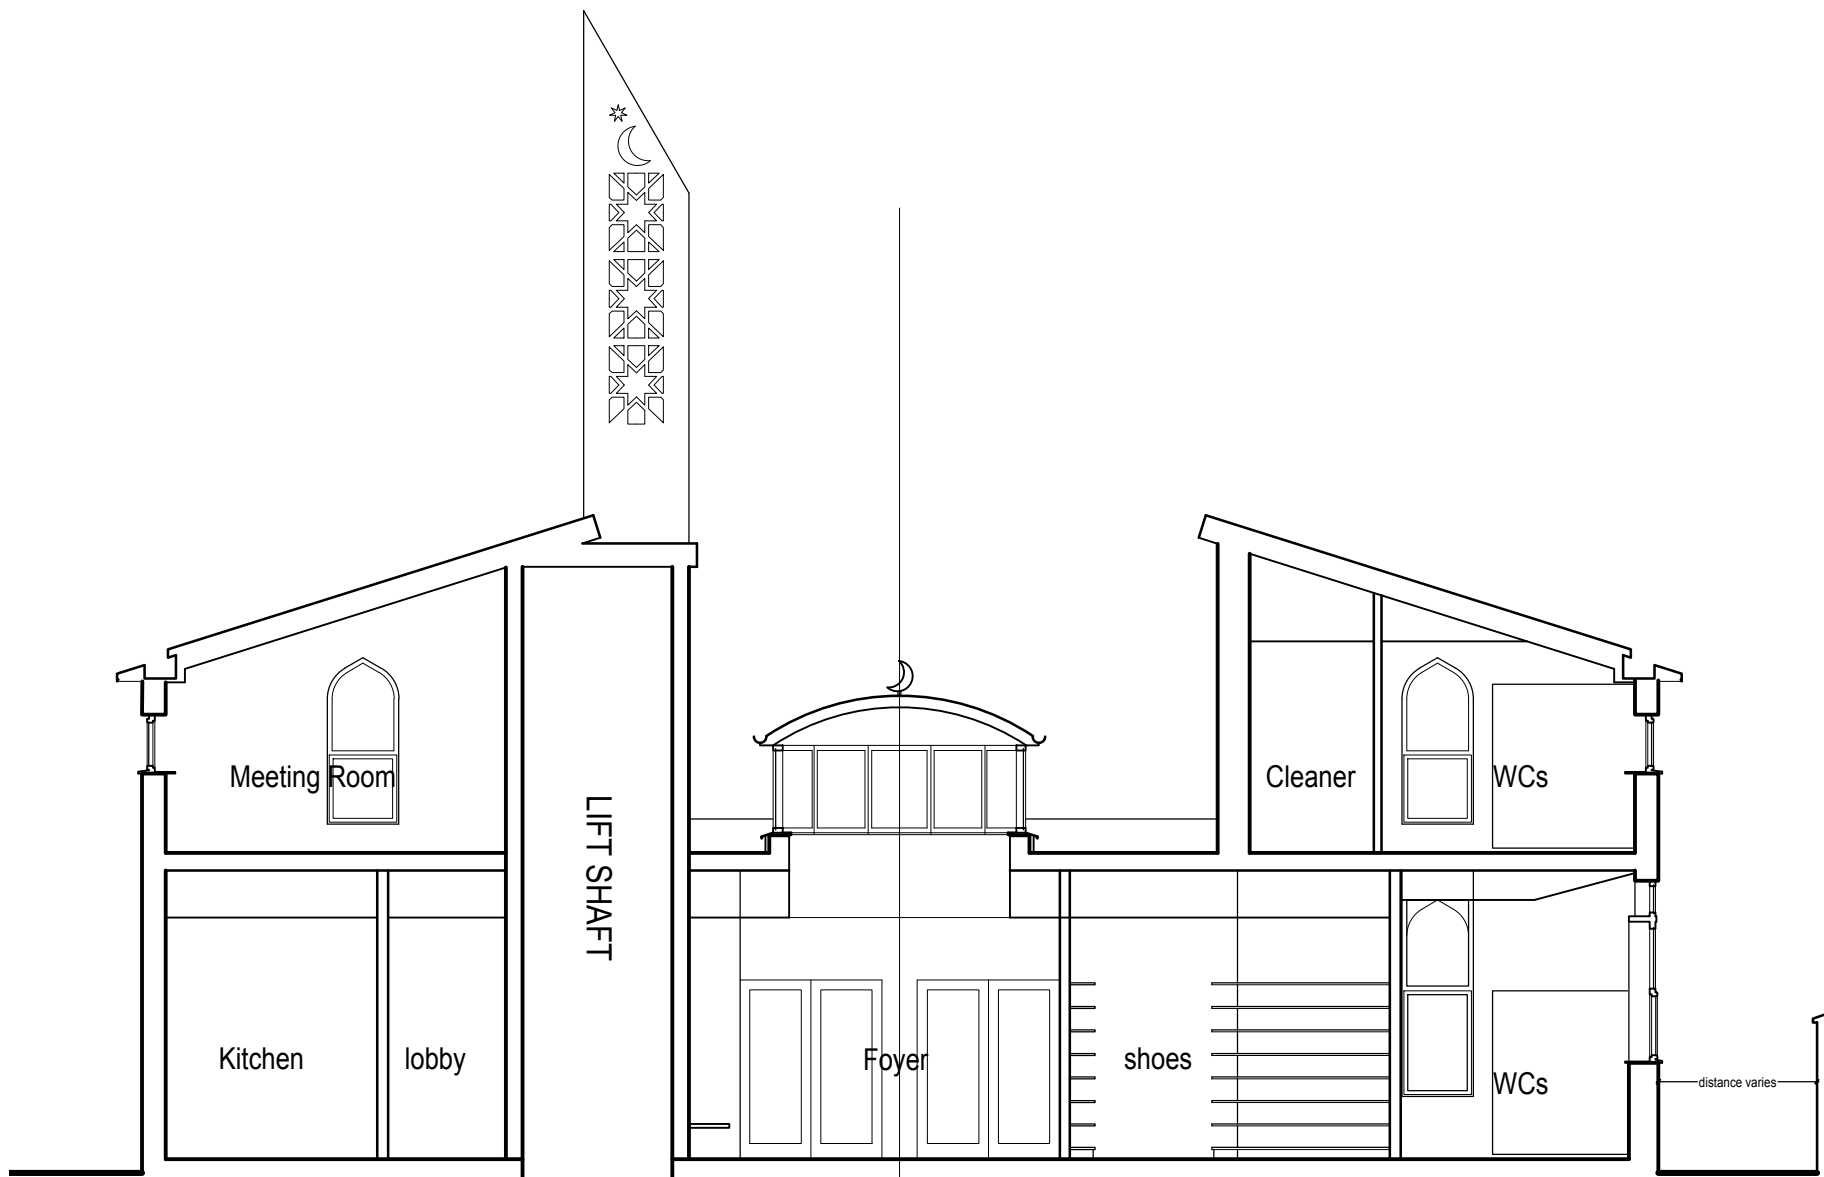


Cross Section 2
(through entrance foyer)

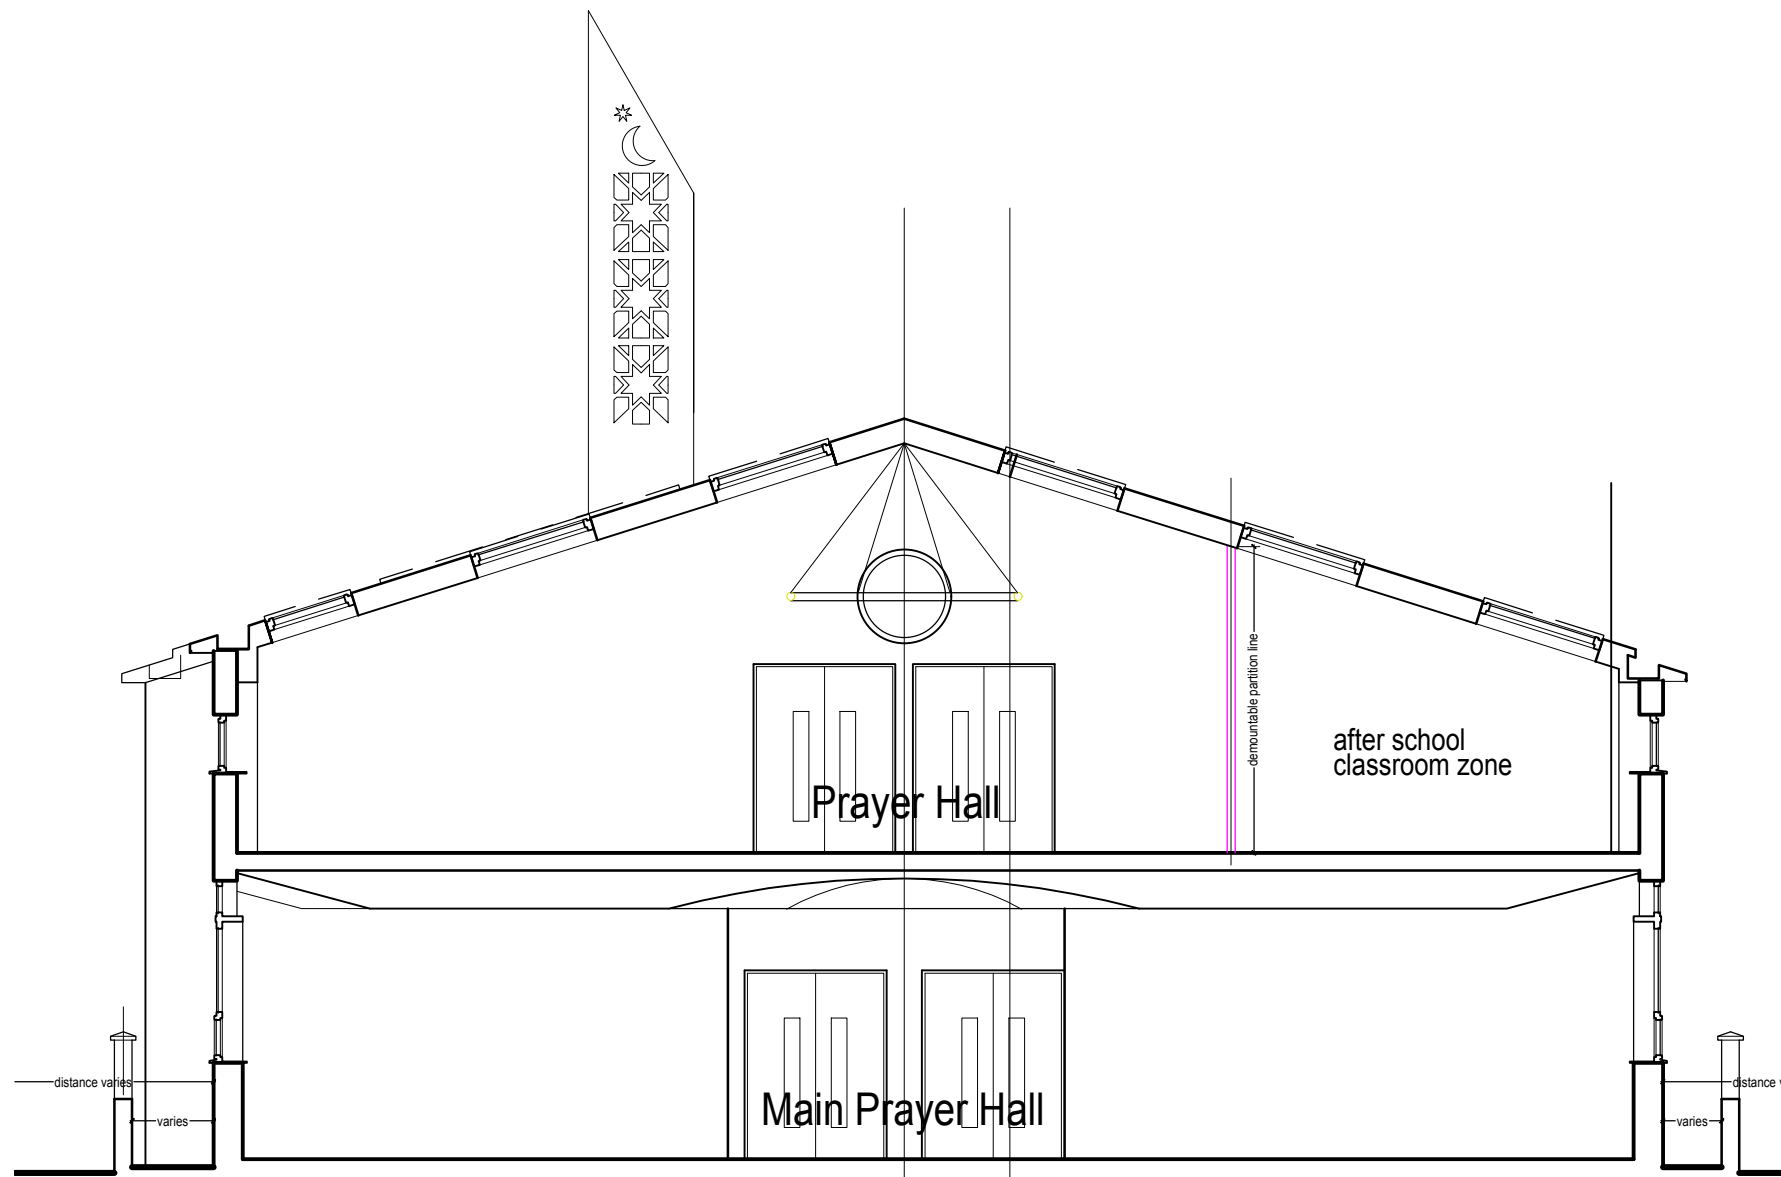


Cross Section 3
(at narrower point looking west towards Nile Street)

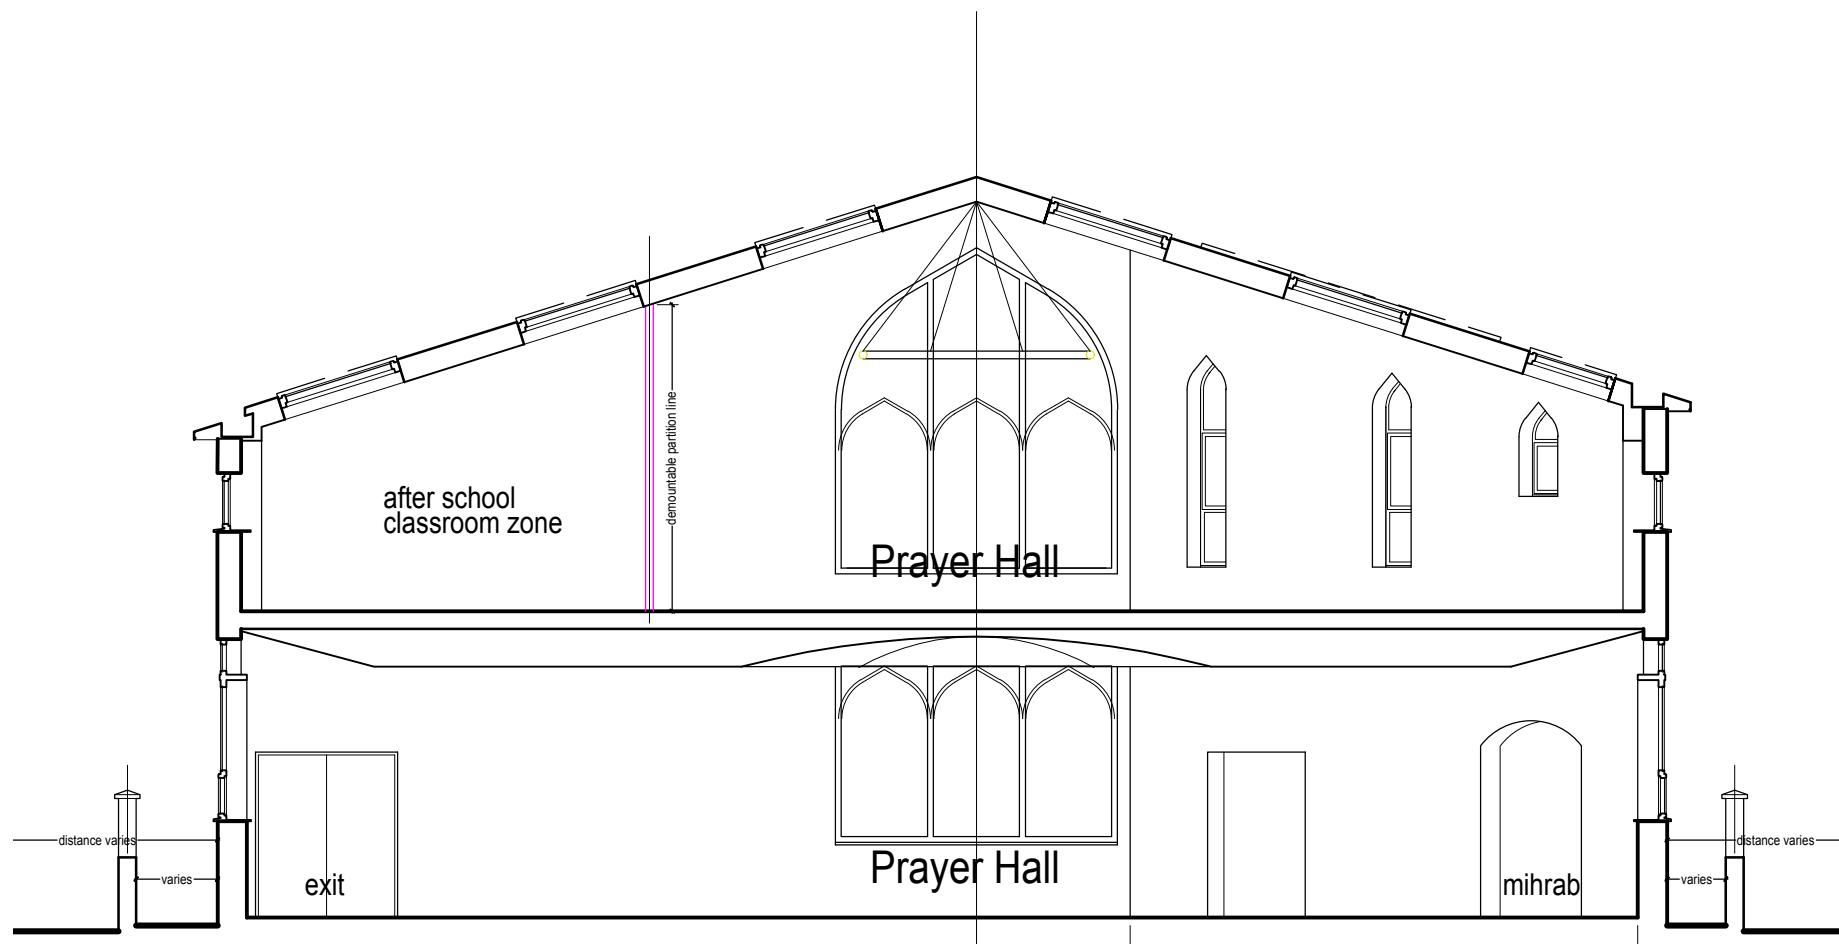

Cross Section 4
(at narrower point looking east towards Trafalgar Street)

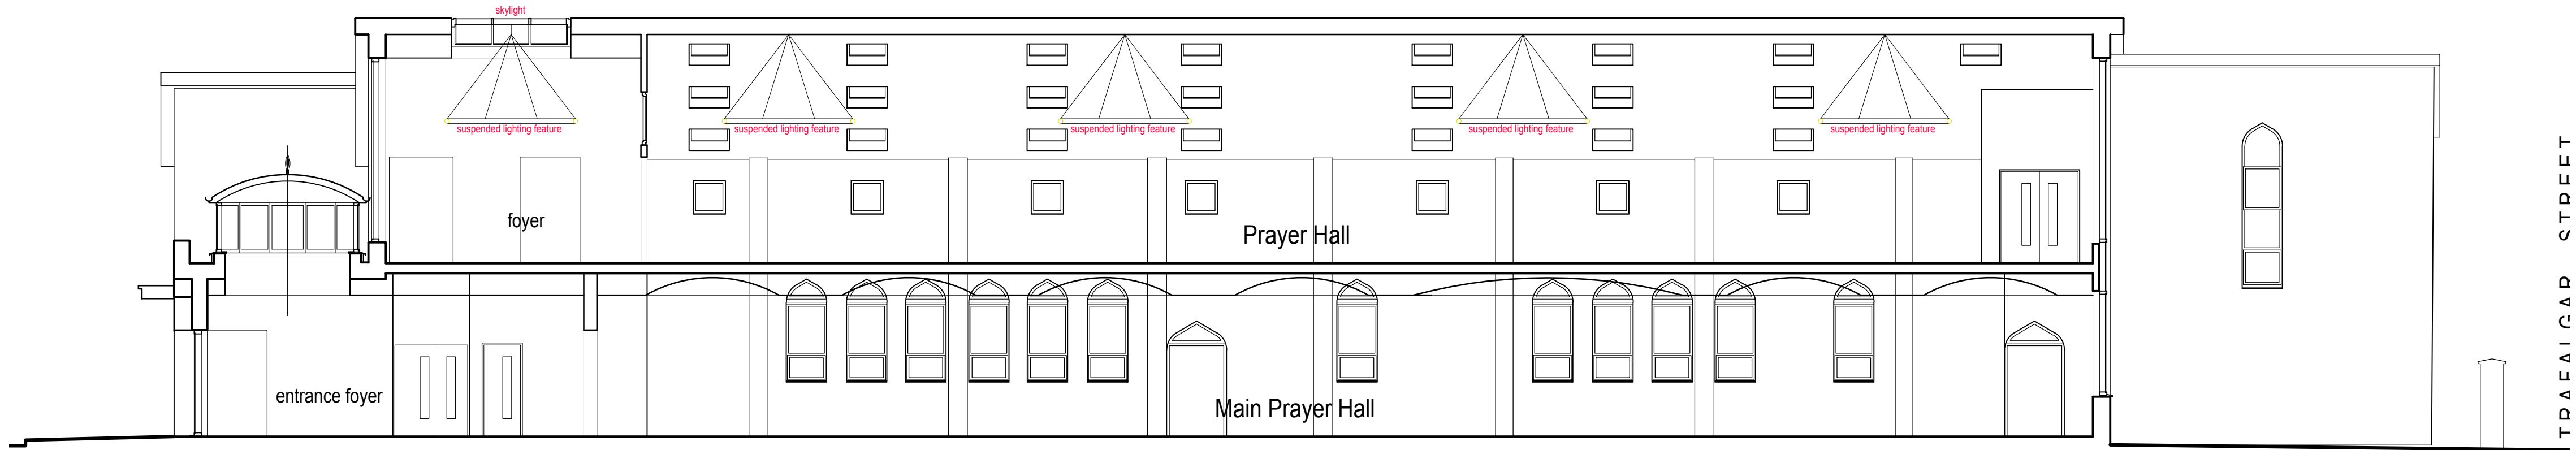

Typical Long Section (North)

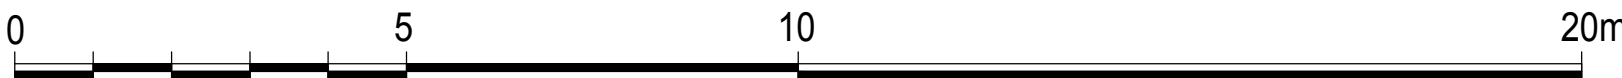

MATERIALS

Roof
Standing seam zinc, pigmento blue

Canopies
Standing seam zinc, pigmento greeb

Minaret
Zinc, pigmento red

Walls
Generally
Ibstock Aldridge Beorma Blend
Features
Terca Swarland Golden Thatch
Low Level (Below DPC)
Staffordshire Blue Brindle

Windows & Curtain Walling
Aluminium system, RAL 7032

Terrace Level Balustrade
Stainless steel handrail and metal
'wave' mesh infill, RAL 7031

Roof Windows
Velux MK10 and UK08 AOVs to
stairs, all in RAL 7031 finish.

Fascia
RAL 7031

Rainwater Goods
Dark Grey / Black UPVC

Boundary Walls (as existing)
Brickwork with wrought-iron railings

B Revised to one floor extension.
Planning Application 01.08.25

A Pre-App 21.08.24

CLIENT
Jalalia Jaame Mosque

PROJECT
**Ground Floor Remodel,
First Extension and
Elevation Changes**

LOCATION
**66 Trafalgar Street
Rochdale
OL16 2EB**

DRAWING TITLE
**PROPOSED
Sections**

Scale@A1 1:100 Scale@A3 1:200 Status PL

Project Drawing No. Rev.
2401 Pr-050-SN01 B

© Esmail Architects (trading name of M.E. Architects Ltd)