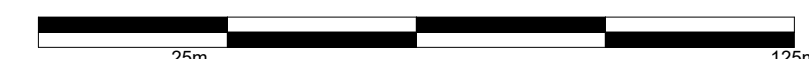


NOTES:

Site Boundary: _____

[illegible]

Rochdale
Development
Agency

Status
For Review and comment

Drawing Title	Location Plan
---------------	---------------

Scale 1 : 1250	Paper size A1
--------------------------	-------------------------

Drawing Number 3343-SEA-DRG-AR-A001	Project no. 3343
	Rev. P02

Drawing Number 3343-SEA-DRG-AR-A001	Project no. 3343
	Rev. P02