



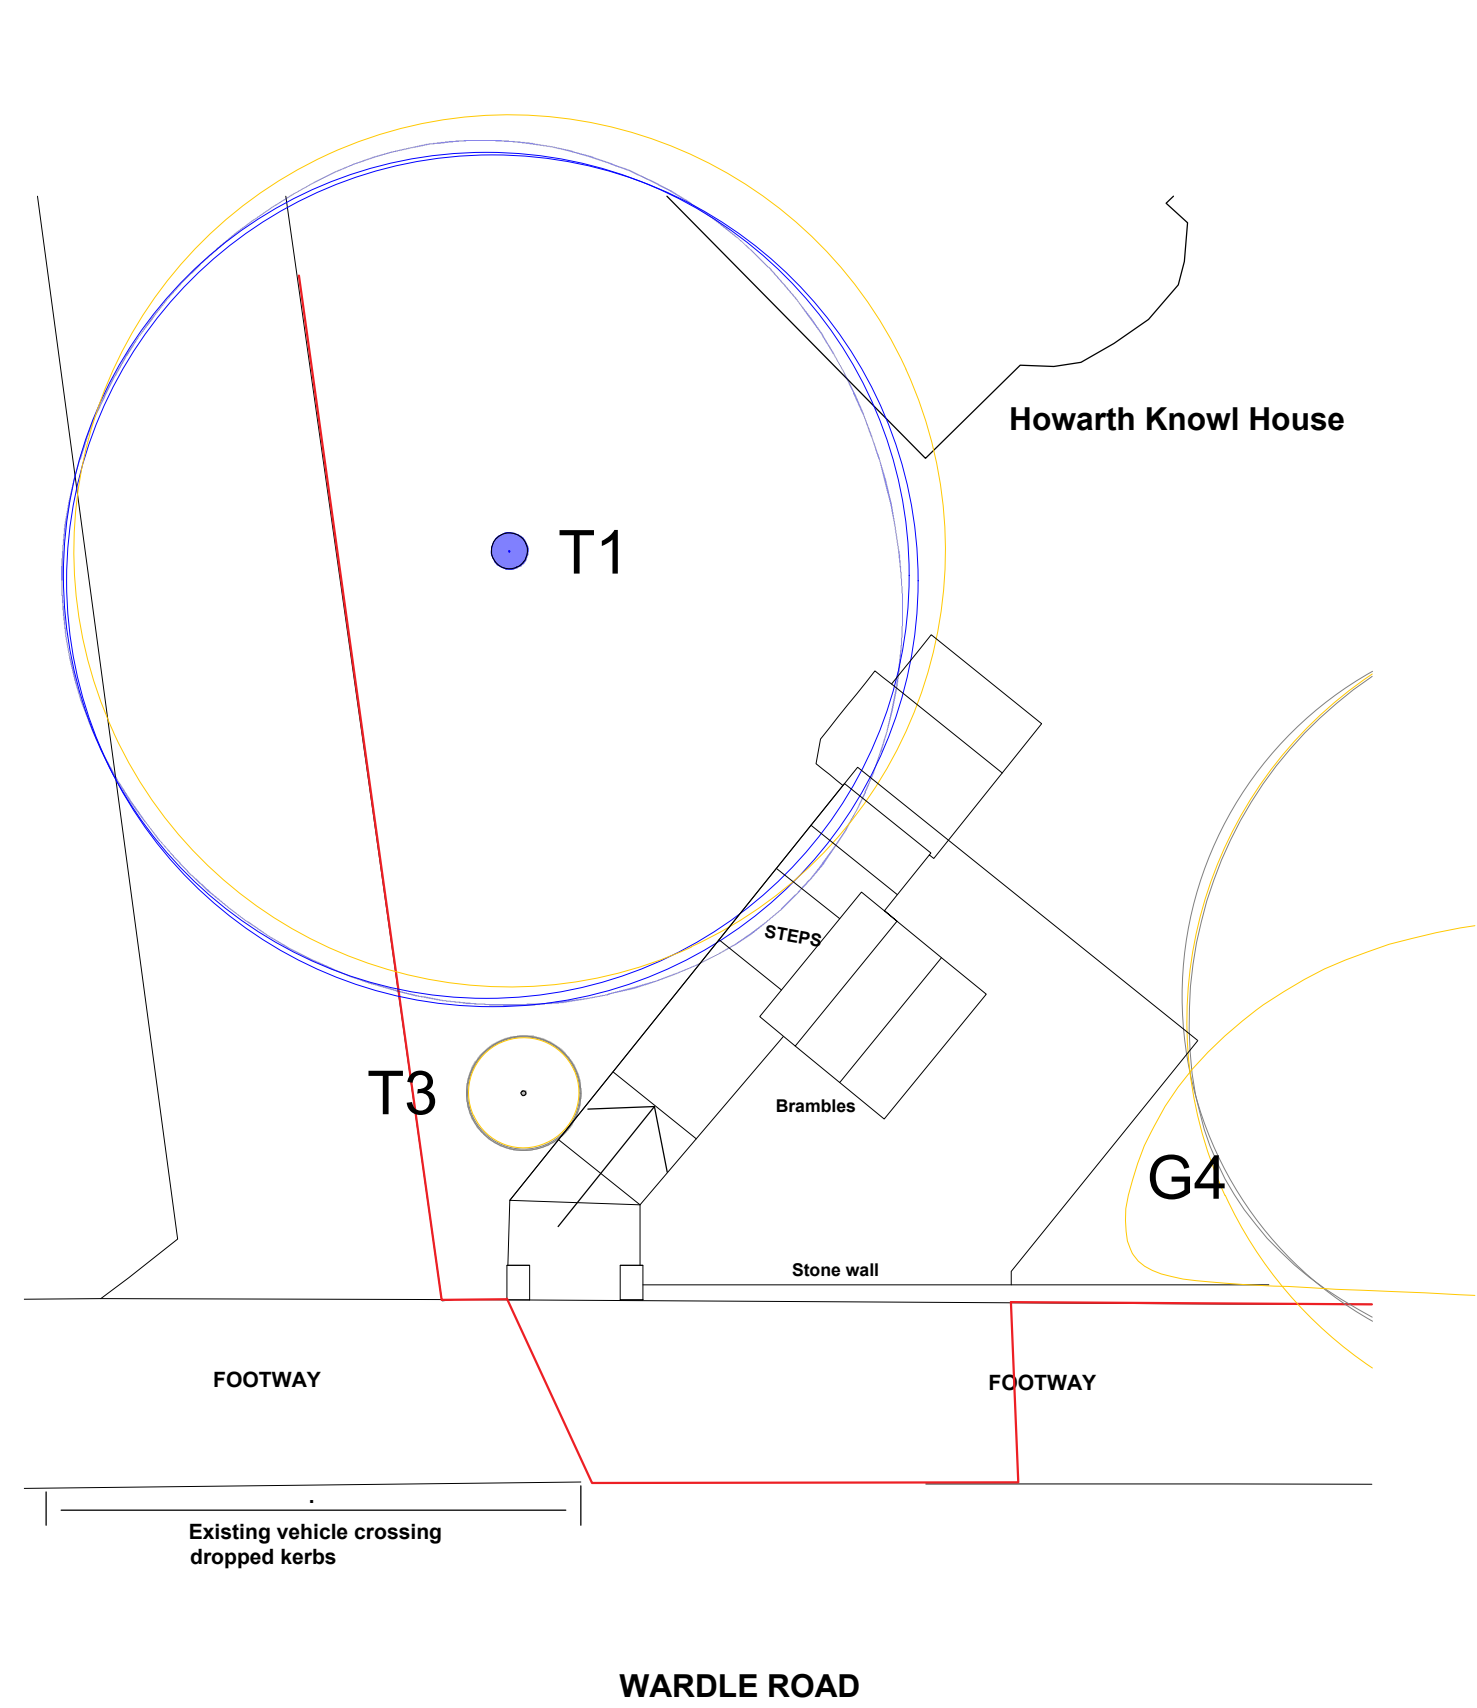

Existing Layout Plan

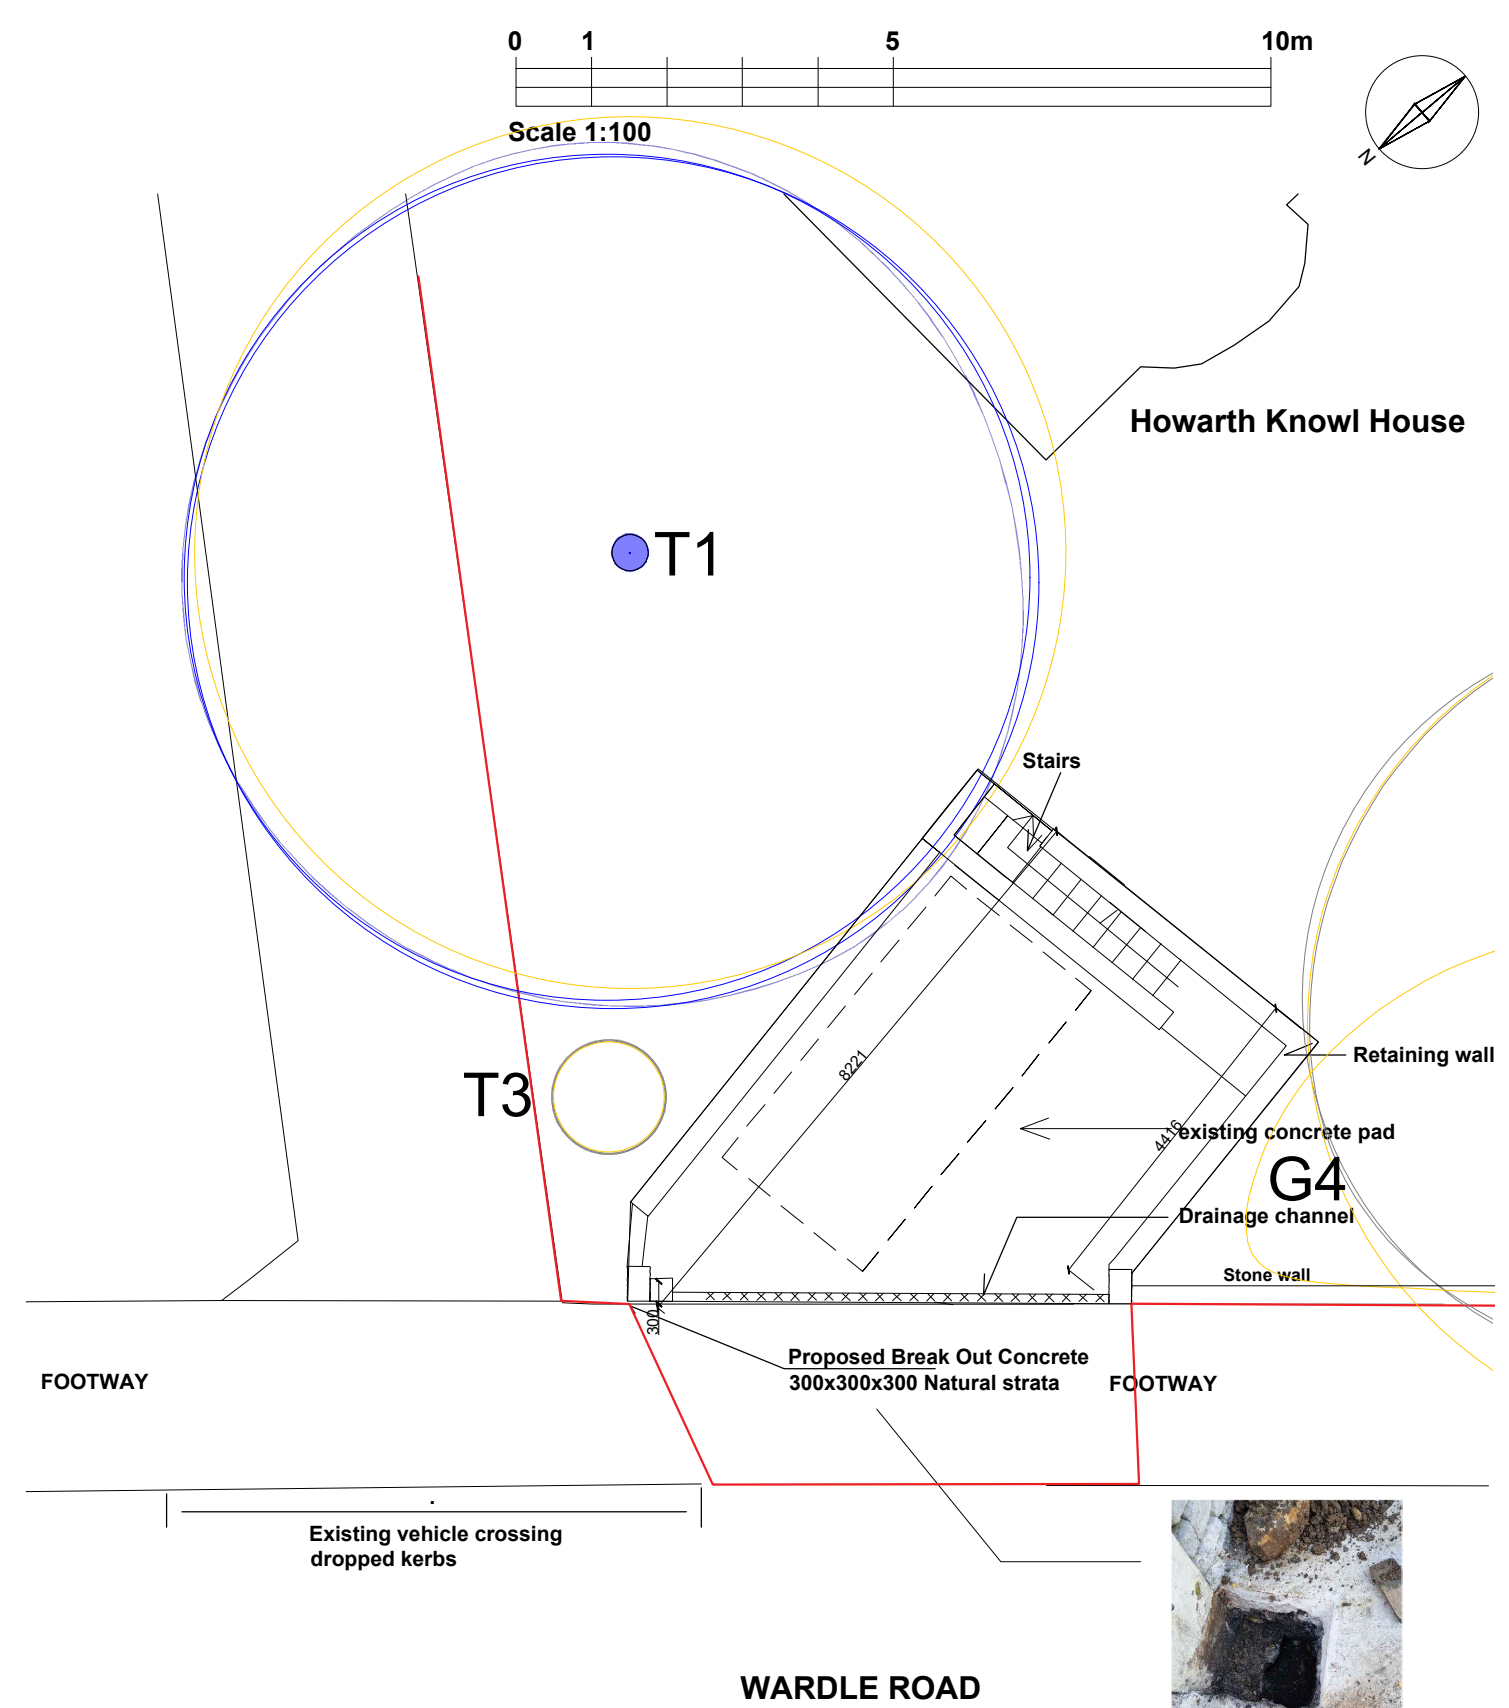

Proposed Layout Plan/ Driveway

