


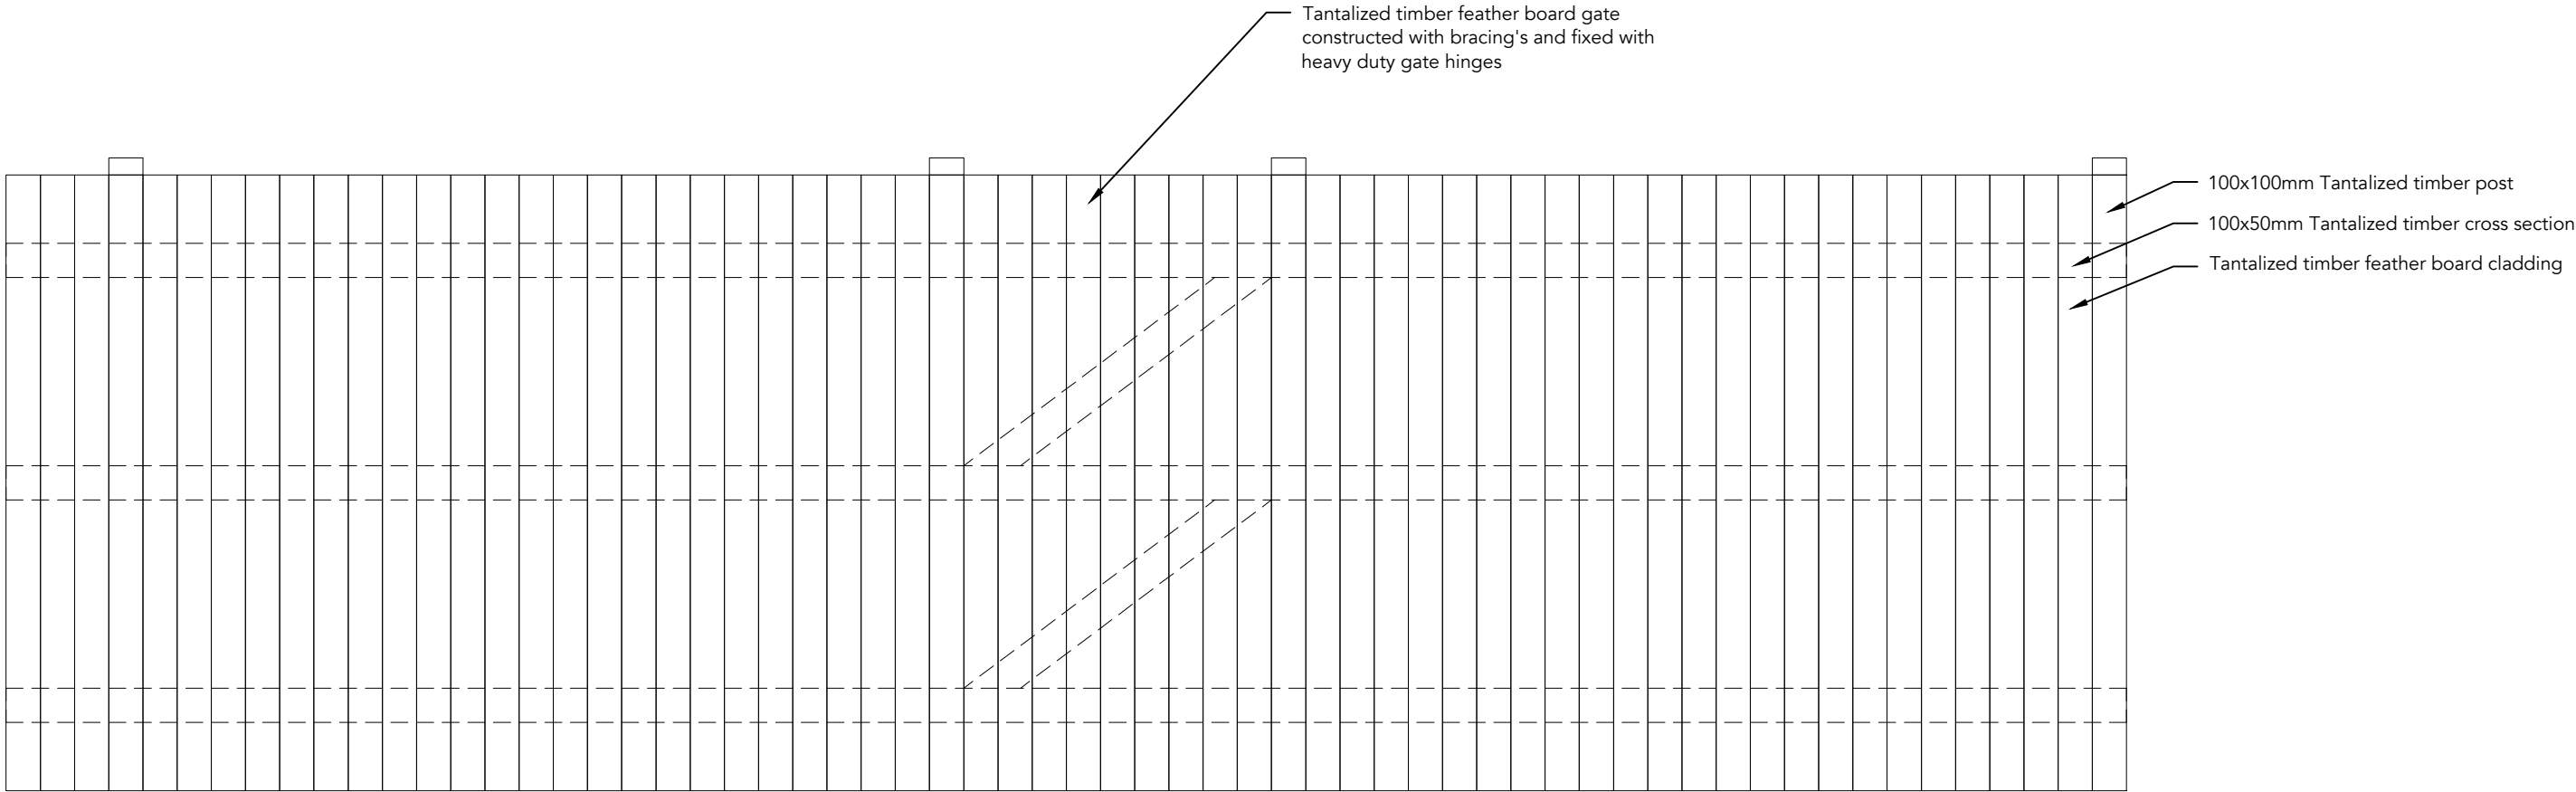


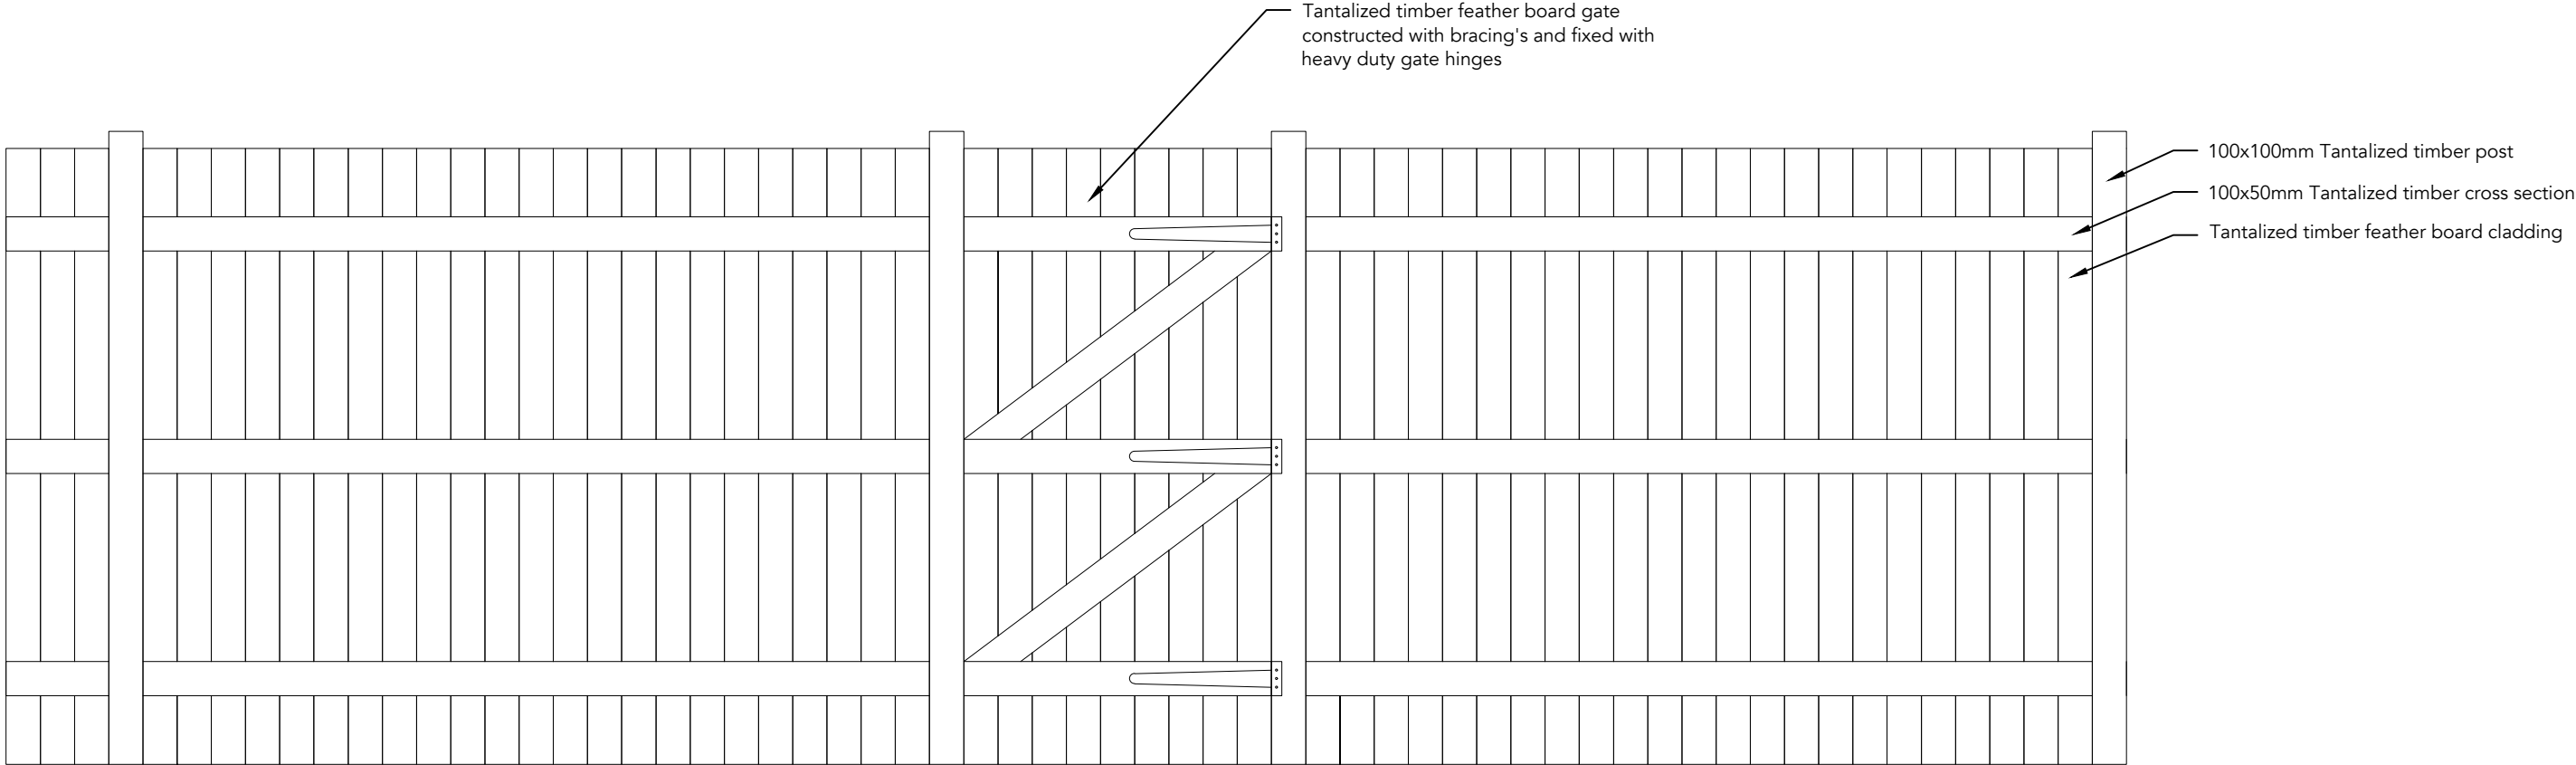



FENCING ELEVATION A AS PROPOSED 1:20

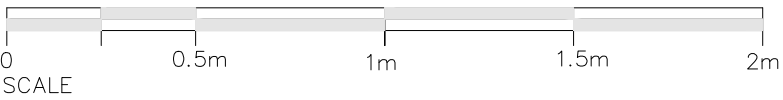


FENCING ELEVATION B AS PROPOSED 1:20

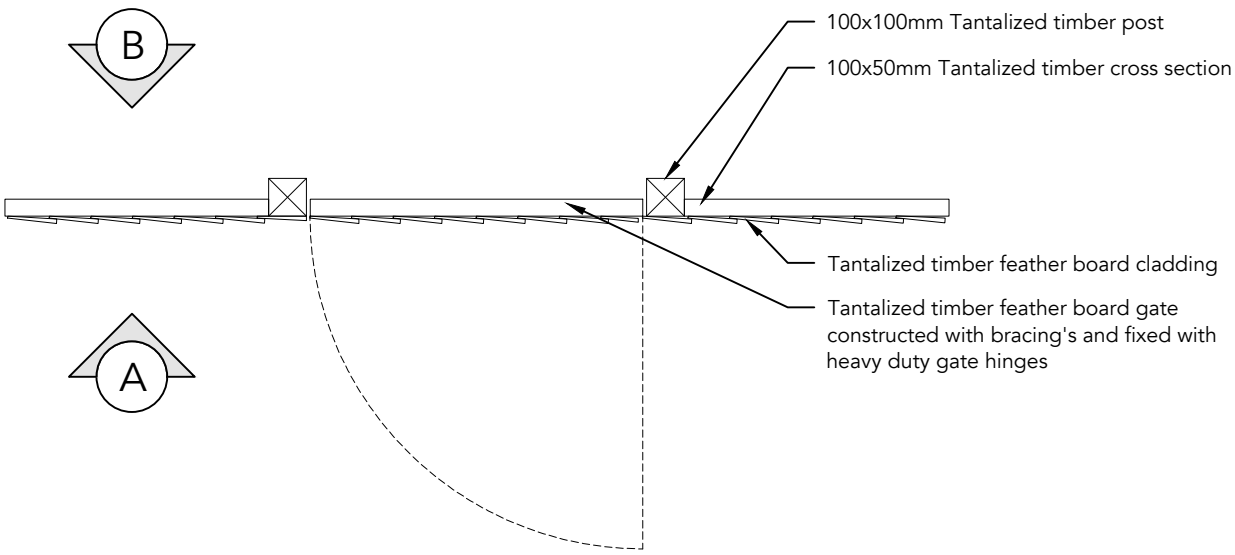

FENCING PLAN AS PROPOSED 1:20

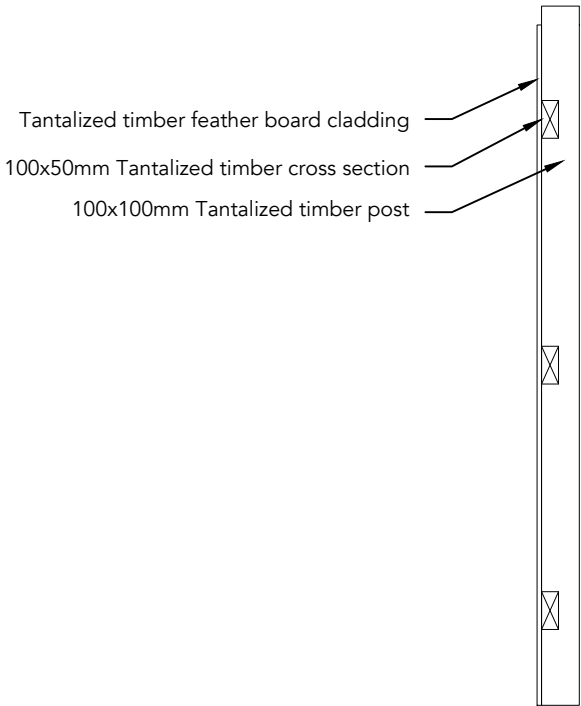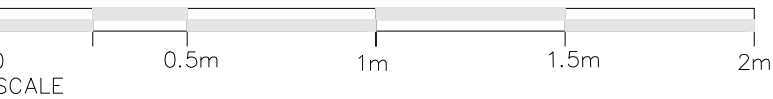

FENCING SECTION AS PROPOSED 1:20

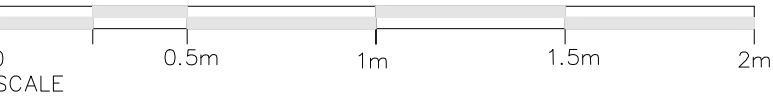

----- Indicates position of 1800mm high feather board tantalized timber fence - REFER TO 2501-501/502 FENCE PLAN



HADAS

ARCHITECTURAL & CGI

Enquires@hadas-architectural.co.uk

0161 870 2306

Rev	Description	By	Date
HADAS ARCHITECTURAL ARCHITECTURAL DESIGN			
769 Rochdale Road, Slattocs, Middleton, Manchester M24 2RA			
Land Adjacent to Rochdale Road, Slattocks, Middleton M24 2RA FENCE DETAIL			
DRAWN	JW	DATE	15-05-25
SCALE	1:20 @A2	REV.	—
		DRAWING NO. 2501-503	