


GENERAL NOTES


1. DO NOT SCALE FROM THIS DWG.
2. ALL DIMENSIONS ARE IN MM UNLESS STATED OTHERWISE.
3. THIS DWG TO BE READ IN CONJUNCTION WITH ALL RELEVANT ARCHITECT AND ENGINEERS DRAWINGS.
4. ALL DIMENSIONS SHOWN ON ANY DWG TO EXISTING STRUCTURES ARE APPROXIMATE AND THE CONTRACTOR IS TO OBTAIN ALL EXACT FIGURES AND DIMENSIONS NECESSARY TO CARRY OUT THE WORKS.
5. ALL SPECIALIST ITEMS TO BE USED IN ACCORDANCE WITH THE MANUFACTURERS RECOMMENDATIONS.
6. TEMPORARY PROTECTION SHALL BE PROVIDED TO PREVENT WATER PENETRATION TO ANY EXISTING STRUCTURES DURING THE WORKS.
7. THE CONTRACTOR SHALL MAINTAIN THE STABILITY OF ALL EXISTING STRUCTURES WITHIN AND ADJACENT TO THE WORKS AND OF ALL THE WORKS FROM THE DATE OF POSSESSION OF THE SITE UNTIL PRACTICAL COMPLETION OF THE WORKS. THE CONTRACTOR SHALL BE RESPONSIBLE FOR THE INSTALL AND MAINTAIN ALL NECESSARY TEMPORARY WORKING TO COMPLY WITH THE ABOVE.
8. THE CONTRACTOR SHALL BE RESPONSIBLE FOR ENSURING THAT SUPPORTS TO EXISTENCES ARE PROVIDED AND INTEGRATED THROUGHOUT ALL ELEMENTS OF THE WORKS AND NOTED IN THE SPECIFICATION WHEN COMPLYING WITH THIS CLAUSE.
9. THE CONTRACTOR IS TO USE THE SPECIFICATION ISSUED WITH THE CONSTRUCTION PACK AND VARIATIONS ARE TO BE ARCHITECT APPROVED PRIOR TO CONSTRUCTION.
10. COPYRIGHT REMAINS WITH MARTIN SPENCER ARCHITECTURE LLP.

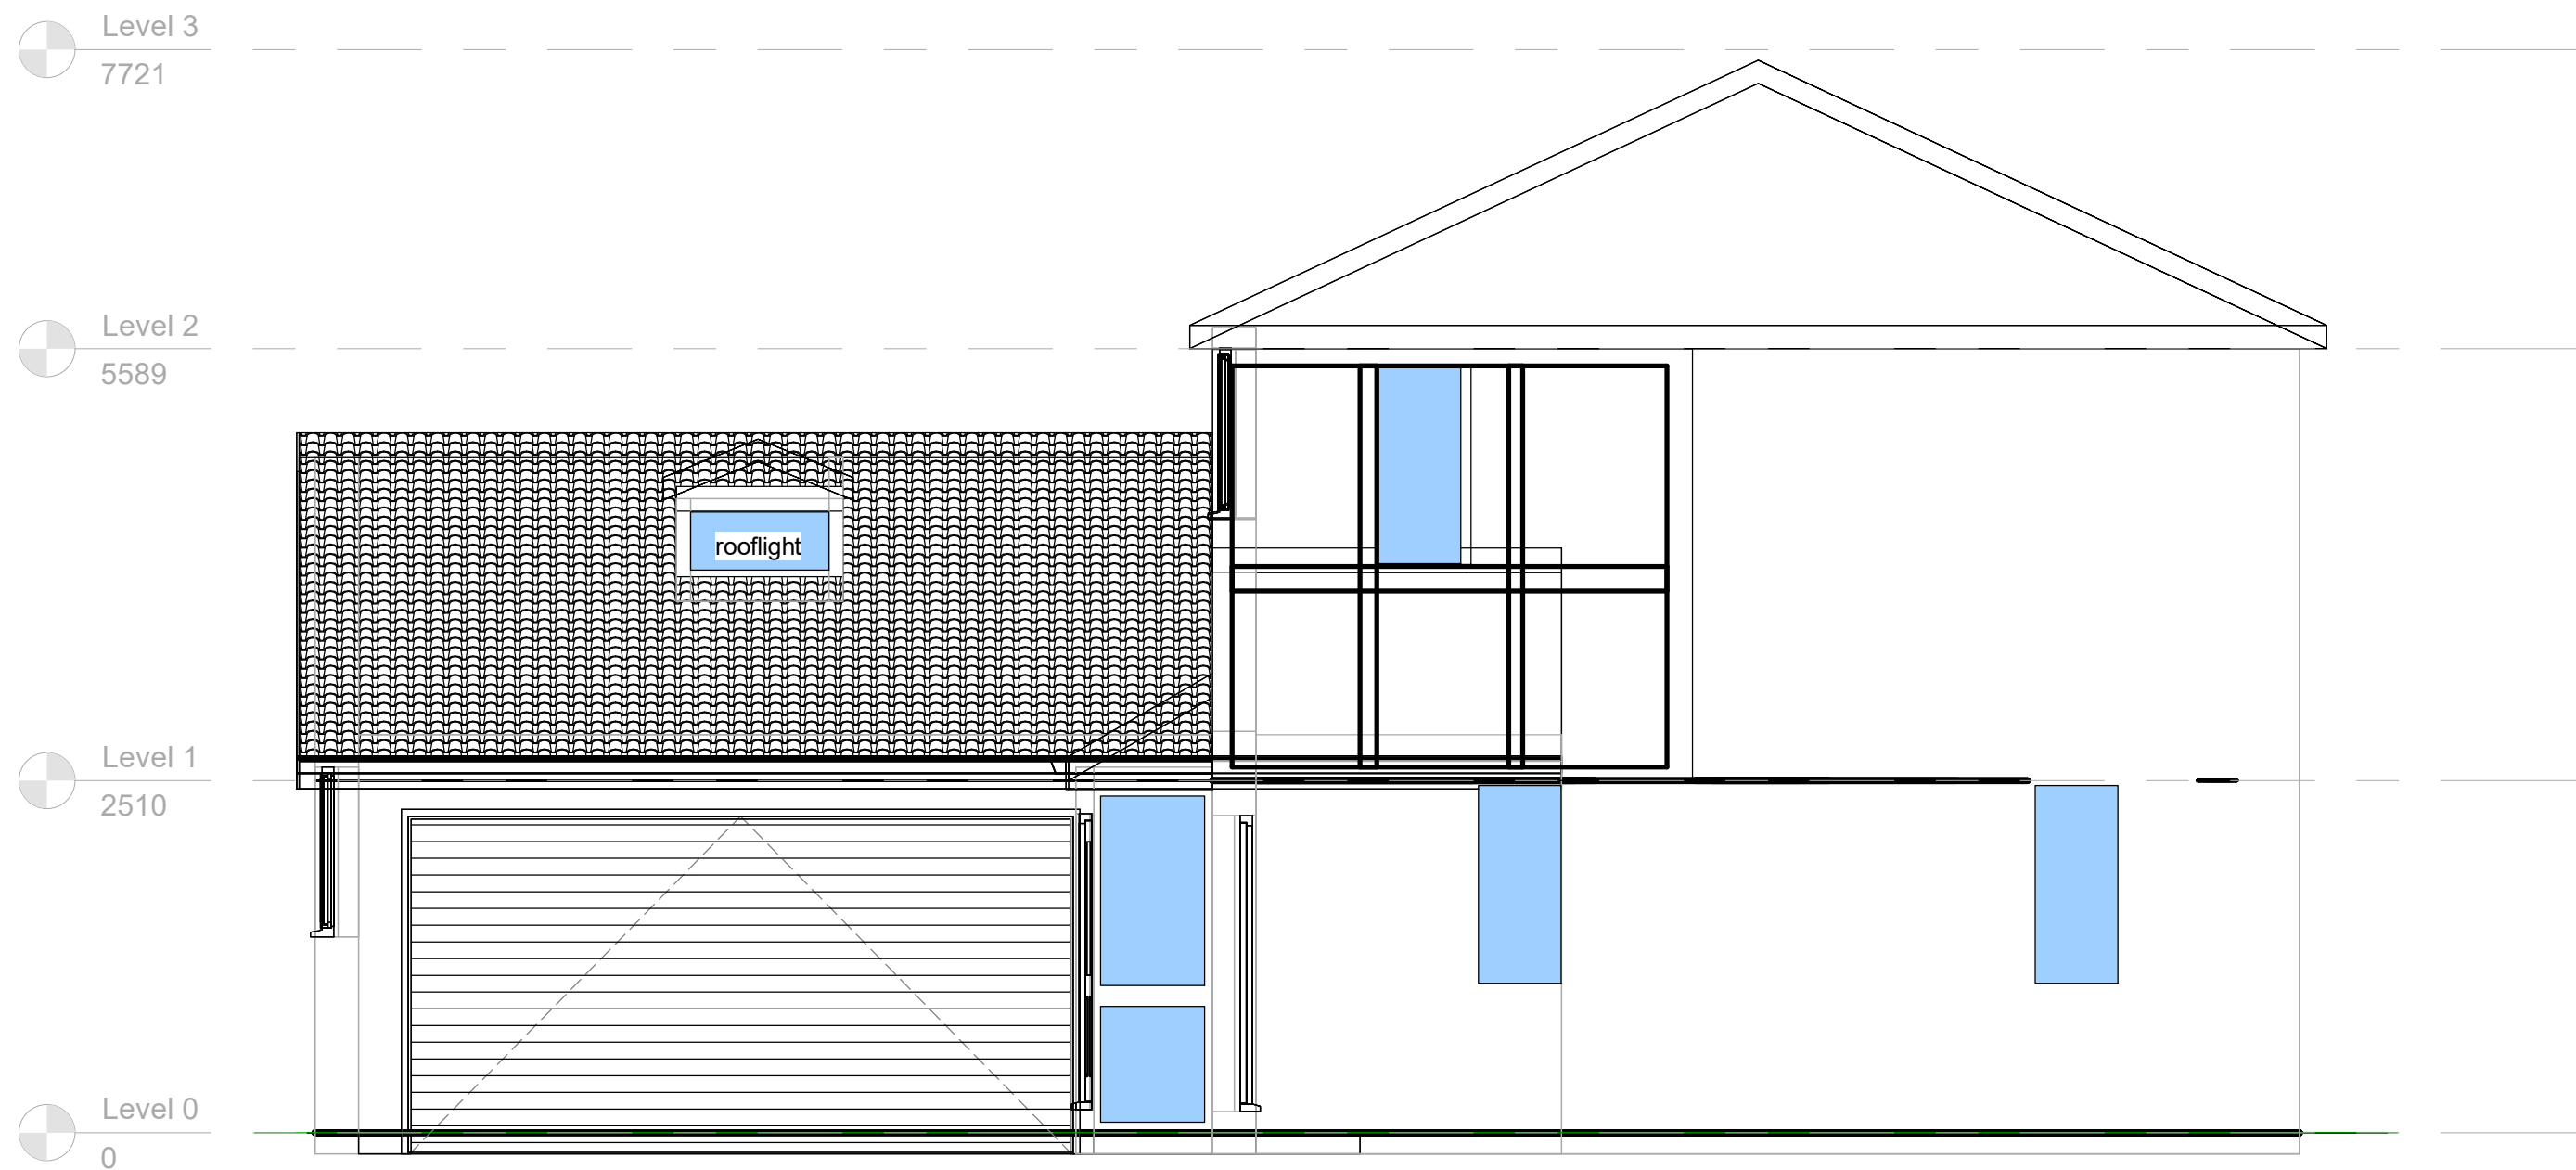


South
1 : 50




West
1 : 50

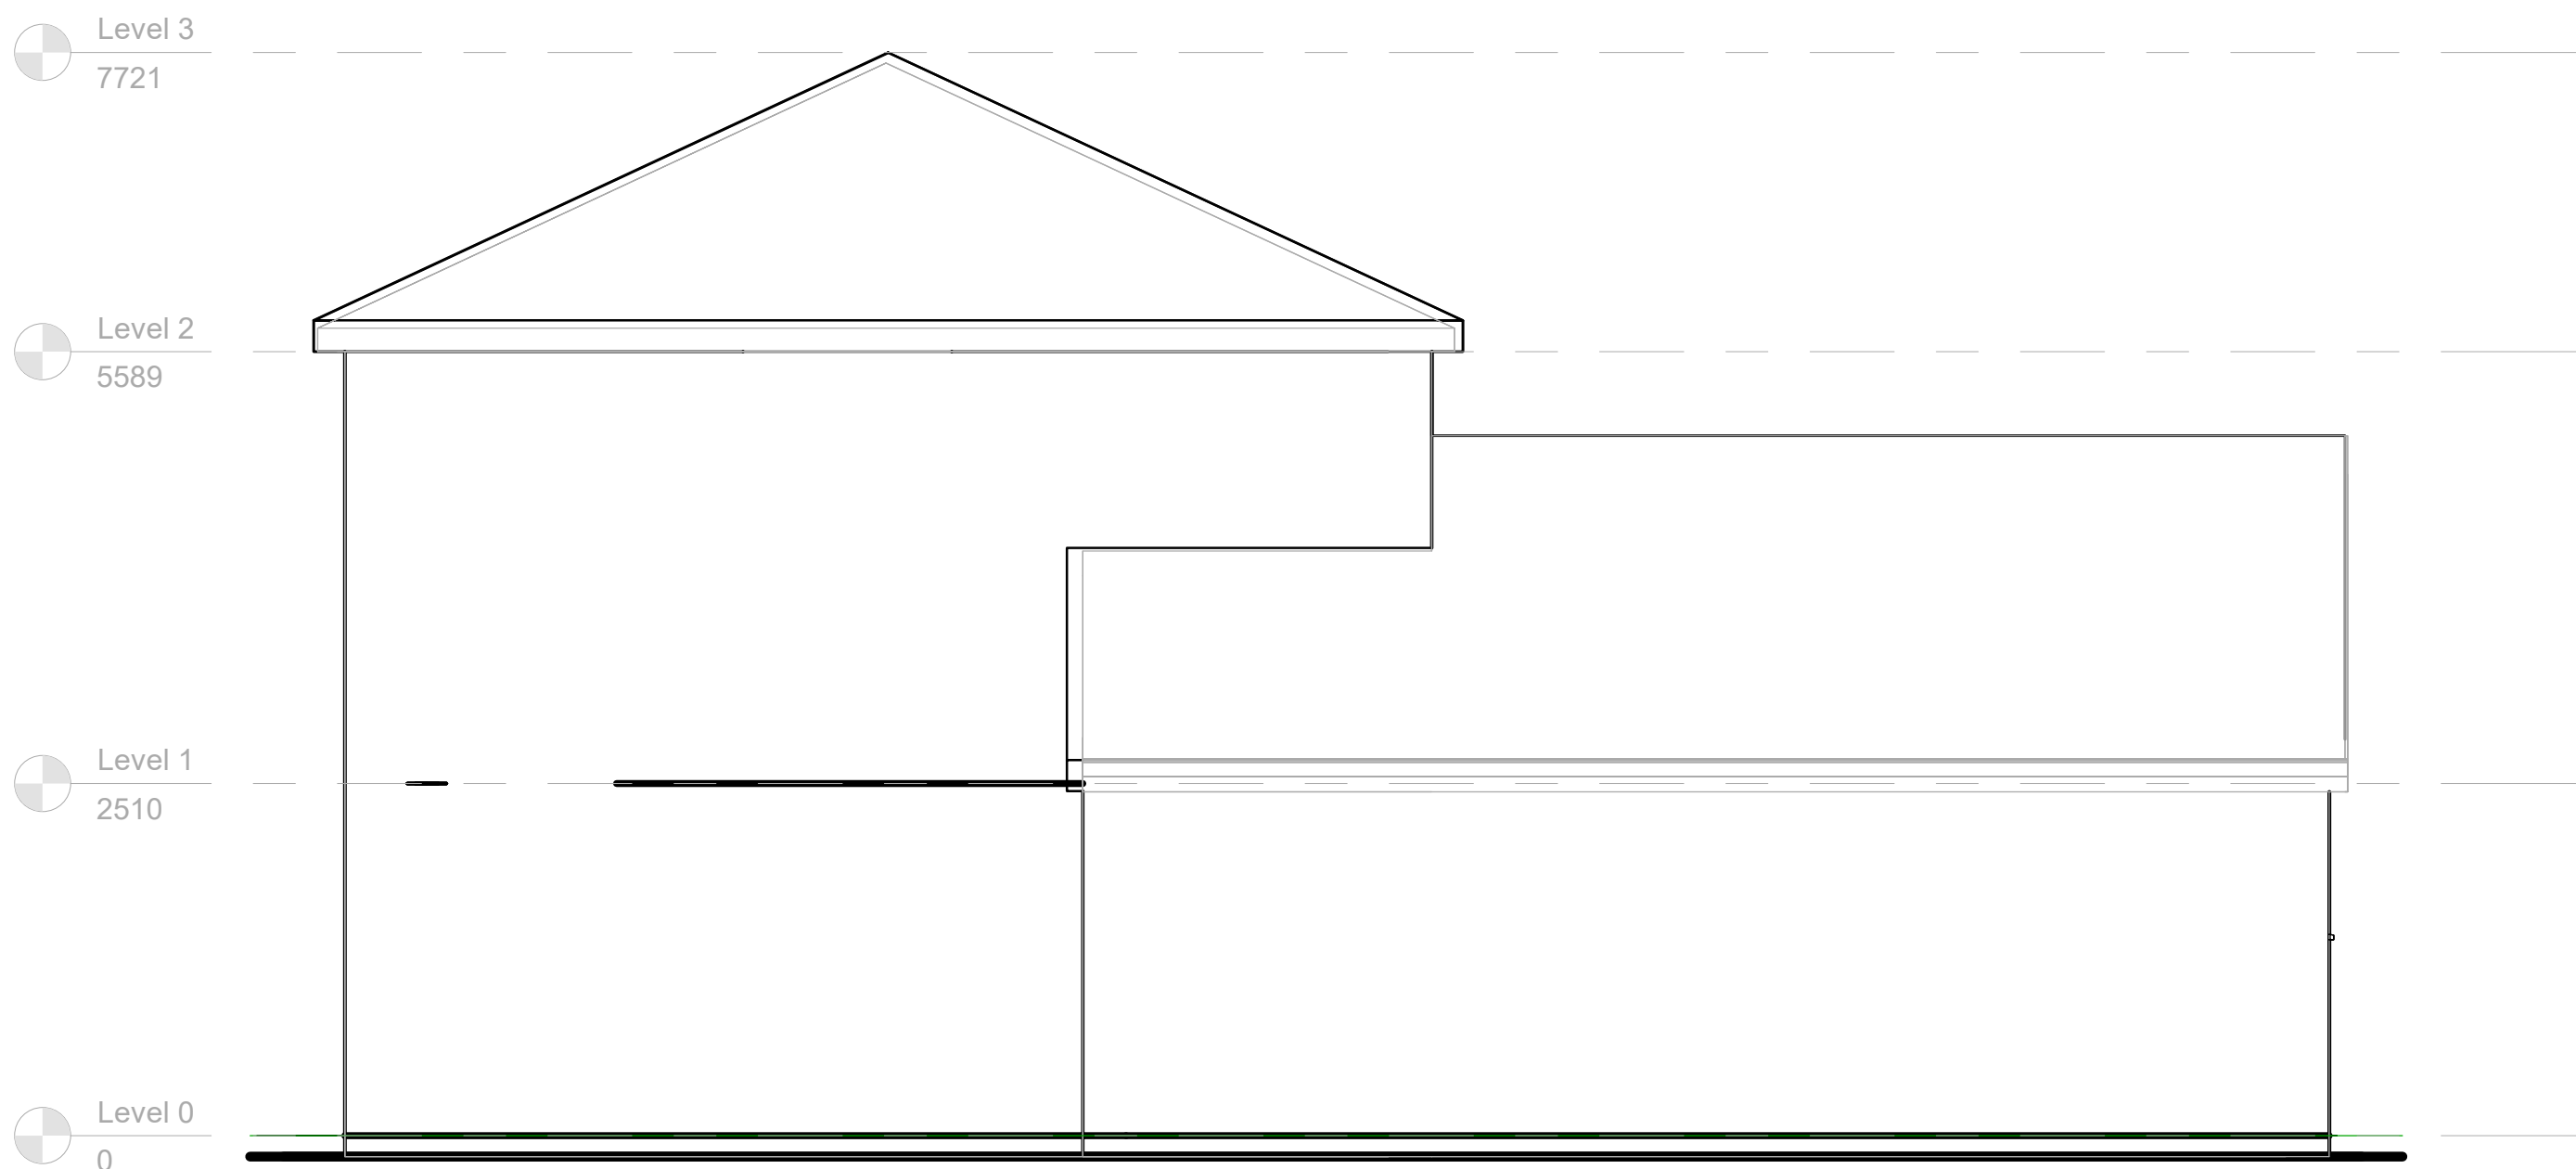

North
1 : 50

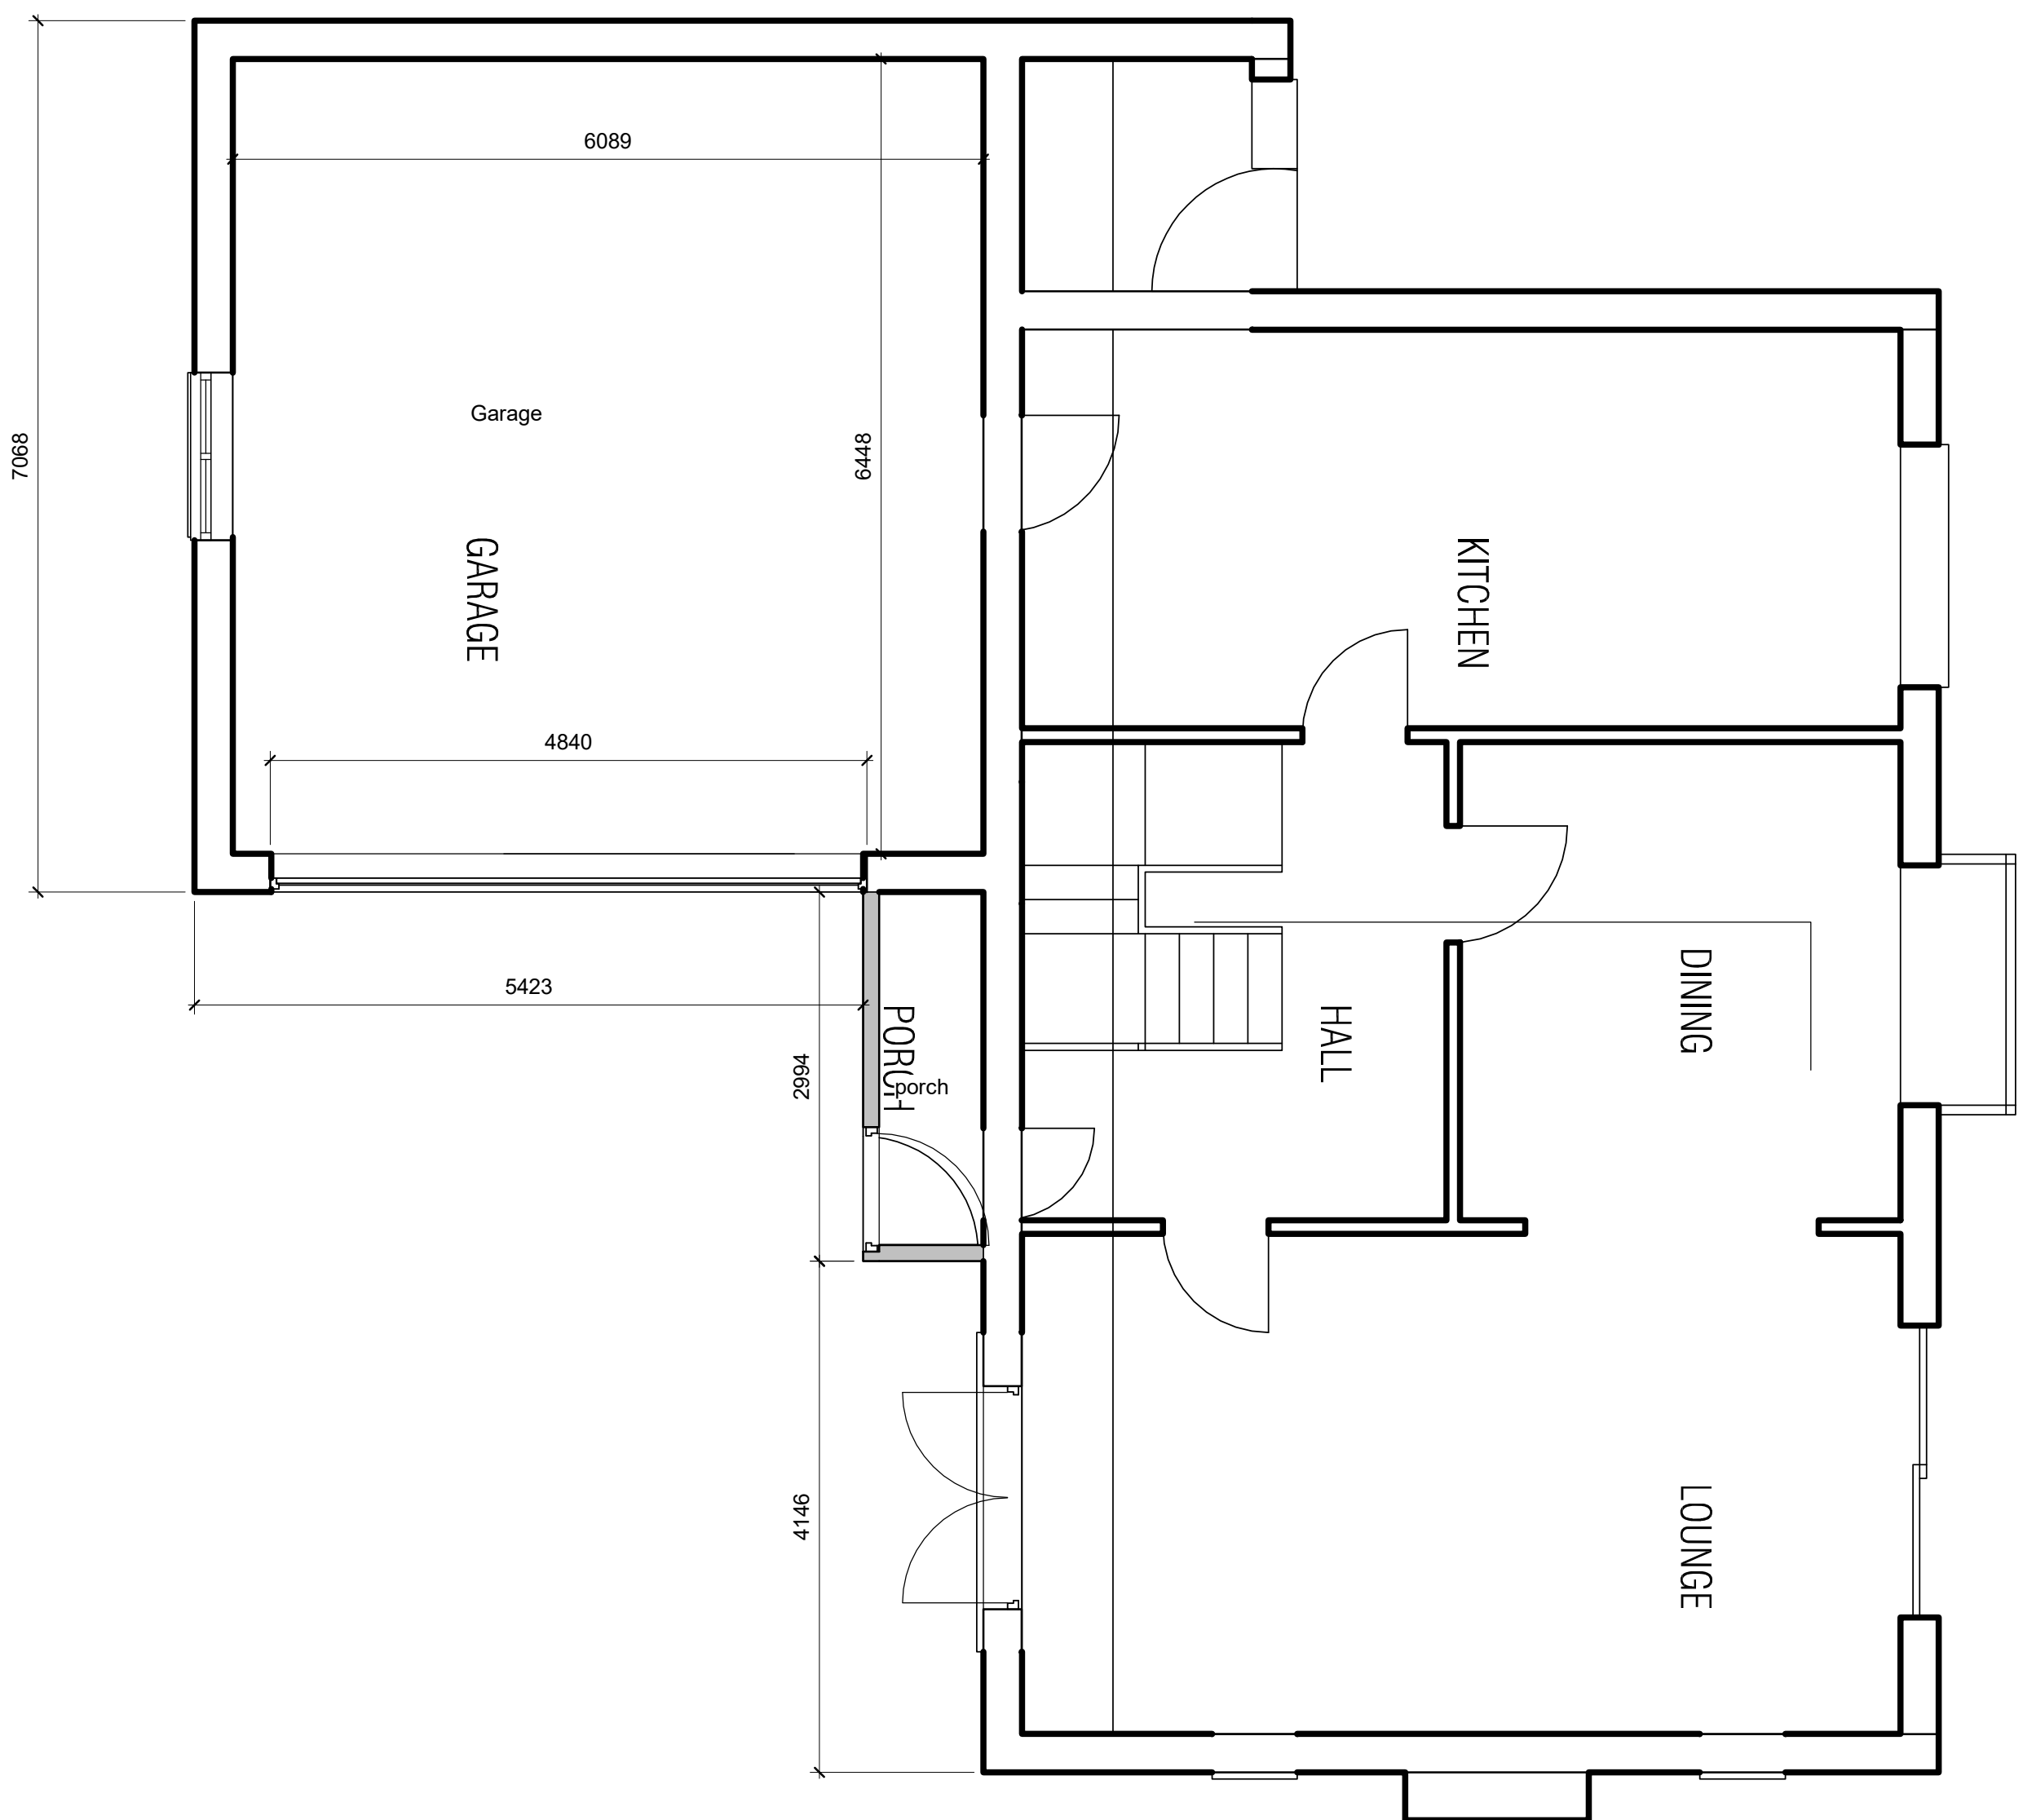

Level 0
1 : 50

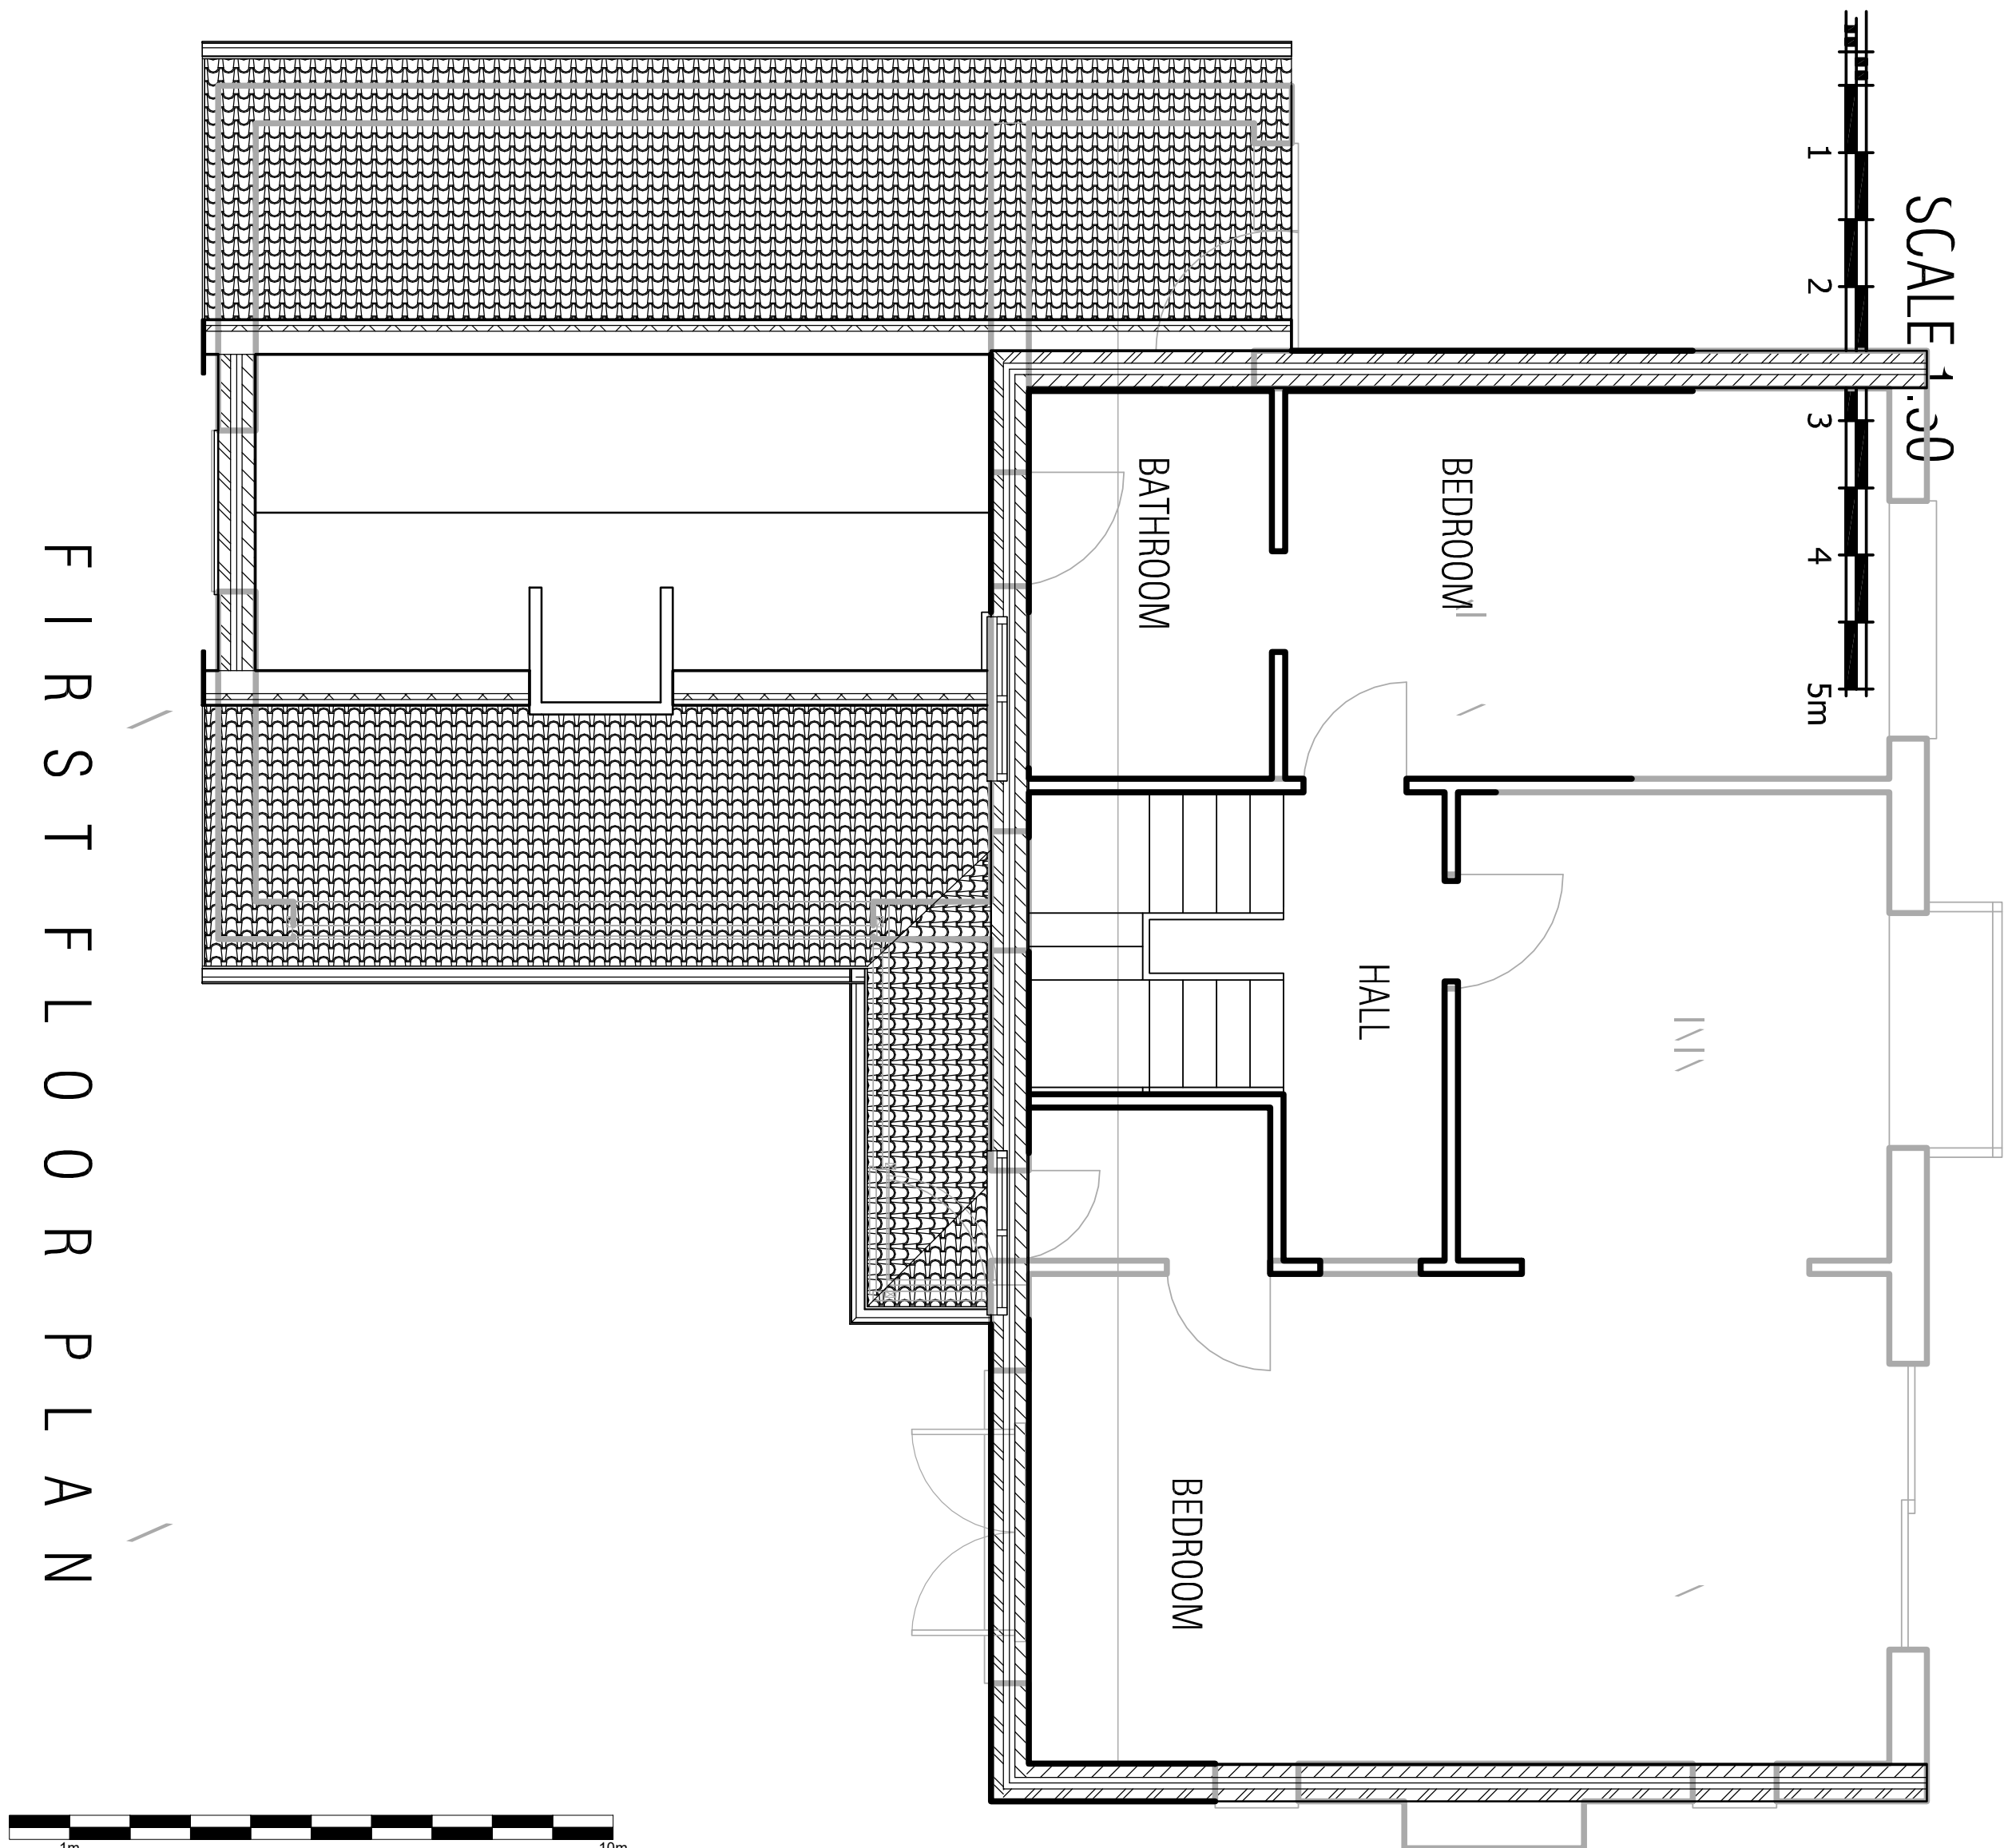

Level 1
1 : 50

CLIENT Mr and Mrs Jasiakiewicz		
PROJECT No 7 SAUTRIDGE CLOSE, Slattocks, Middleton		
SHEET Exiting Plans and Elevations		
PURPOSE OF ISSUE		
Page No	A99	REV
Scale (@ A0	Checked by MS	
1 : 50		
Date	Drawn by	
Issue Date	DI	