


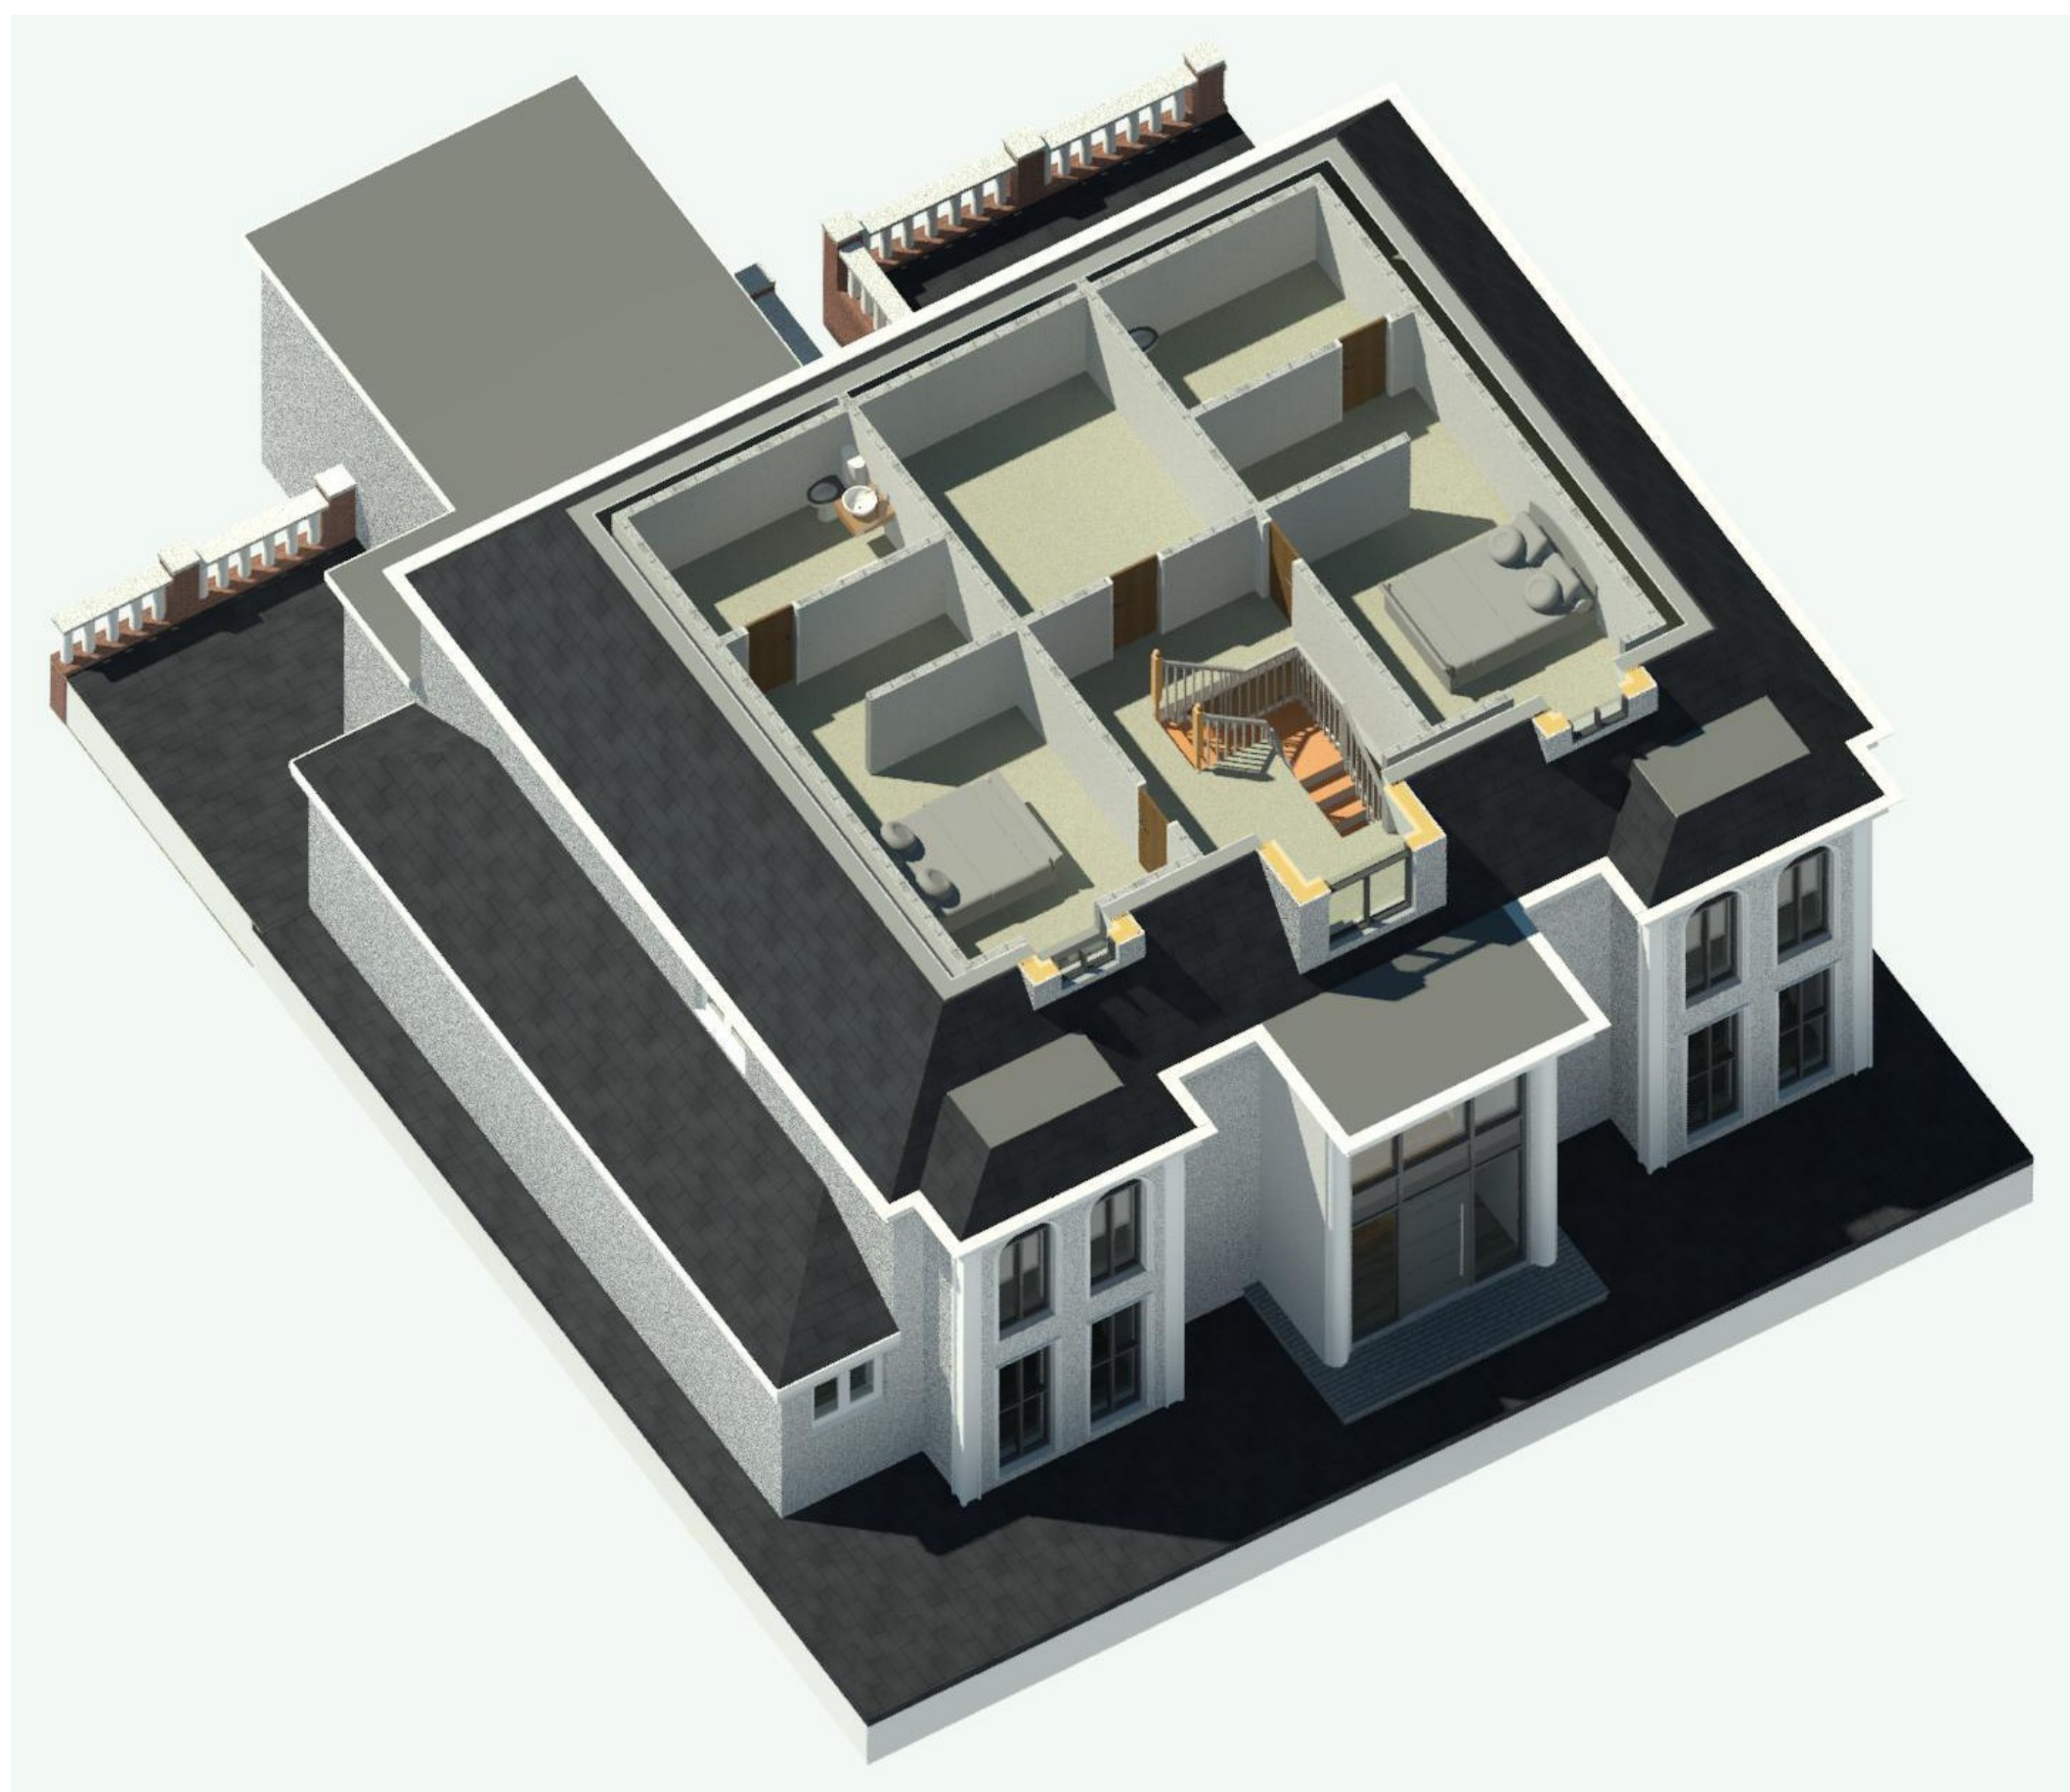

This drawing (or any part thereof) may not be copied, transmitted or disclosed to any third party or unauthorized person without written permission of space.

This drawing is to be read in conjunction with all other relevant drawings prepared by consultants and sub-contractors.


Do not scale from this drawing. Work only to printed dimensions. Report any discrepancies to the architect or representatives thereof

DISCLAIMER:
ALL DIMENSIONS TO BE CHECKED ON SITE BY
CHOSEN BUILDER PRIOR TO ORDERING MATERIAL
ETC.
WORK FROM SPACE BUILDING CONTROL DRAWINGS
ONLY TO BE CARRIED OUT ONCE BUILDING
CONTROL DRAWING APPROVAL OBTAINED. ANY
PRIOR WORKING IS AT CONTRACTORS RISK

[illegible]

CODE	SUITABILITY DESCRIPTION
------	-------------------------

STATUS	PURPOSE OF ISSUE
--------	------------------

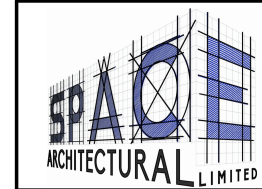

Space Architectural Ltd.
121 Penny Lane
Haydock, St. Helens
WA110QX
stuart@space-architectural.co.uk

PROJECT	
---------	--

15, Woodfield Road, Middleton,
Manchester, Greater Manchester
M24 1NF

TITLE	
-------	--

Planning Permission Drawings For Internal & External Remodel - Proposed 3D Sections

CLIENT	
--------	--

Mr Jamie Larner

DRAWN BY ES	CHECKED BY OH	DATE 28.02.25
SCALE (@ A1) 1 : 1		PROJECT NUMBER 1220
DRAWING NUMBER A107		REV