


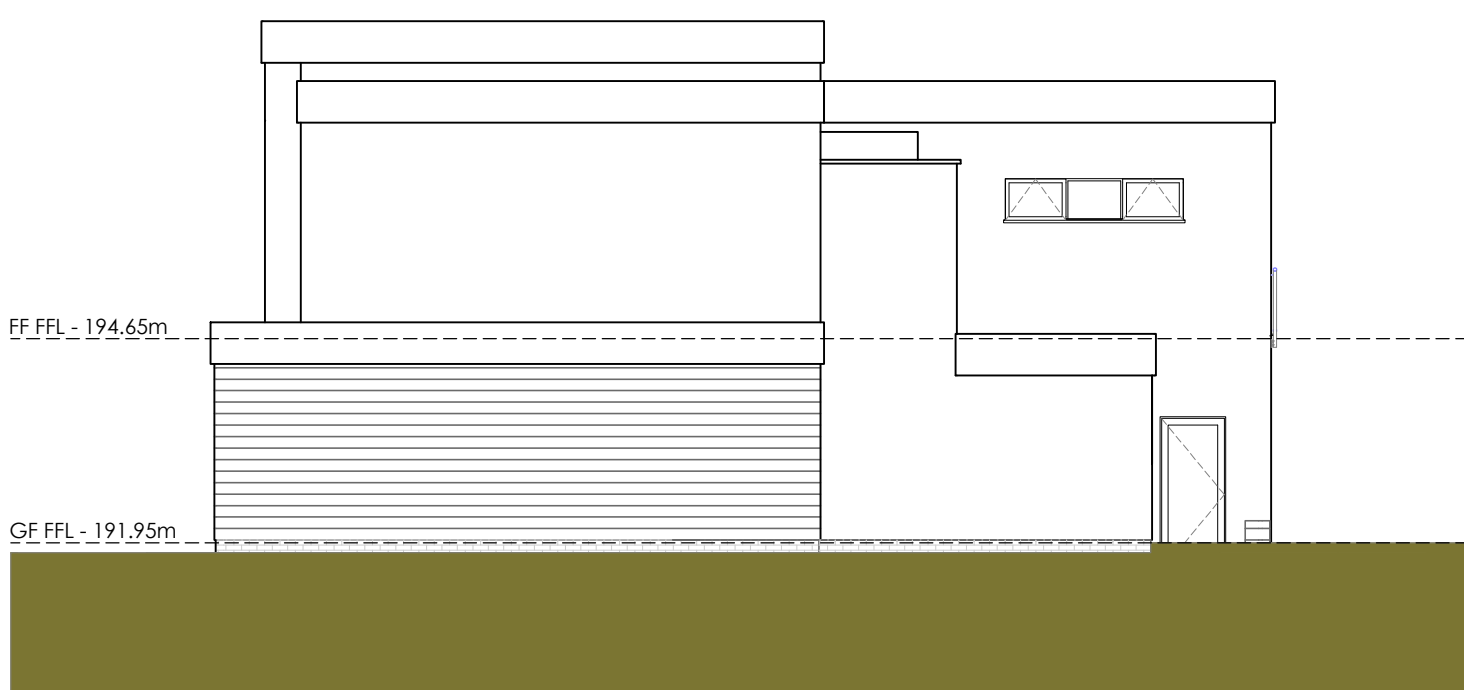

Existing Front (North) Elevation
Scale: 1:100



Existing Side (West) Elevation
Scale: 1:100



Existing Rear (South) Elevation
Scale: 1:100



Existing Side (East) Elevation
Scale: 1:100

Rev.	Notes.	Date.	By.
-	-	-	-

This drawing is the property of WhiteleyEaves Ltd. and the copyright is reserved. Therefore this drawing is not to be copied or disclosed by any unauthorised persons without the prior consent of WhiteleyEaves Ltd

WHITELEYEAVES 
PROPERTY & CONSTRUCTION CONSULTANTS
Hollinwood Business Centre, Albert Street, Oldham, OL8 3GL
T: 0161 393 8417
E: info@whiteleyeaves.co.uk
W: www.whiteleyeaves.co.uk

CLIENT DAN FIELD

JOB NUMBER 740 DATE 11.06.25

DRAWING NAME EXISTING ELEVATIONS

SCALE DRAWN: 1:100 PAGE SIZE A1

REVISION - DRAWING NUMBER 003

ADDRESS 64 BLACKSTONE EDGE OLD ROAD
LITTLEBOROUGH
OL15 6JN

NOTES

DRAWN BY: PB CHECKED BY:

Scale Bar 1:100
0 2m 4m 6m 8m 10m