


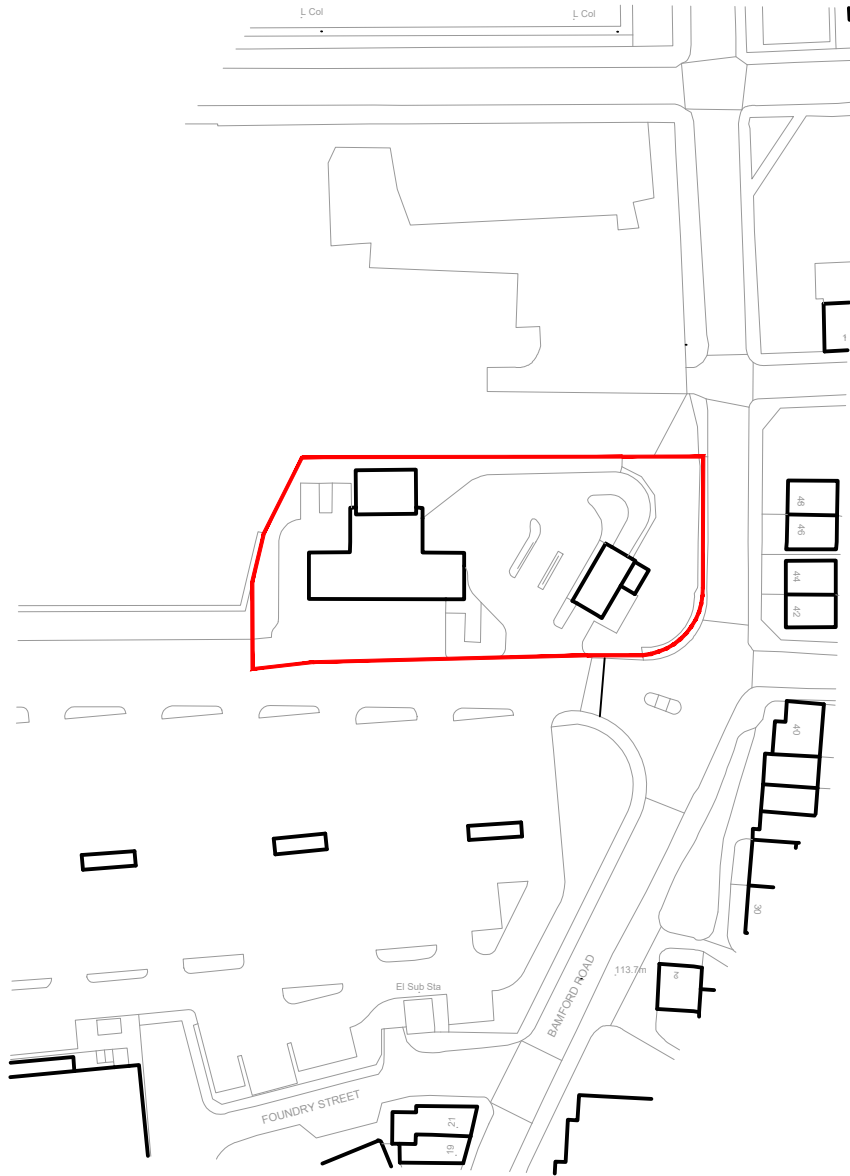

PLANNING

PROJECT
HEYWOOD MORRISONS PETROL STATION
Dawson Street
Heywood, OL10 4PN

TITLE
Location Plan


CLIENT
Motor Fuel Group



8 Feast Field, Horsforth, Leeds, West Yorkshire, LS18 4TJ
www.jennings-design.com 01274 395422 office@jennings-design.com

Drawn: CW Check: JHJ Scale: 1:1250 @ A4 Date: June 2025

Plan Number: 250544 - 100

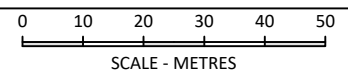

SCALE - METRES