



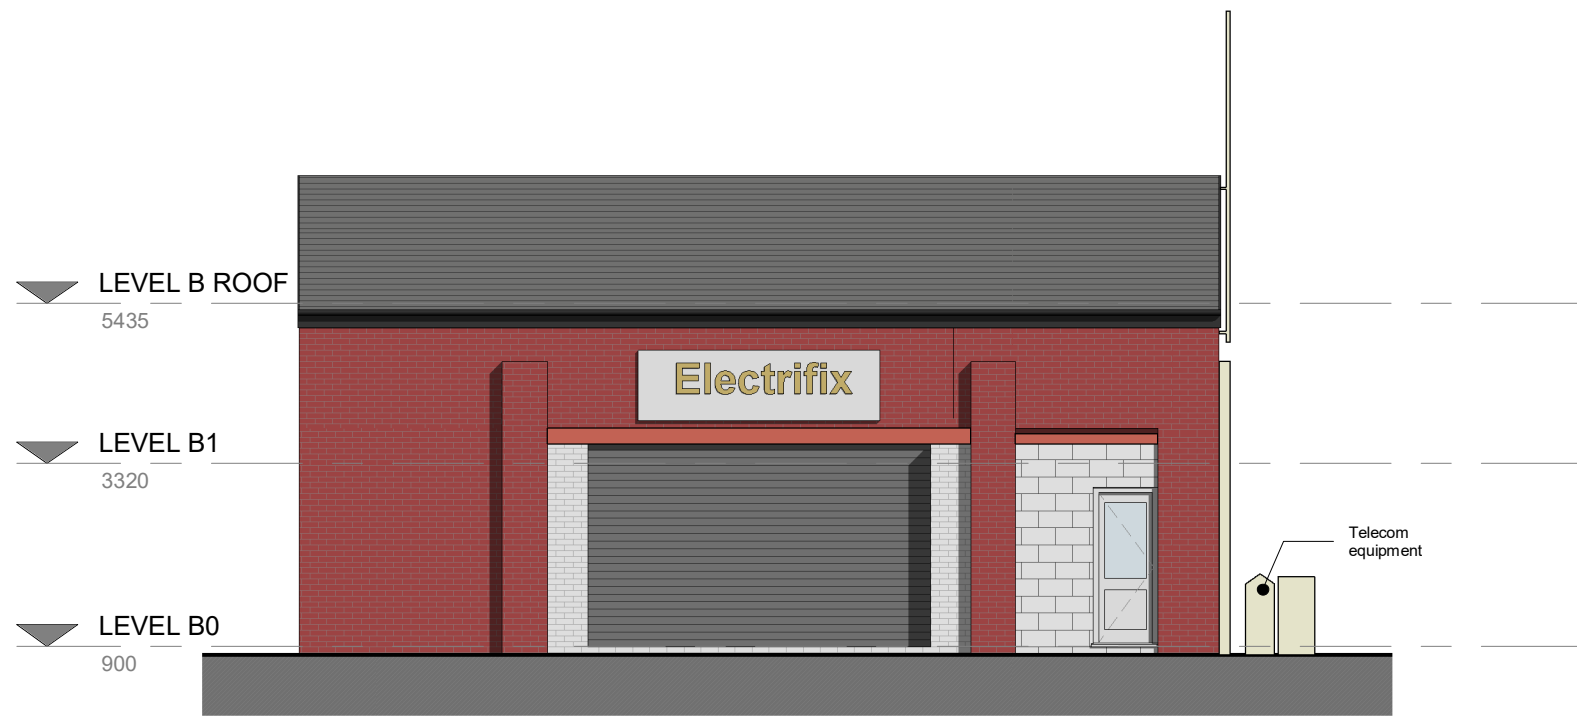


1. Front - Existing Building B

1 : 100

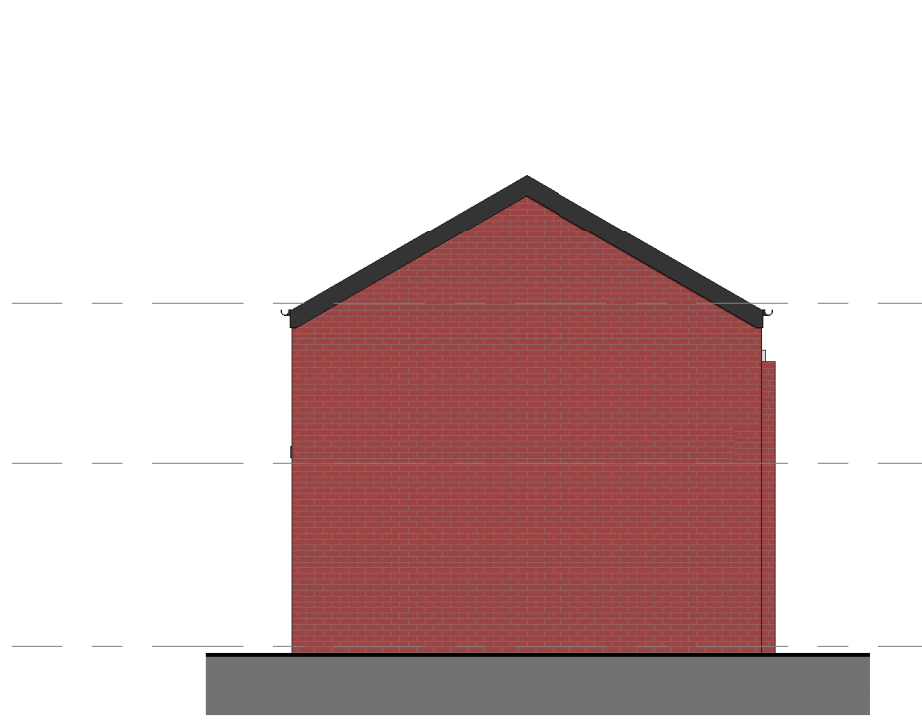


2. Lesft Side - Existing Building B

1 : 100

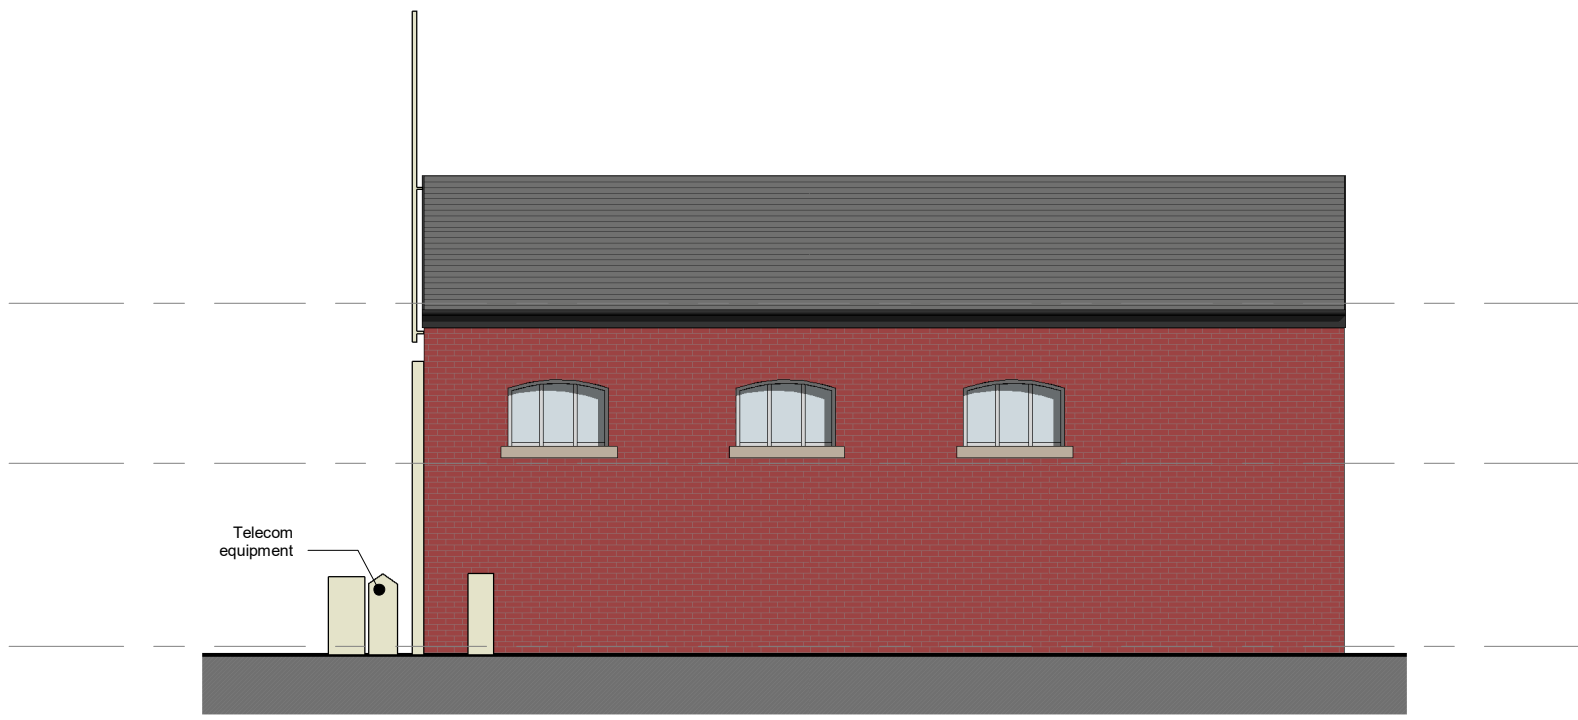


3. Rear - Existing Building B

1 : 100

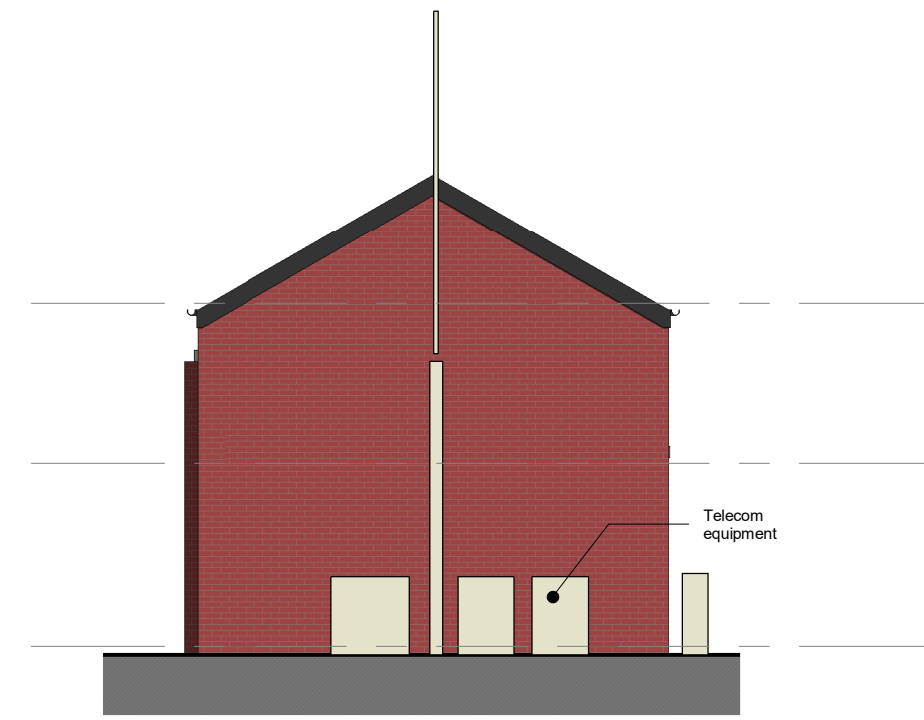


4. Right Side - Existing Building B

1 : 100

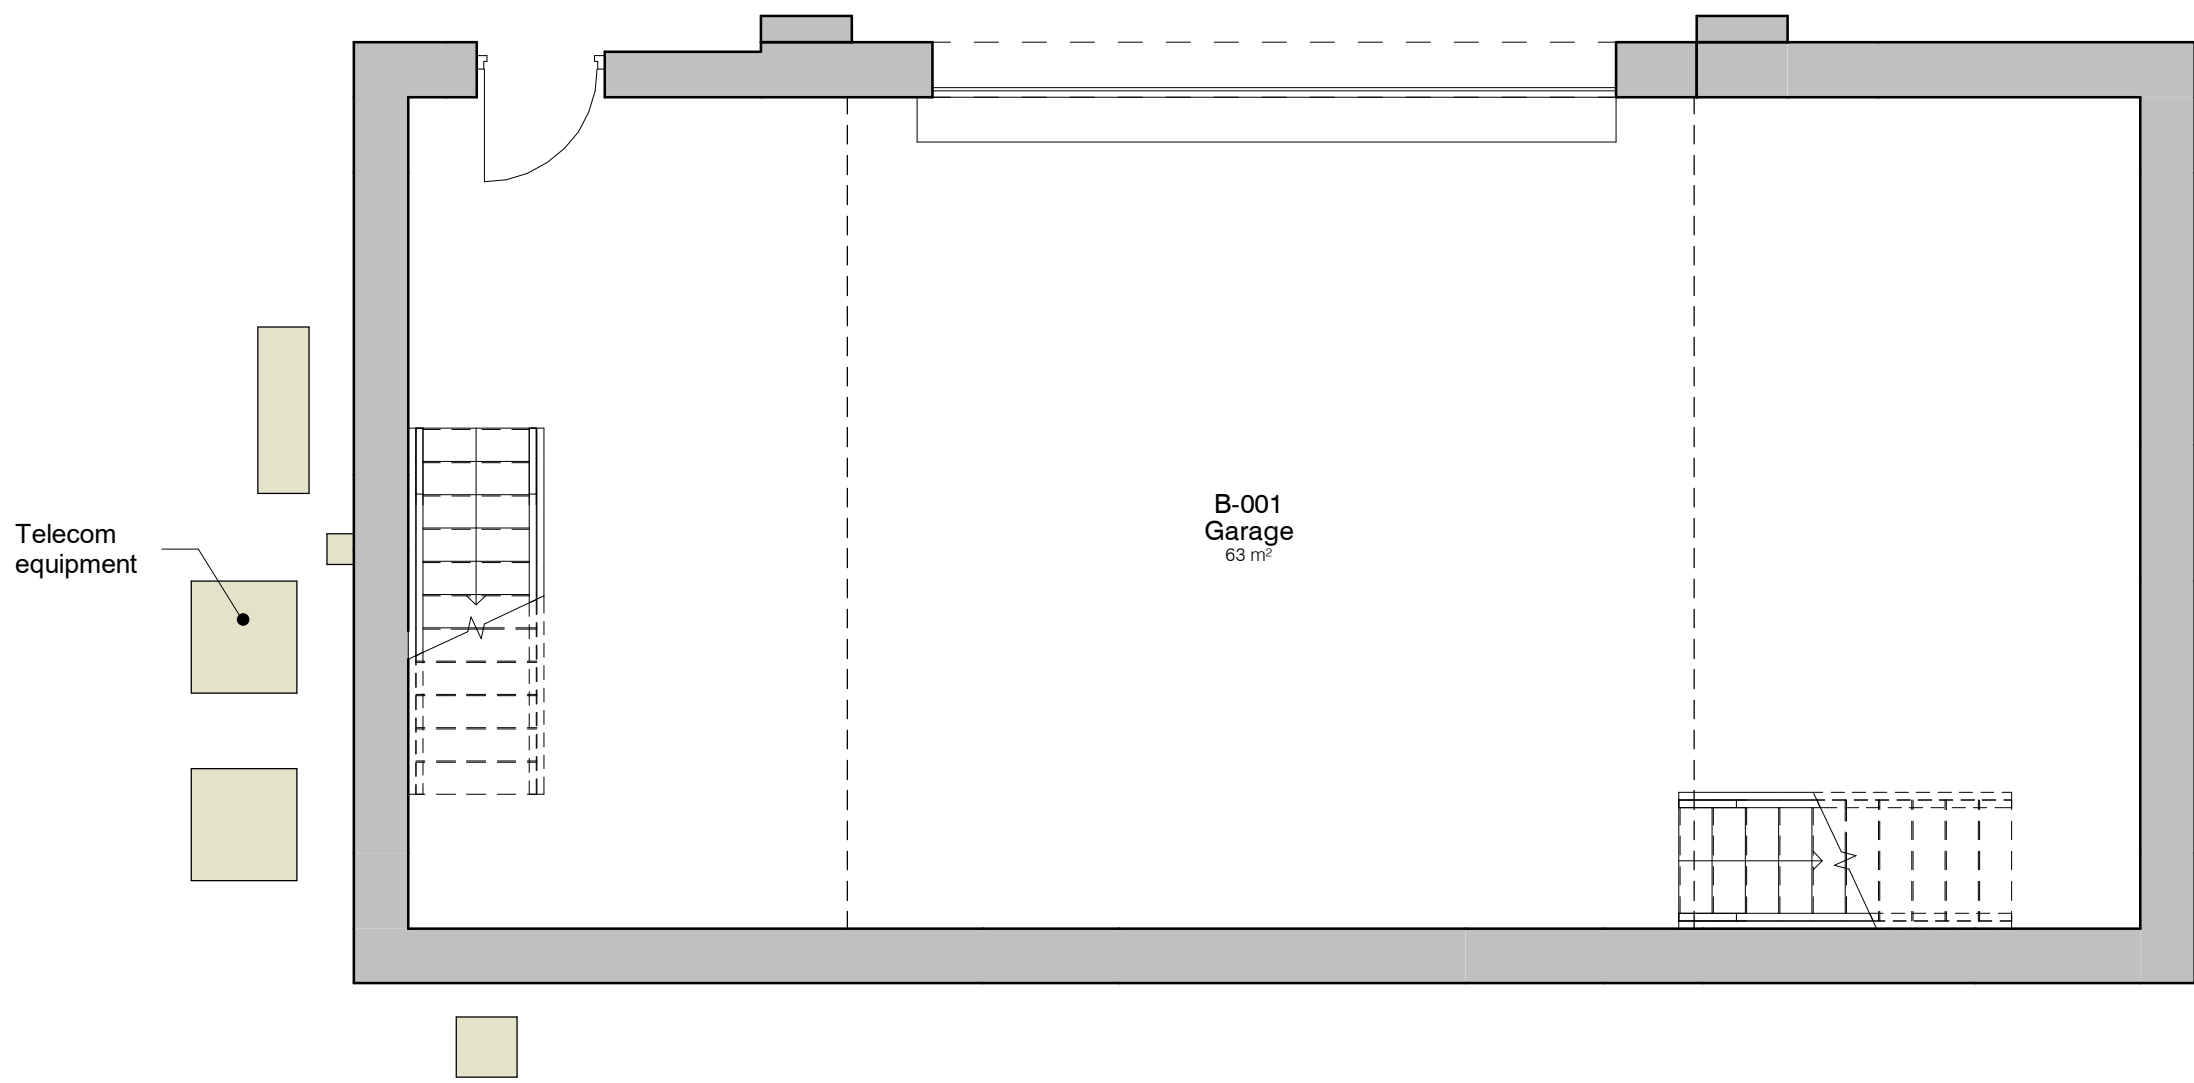


5. Level B0 - GA Existing

1 : 50

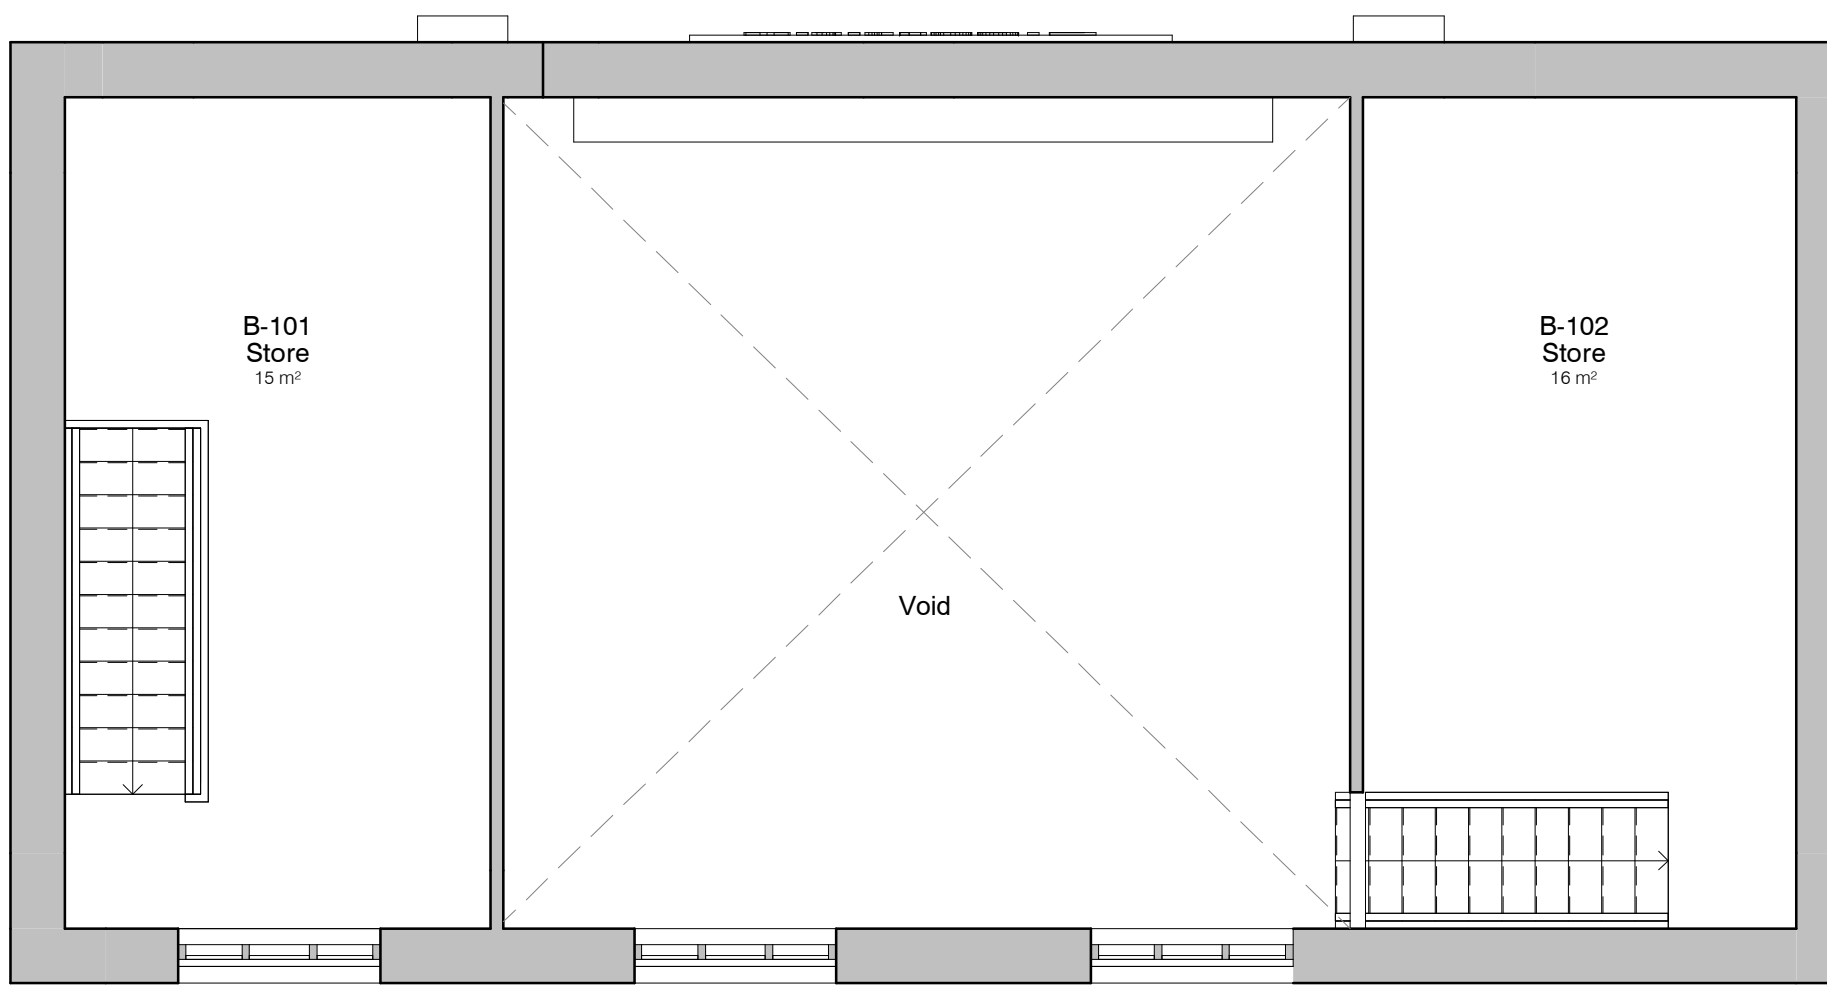


6. Level B1 - GA Existing

1 : 50

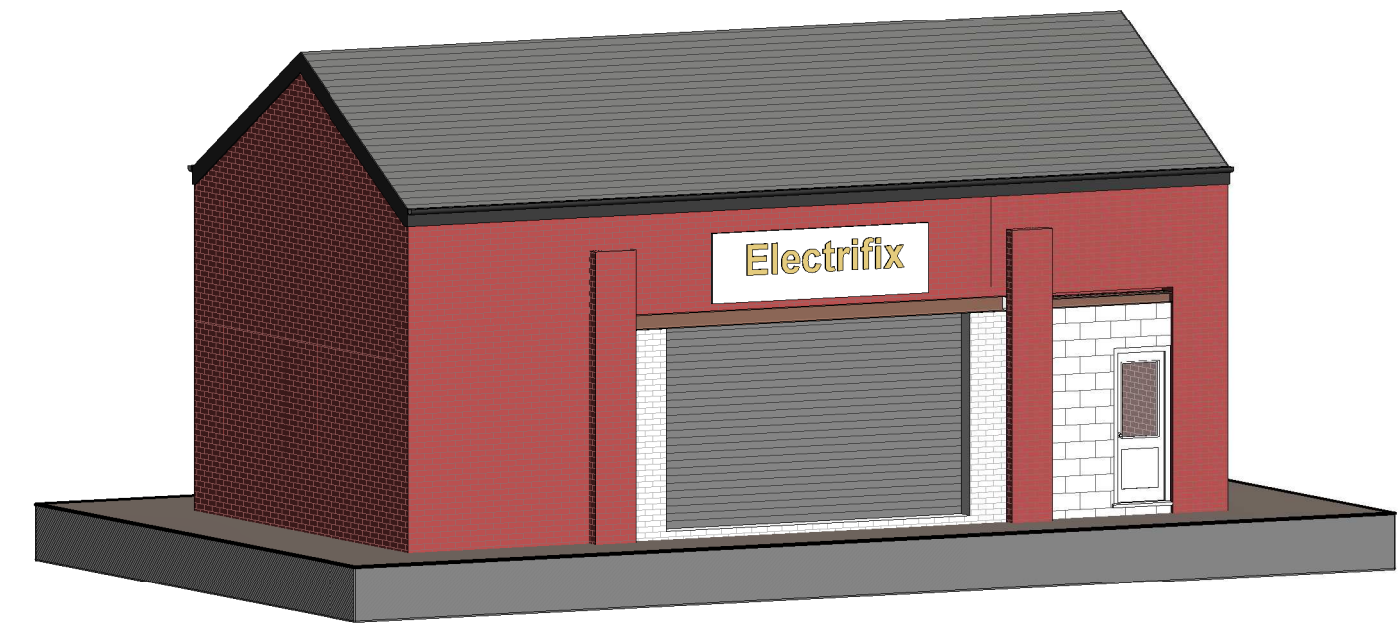

7. 3D - Existing Building B

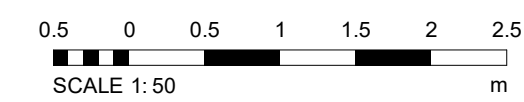

PROJECT		SCALE B A1	DATE	BY	DATE
Church St Ind Estate		As indicated	DEC 24	CW	
CLIENT		STATUS			
Ventures Uk Ltd		PLANNING			
TITLE		PROJECT NO.	DRAWING NO.	REV.	
Existing GA Plans and Elevations - Building B		DA24072.1.	003.	1	
NOTES					
THIS DRAWING MUST NOT BE REPRODUCED WITHOUT PRIOR WRITTEN CONSENT. ALL DIMENSIONS AND MATERIALS SHALL BE CHECKED AND CONFIRMED IN THE FIELD AND CORRECTED TO BE IN ACCORDANCE WITH THE DRAWING. IT IS THE RESPONSIBILITY OF THE CLIENT TO ENSURE THAT THE DRAWING IS IN ACCORDANCE WITH CURRENT STATUTORY LEGISLATION, RELEVANT CODES OF PRACTICE AND PREVIOUS AGREEMENTS. ALL DIMENSIONS ON THIS DRAWING ARE IN MILLIMETRES UNLESS OTHERWISE STATED.					