


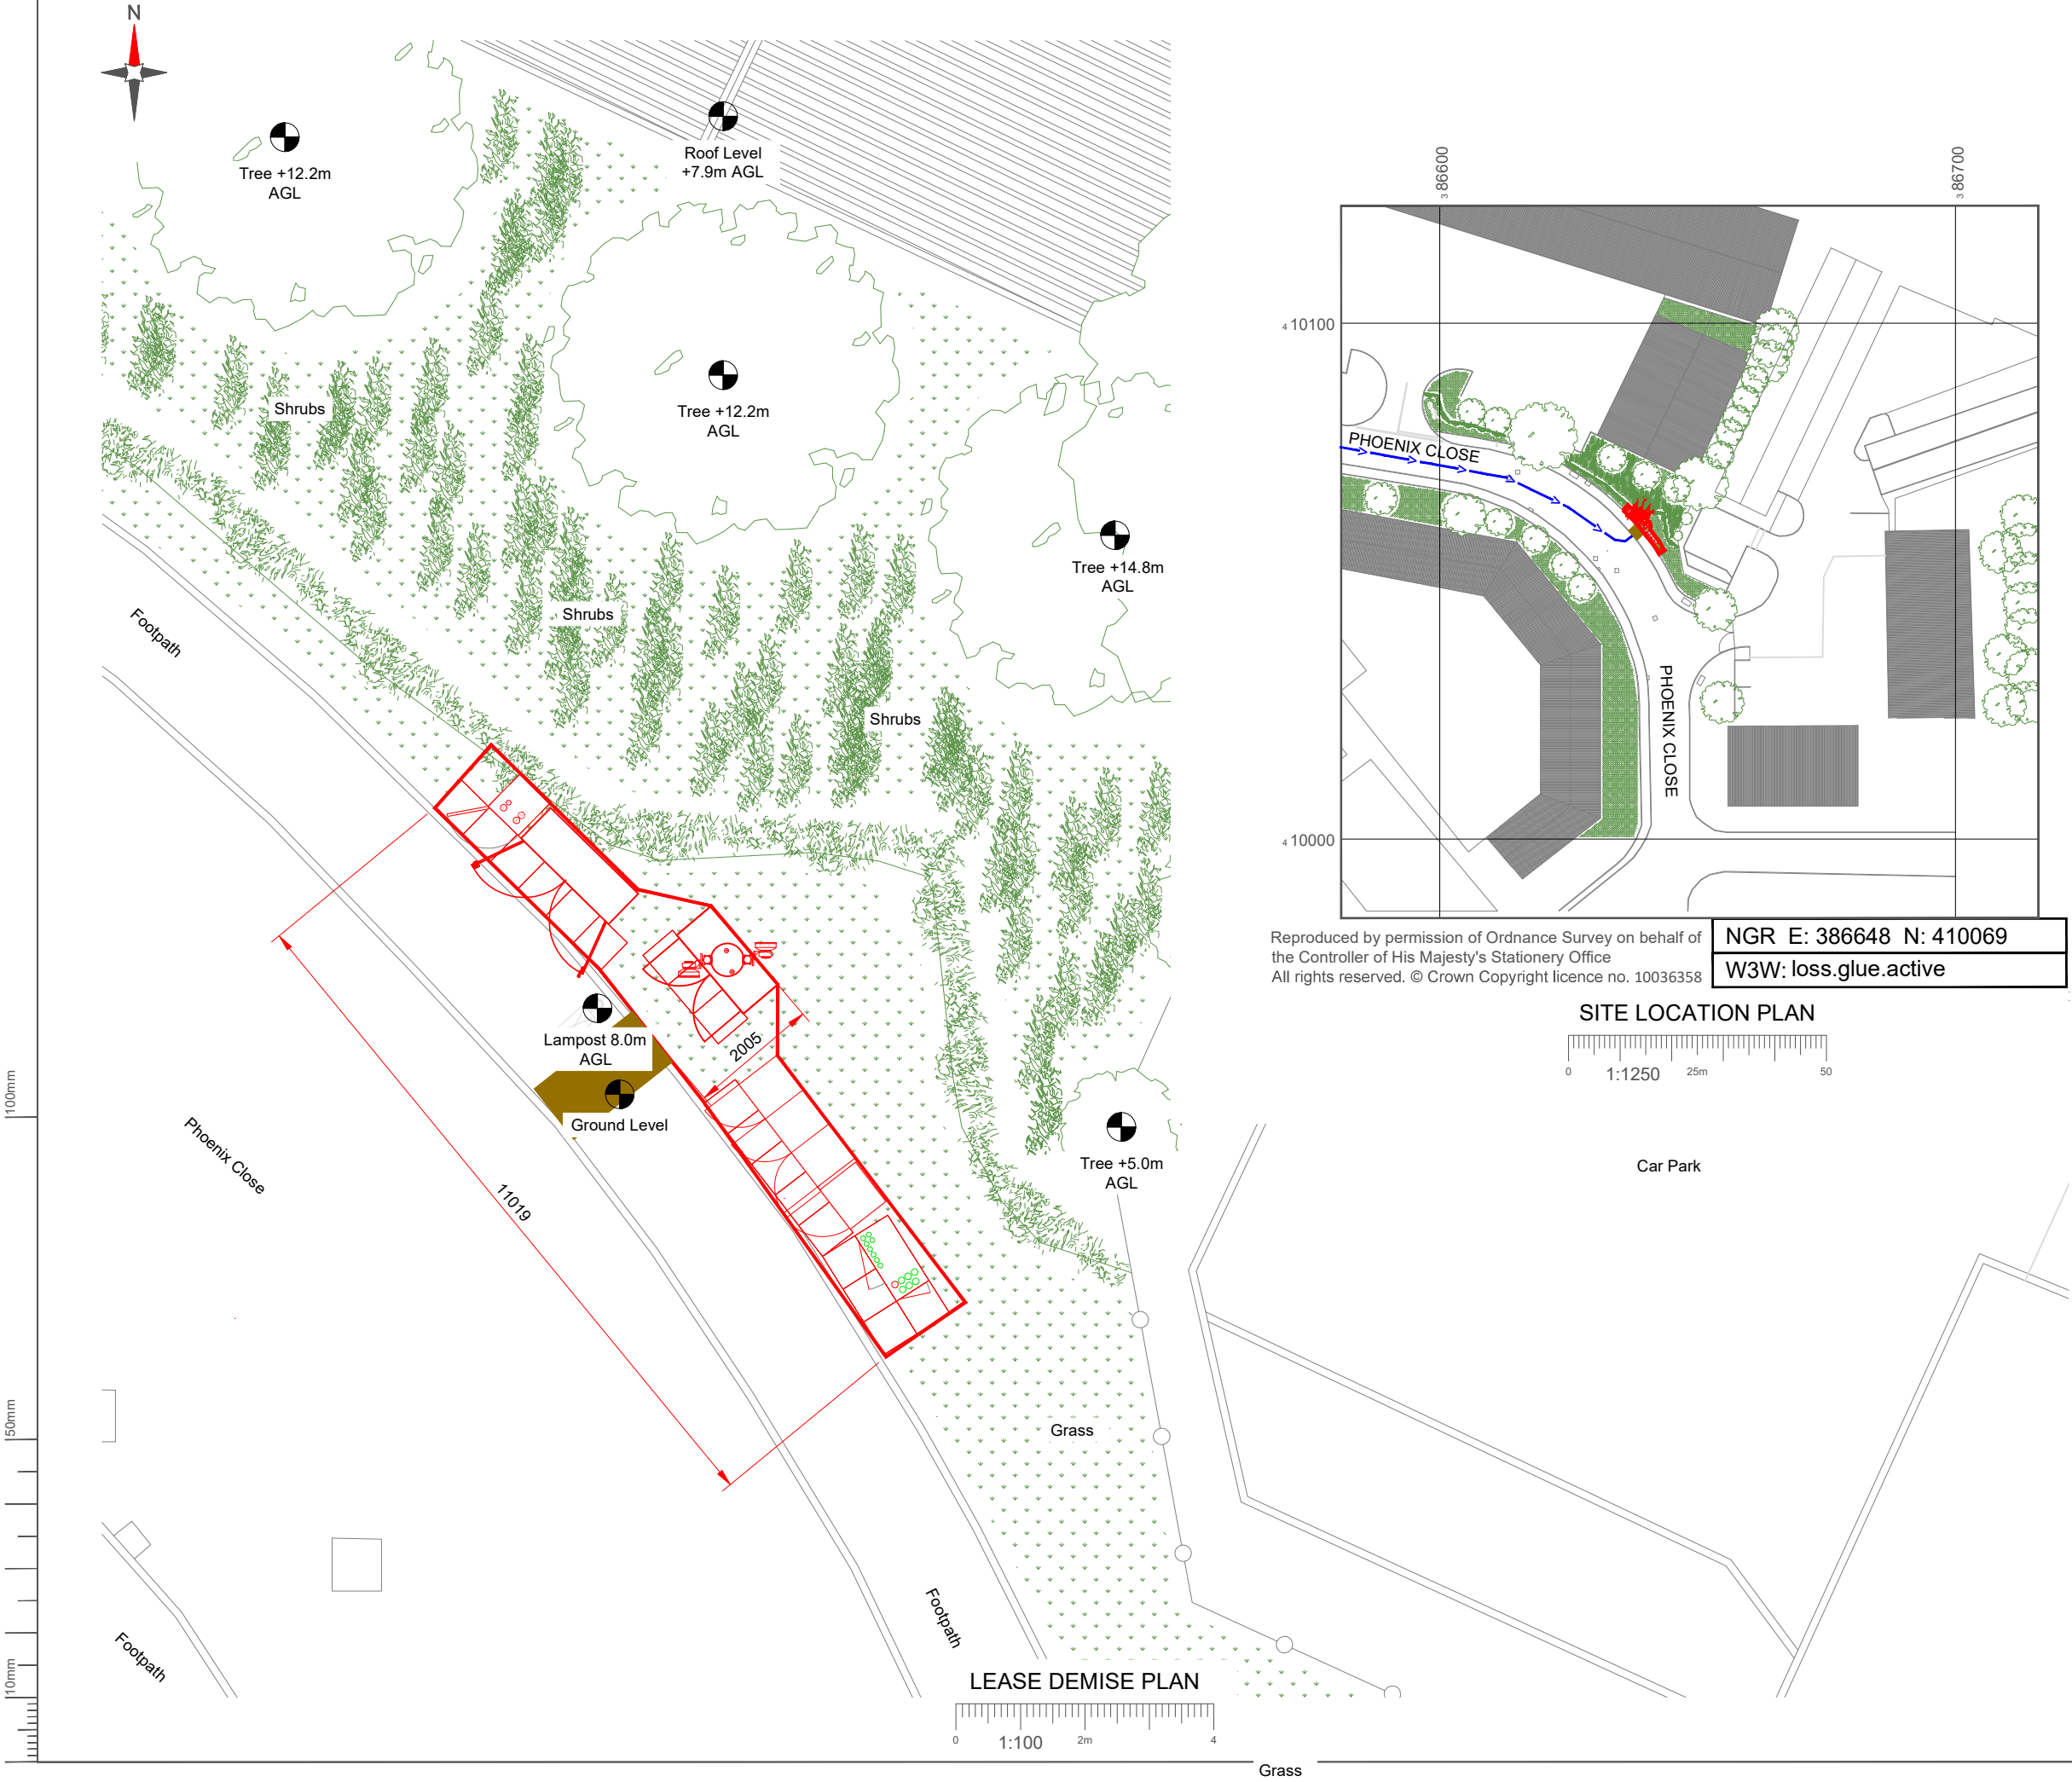

NEW CODE:

Equipment Demise: Outlined in Red 

Access Route: Solid Brown 

Master:	Project:	Purpose of Issue:	Issue:
M001	MBNL NTQR	GA Drawings	A
Date:	04/03/2025	Revision / Upgrade Description:	
Drawn:	J.Halloran	GA Drawings - First Issue	
Checked:	T.Clifford		
Approved:	M.Venner		
	Hutchison 3G UK Limited Green Park, 450 Longwater Avenue Reading, RG30 3UR Tel: 01628 785 000 Fax: 01628 785 001 H3G Base Station Information line: 0845 6043000 Available 8am-8pm Monday to Friday		Everything Everywhere One Braham Street London E1 8EE Tel: 020 7356 5000

MBNL Mobile Broadband Network Limited
Sixth Floor, Thames Tower, Station Road, Reading, RG1 1LX

Design Consultant:

**BEACONCOMMS**

UNIT E3 PITTS CLEAVE INDUSTRIAL ESTATE, TAVISTOCK, DEVON, PL19 0PW
sales@beaconcomms.co.uk Tel: +44 (0)1822 610610

Site Name:	PHOENIX CLOSE		
Site ID:	1738951		
Address:	PHOENIX CLOSE HOPWOOD, HEYWOOD GREATER MANCHESTER OL10 2JG		
Title:	004 LEASE DEMISE		
Project:	MBNL NTQR		
Purpose of Issue:	GENERAL ARRANGEMENT		
EE Cell ID:	MBNL Cell ID:	H3G Cell ID:	
33519	ROD200	OL1024	
File name:			
ROD200_33519_OL1024_MBNL_NTQR_GA_A			