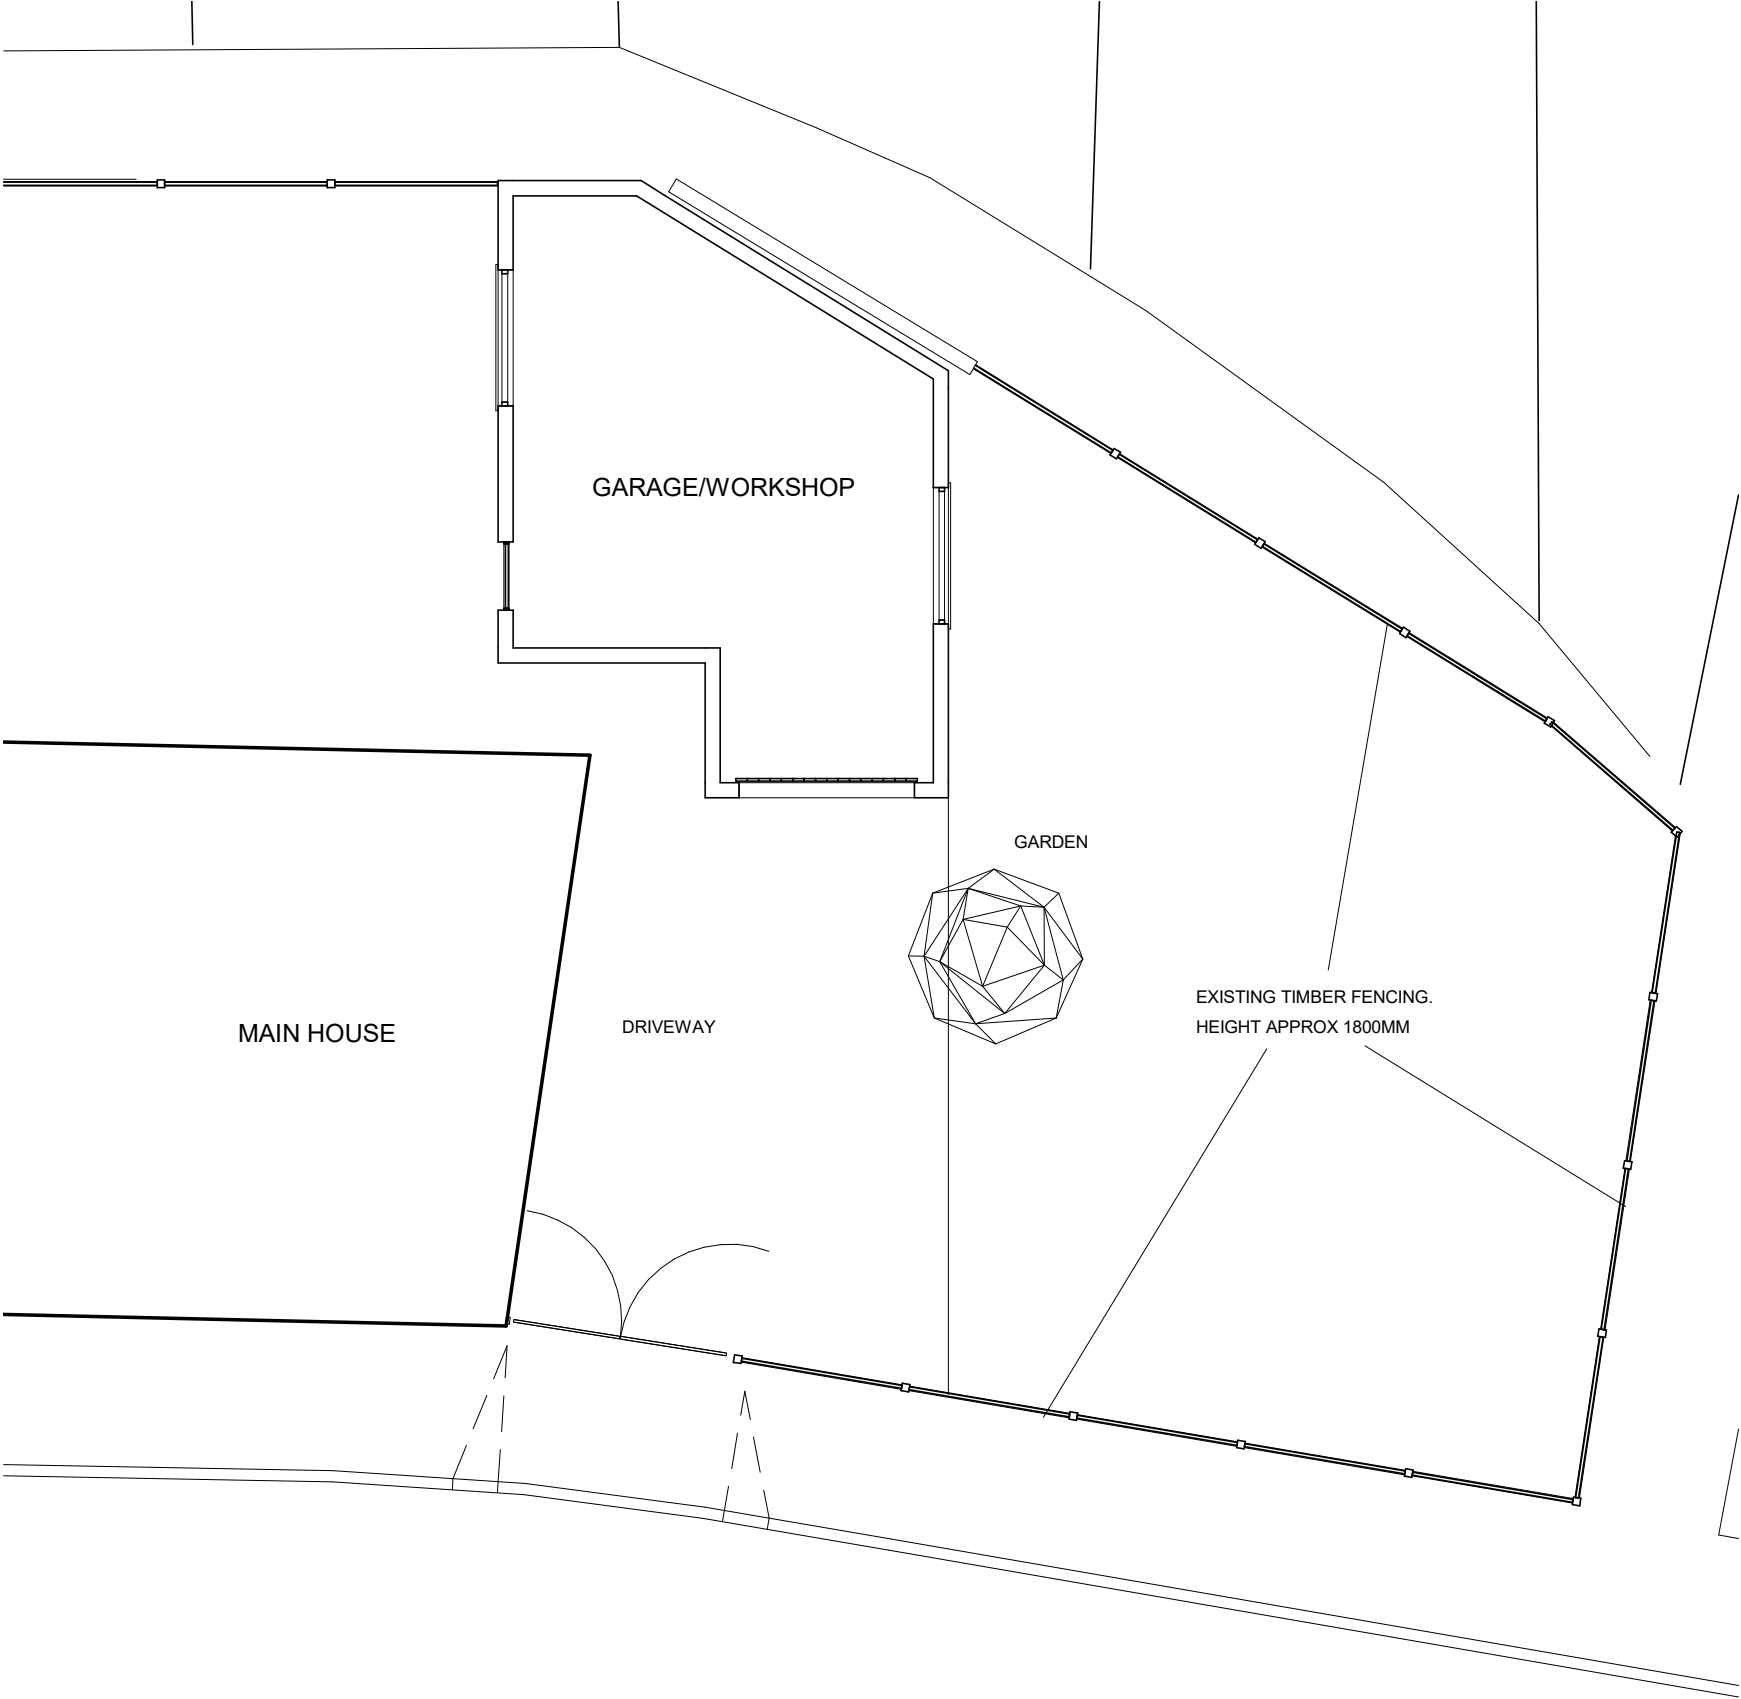


 PLANNING BY DESIGN FROM CONCEPT TO COMPLETION ALL DIMENSIONS TO BE VERIFIED ON SITE THIS DRAWING IS NOT FOR CONSTRUCTION	Rev	190 Grimshaw Lane Middleton M24 2AJ	EXISTING FLOOR PLAN				
	A 04.07.2025 FENCING; NOTES		Date	25.04.2025	Scale @ A3 1:100	No. 03A	
			By	JL			
			Drwg ref:	190GrimshawLaneExistingFloorPlan V4			