



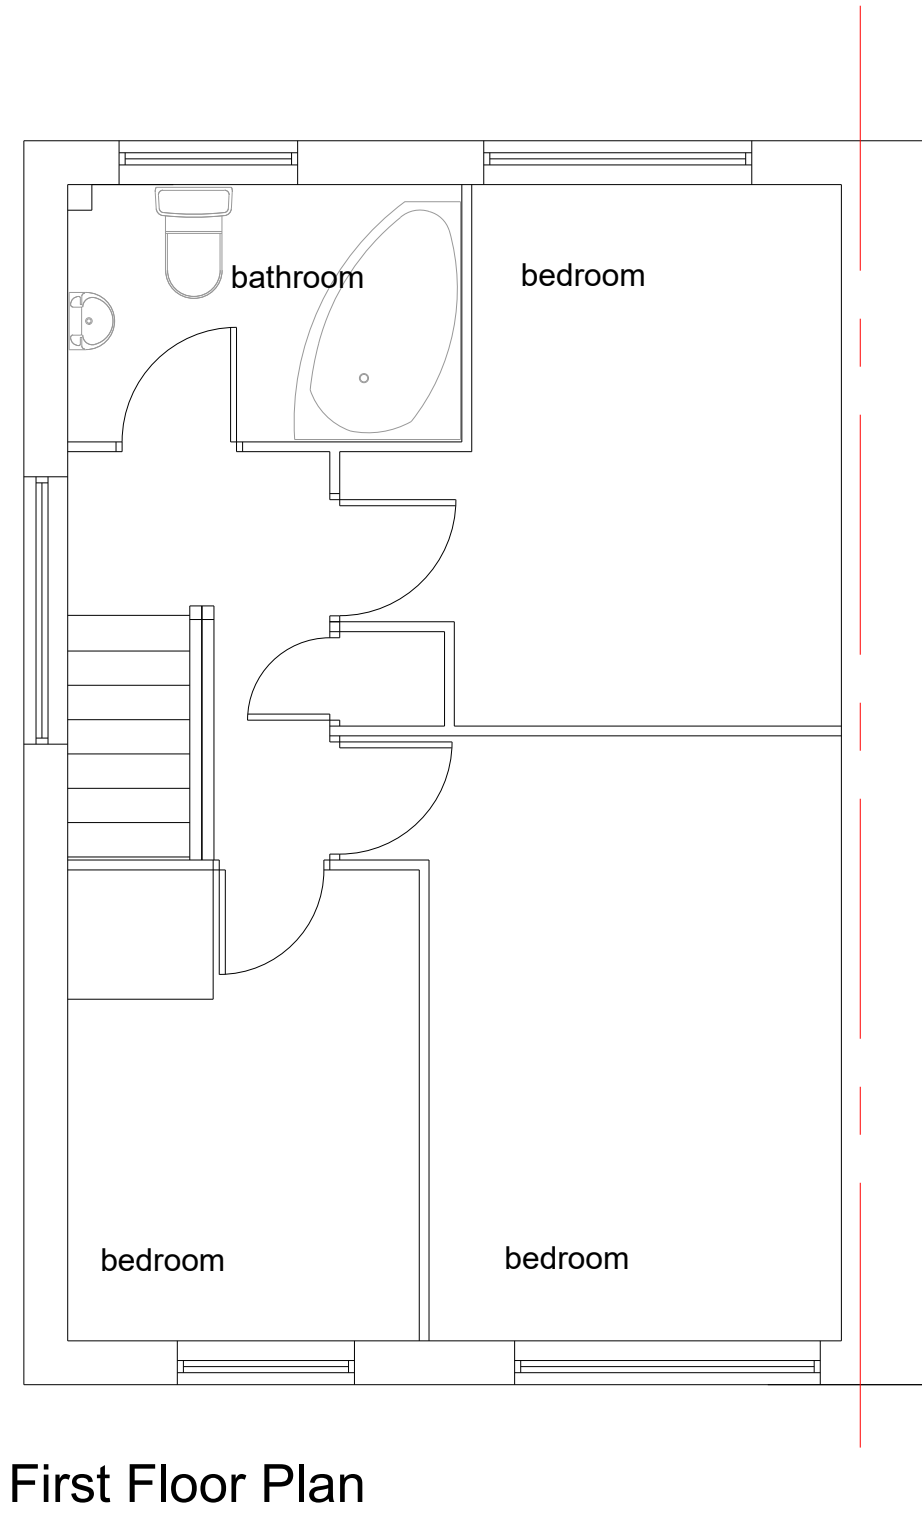

rev:	date:	description

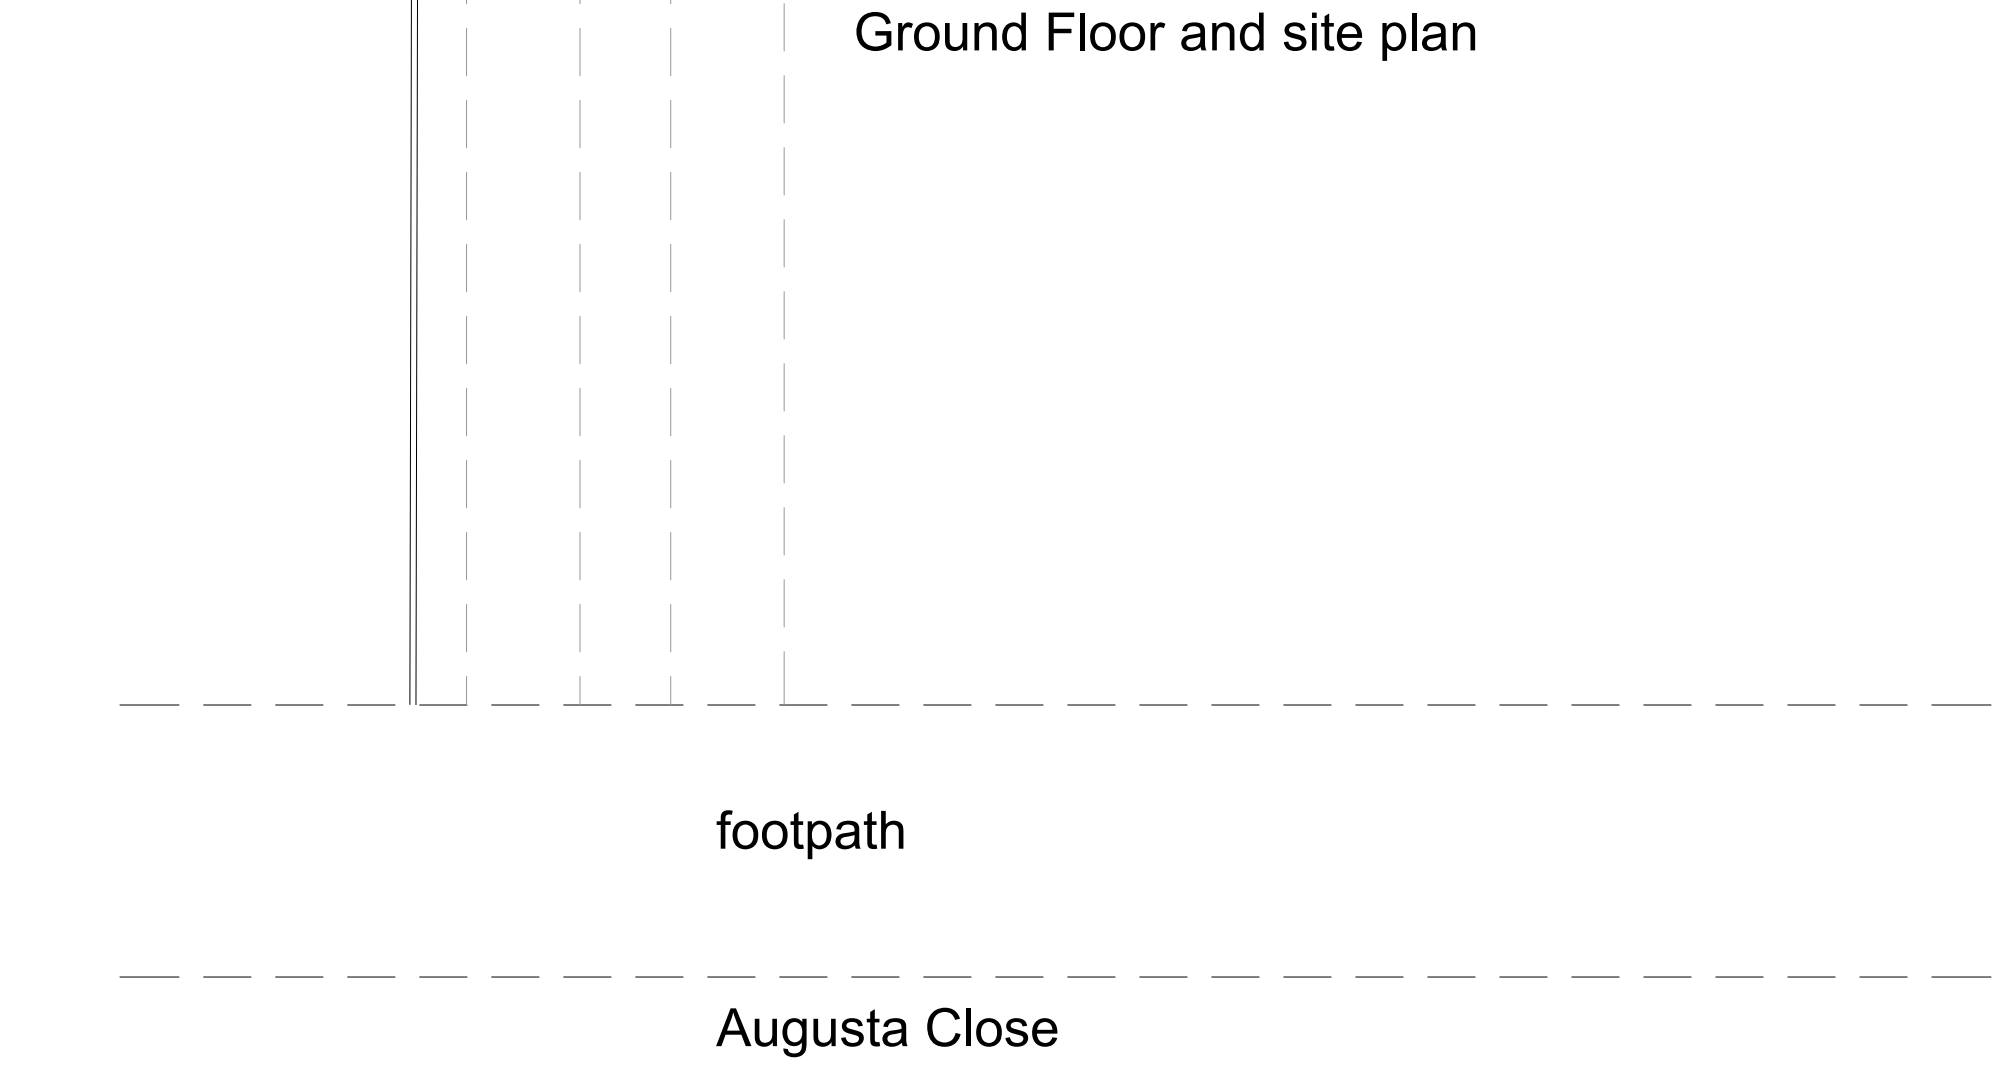

AJ COCKER ASSOCIATES
CHARTERED BUILDING SURVEYORS

New Century House
176 Drake Street
Rochdale
OL16 1UP

Tel: 01706 764880
Fax: 01706 764881

www.ajcockerassociates.co.uk
mail@ajcockerassociates.co.uk



RICS
the mark of
property
professionalism
worldwide

Project: 24 Augusta Close, Rochdale. Existing	scale: 1:50 date: July 25 drawn: NL
Client: Mr. A.Ali	Dwg. Nr. A336-01