




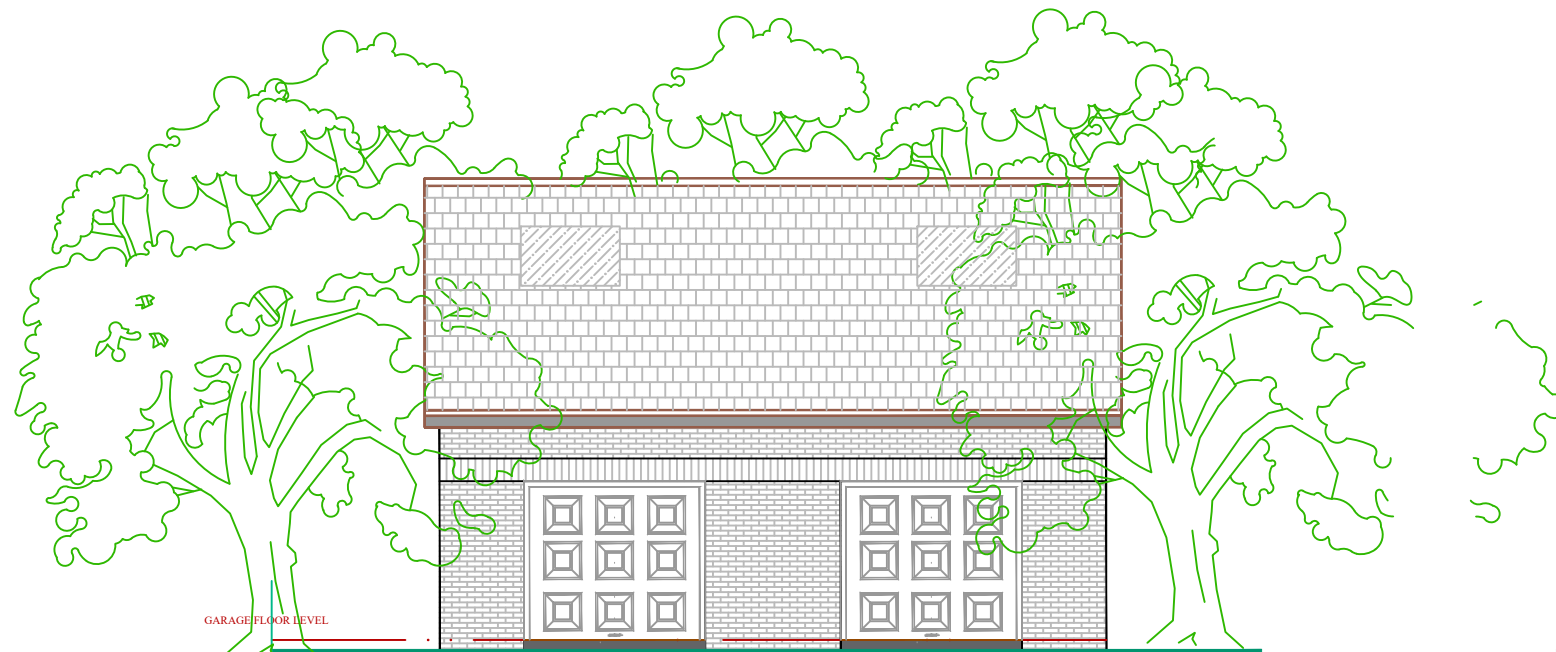


ELEVATION TO GARAGE FRONT

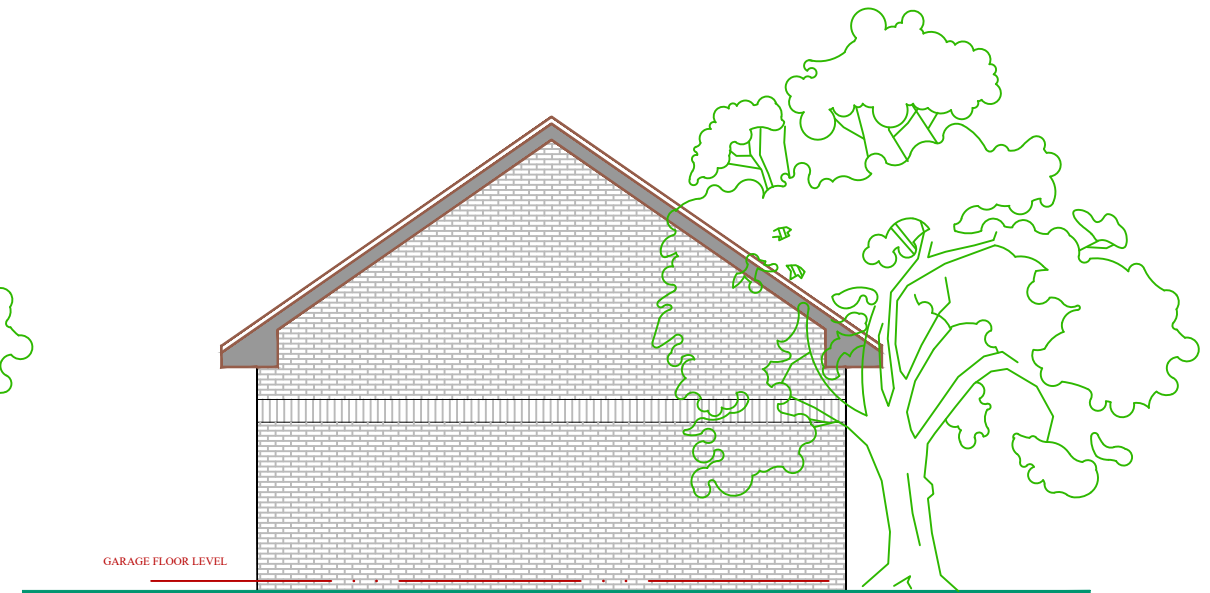

**END ELEVATION TO GARAGE
FACING No 15**

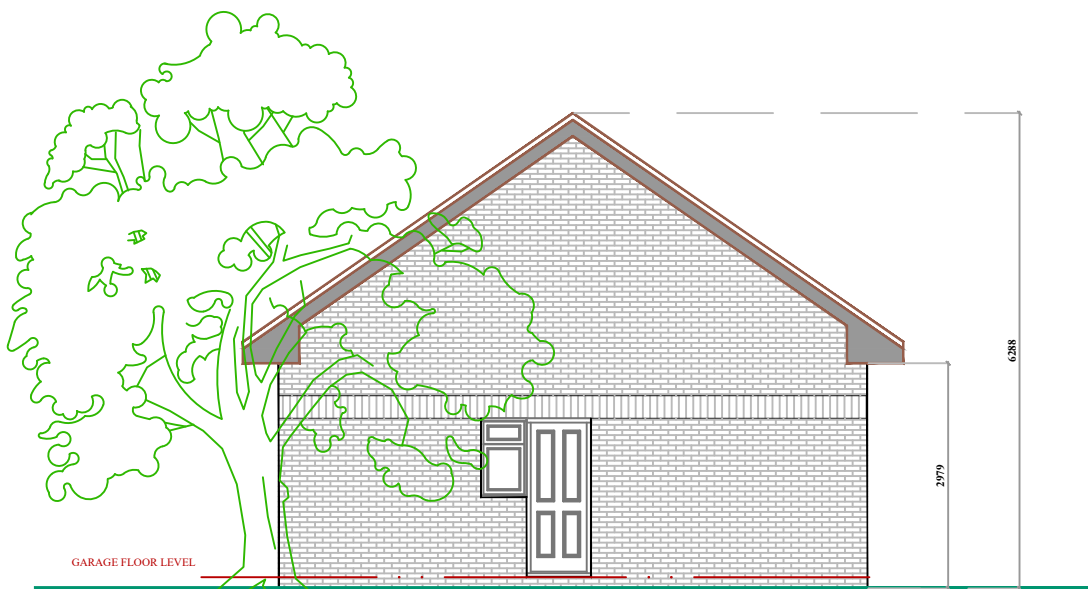

END ELEVATION TO GARAGE

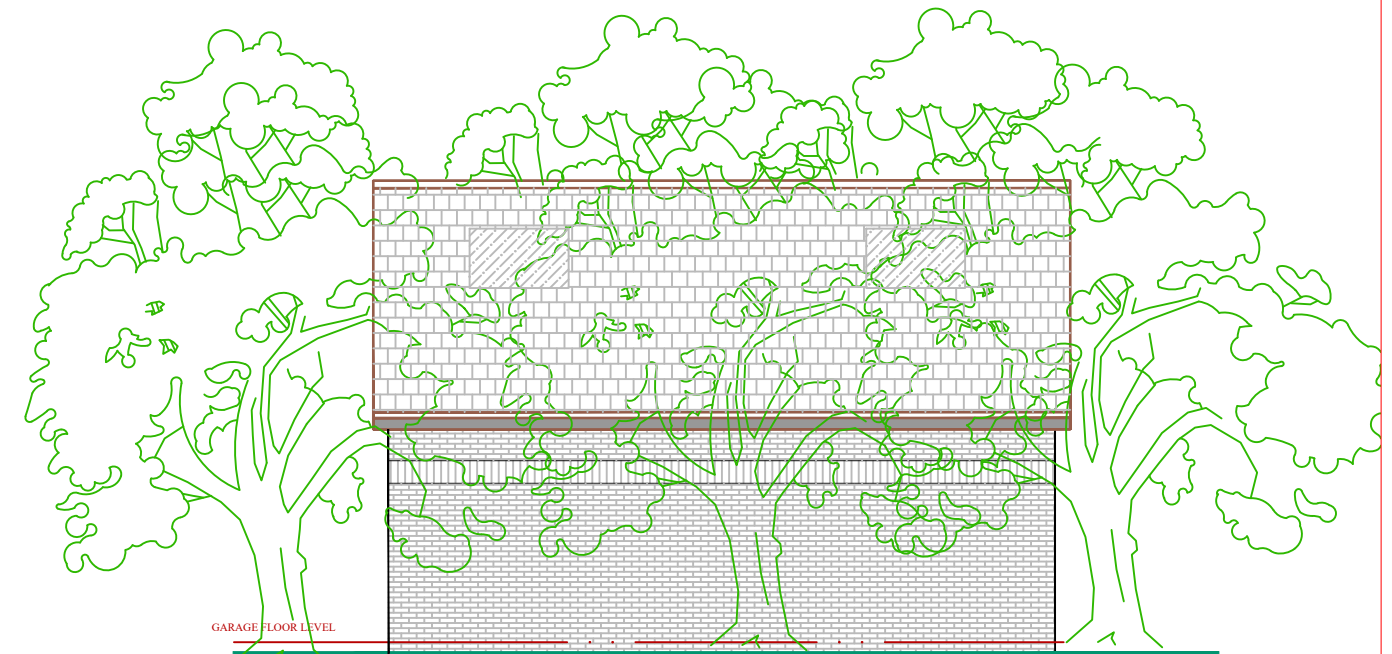

ELEVATION TO GARAGE REAR

ELEVATIONS

SEAL DESIGN
INTERIOR AND ARCHITECTURAL DESIGNERS

CLIENT

11A BRAMALL CLOSE
MILNROW
OL16 4BX

PROJECT

PROPOSED REAR GARAGE

scale

1:100@A3

date

FEBRUARY 2025

DRAWING REF

1416/25/213

REVISION