


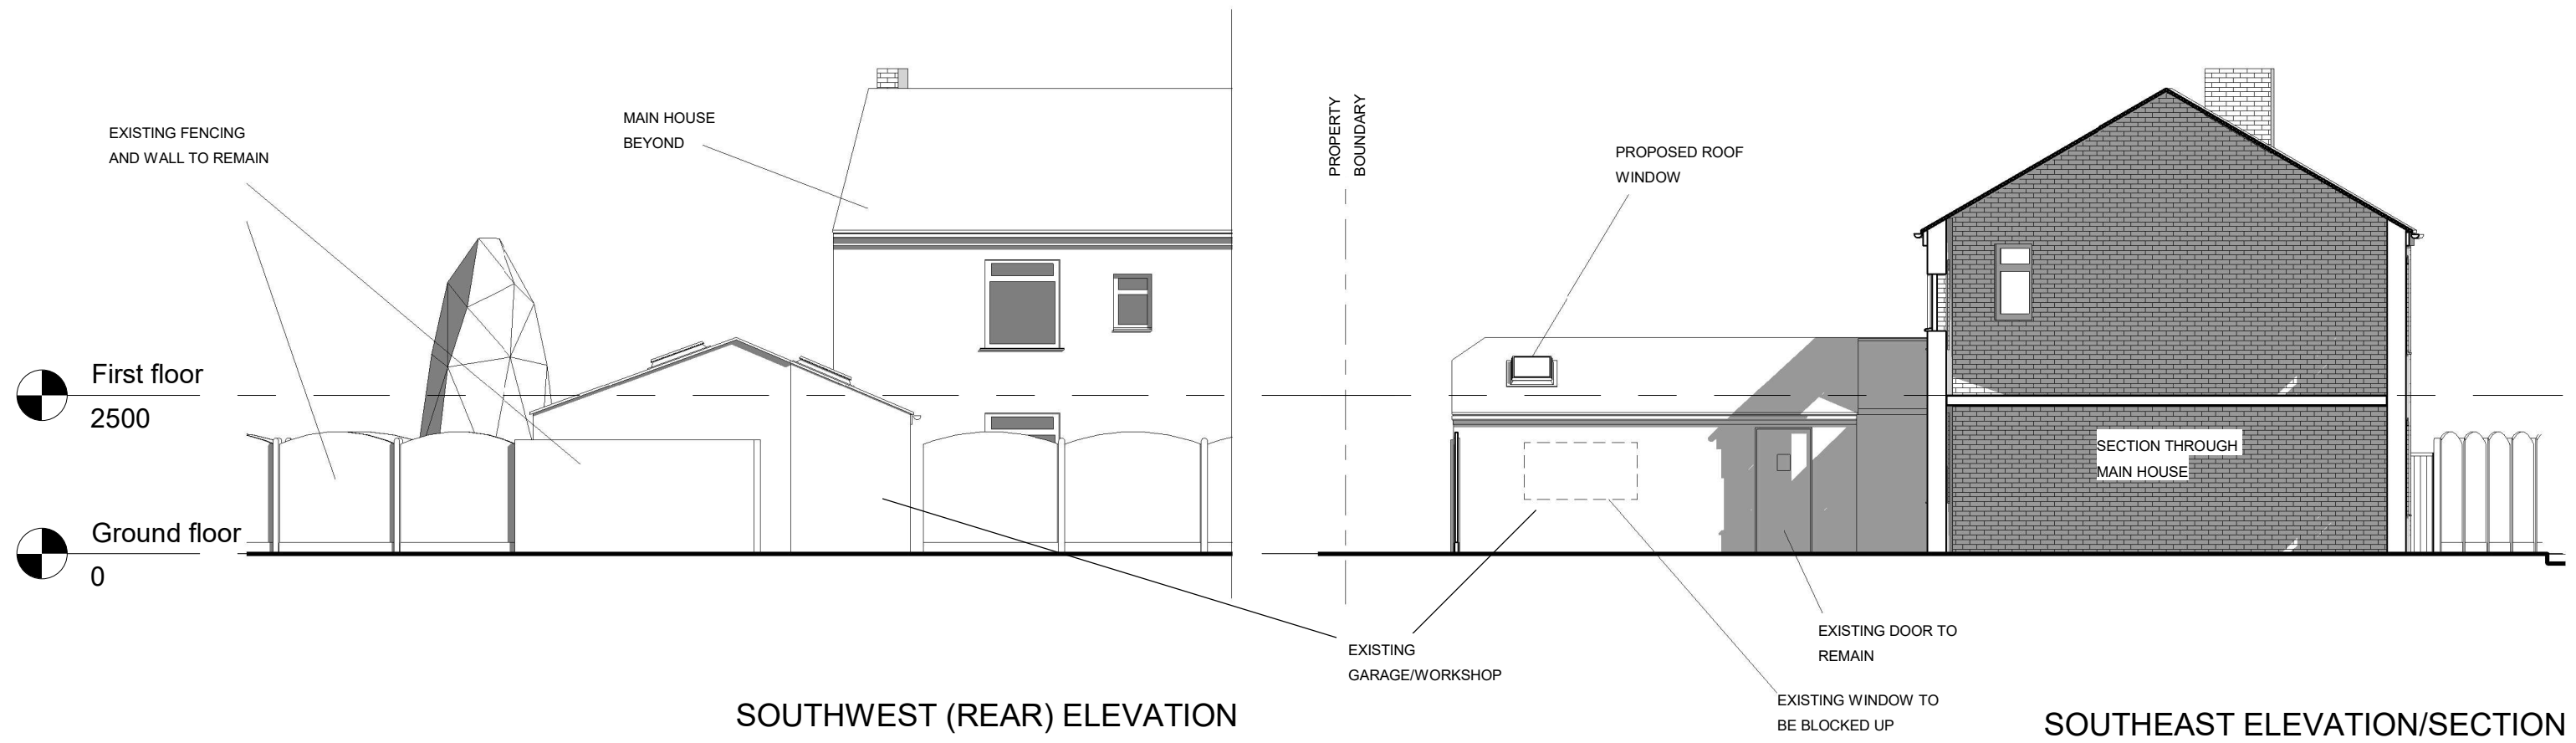

 PLANNING BY DESIGN FROM CONCEPT TO COMPLETION ALL DIMENSIONS TO BE VERIFIED ON SITE THIS DRAWING IS NOT FOR CONSTRUCTION	Rev	190 Grimshaw Lane Middleton M24 2AJ	PROPOSED SOUTHWEST AND SOUTHEAST ELEVATIONS			
	A 04.07.2025 FENCES; NOTES		Date	25.04.2025	Scale @ A3 1:100	No. 10A
			By	JL		
			Drwg ref:	190GrimshawDriveProposedSoutwestAndSoutheastElevations V4		