

DISCLAIMER:
ALL DIMENSIONS TO BE CHECKED ON SITE BY
CHOSEN BUILDER PRIOR TO ORDERING MATERIAL
ETC.
WORK FROM SPACE BUILDING CONTROL DRAWINGS
ONLY TO BE CARRIED OUT ONCE BUILDING
CONTROL DRAWING APPROVAL OBTAINED. ANY
PRIOR WORKING IS AT CONTRACTORS RISK

0 0.5 1.0
GRAPHIC SCALE: 1:25

[illegible]

CODE	SUITABILITY DESCRIPTION
------	-------------------------

STATUS	PURPOSE OF ISSUE
--------	------------------

SPACE
ARCHITECTURAL LIMITED

Space Architectural Ltd.
121 Penny Lane
Haydock, St. Helens
WA110QX
stuart@space-architectural.co.uk

PROJECT


15, Woodfield Road, Middleton,
Manchester, Greater Manchester
M24 1NF

TITLE
Planning Permission Drawings For
Internal & External Remodel -
Proposed Loft Plans

CLIENT

Mr Jamie Larner

DRAWN BY ES	CHECKED BY OH	DATE 28.02.25
SCALE (@ A1) As indicated	PROJECT NUMBER 1220	
DRAWING NUMBER A104		REVISION

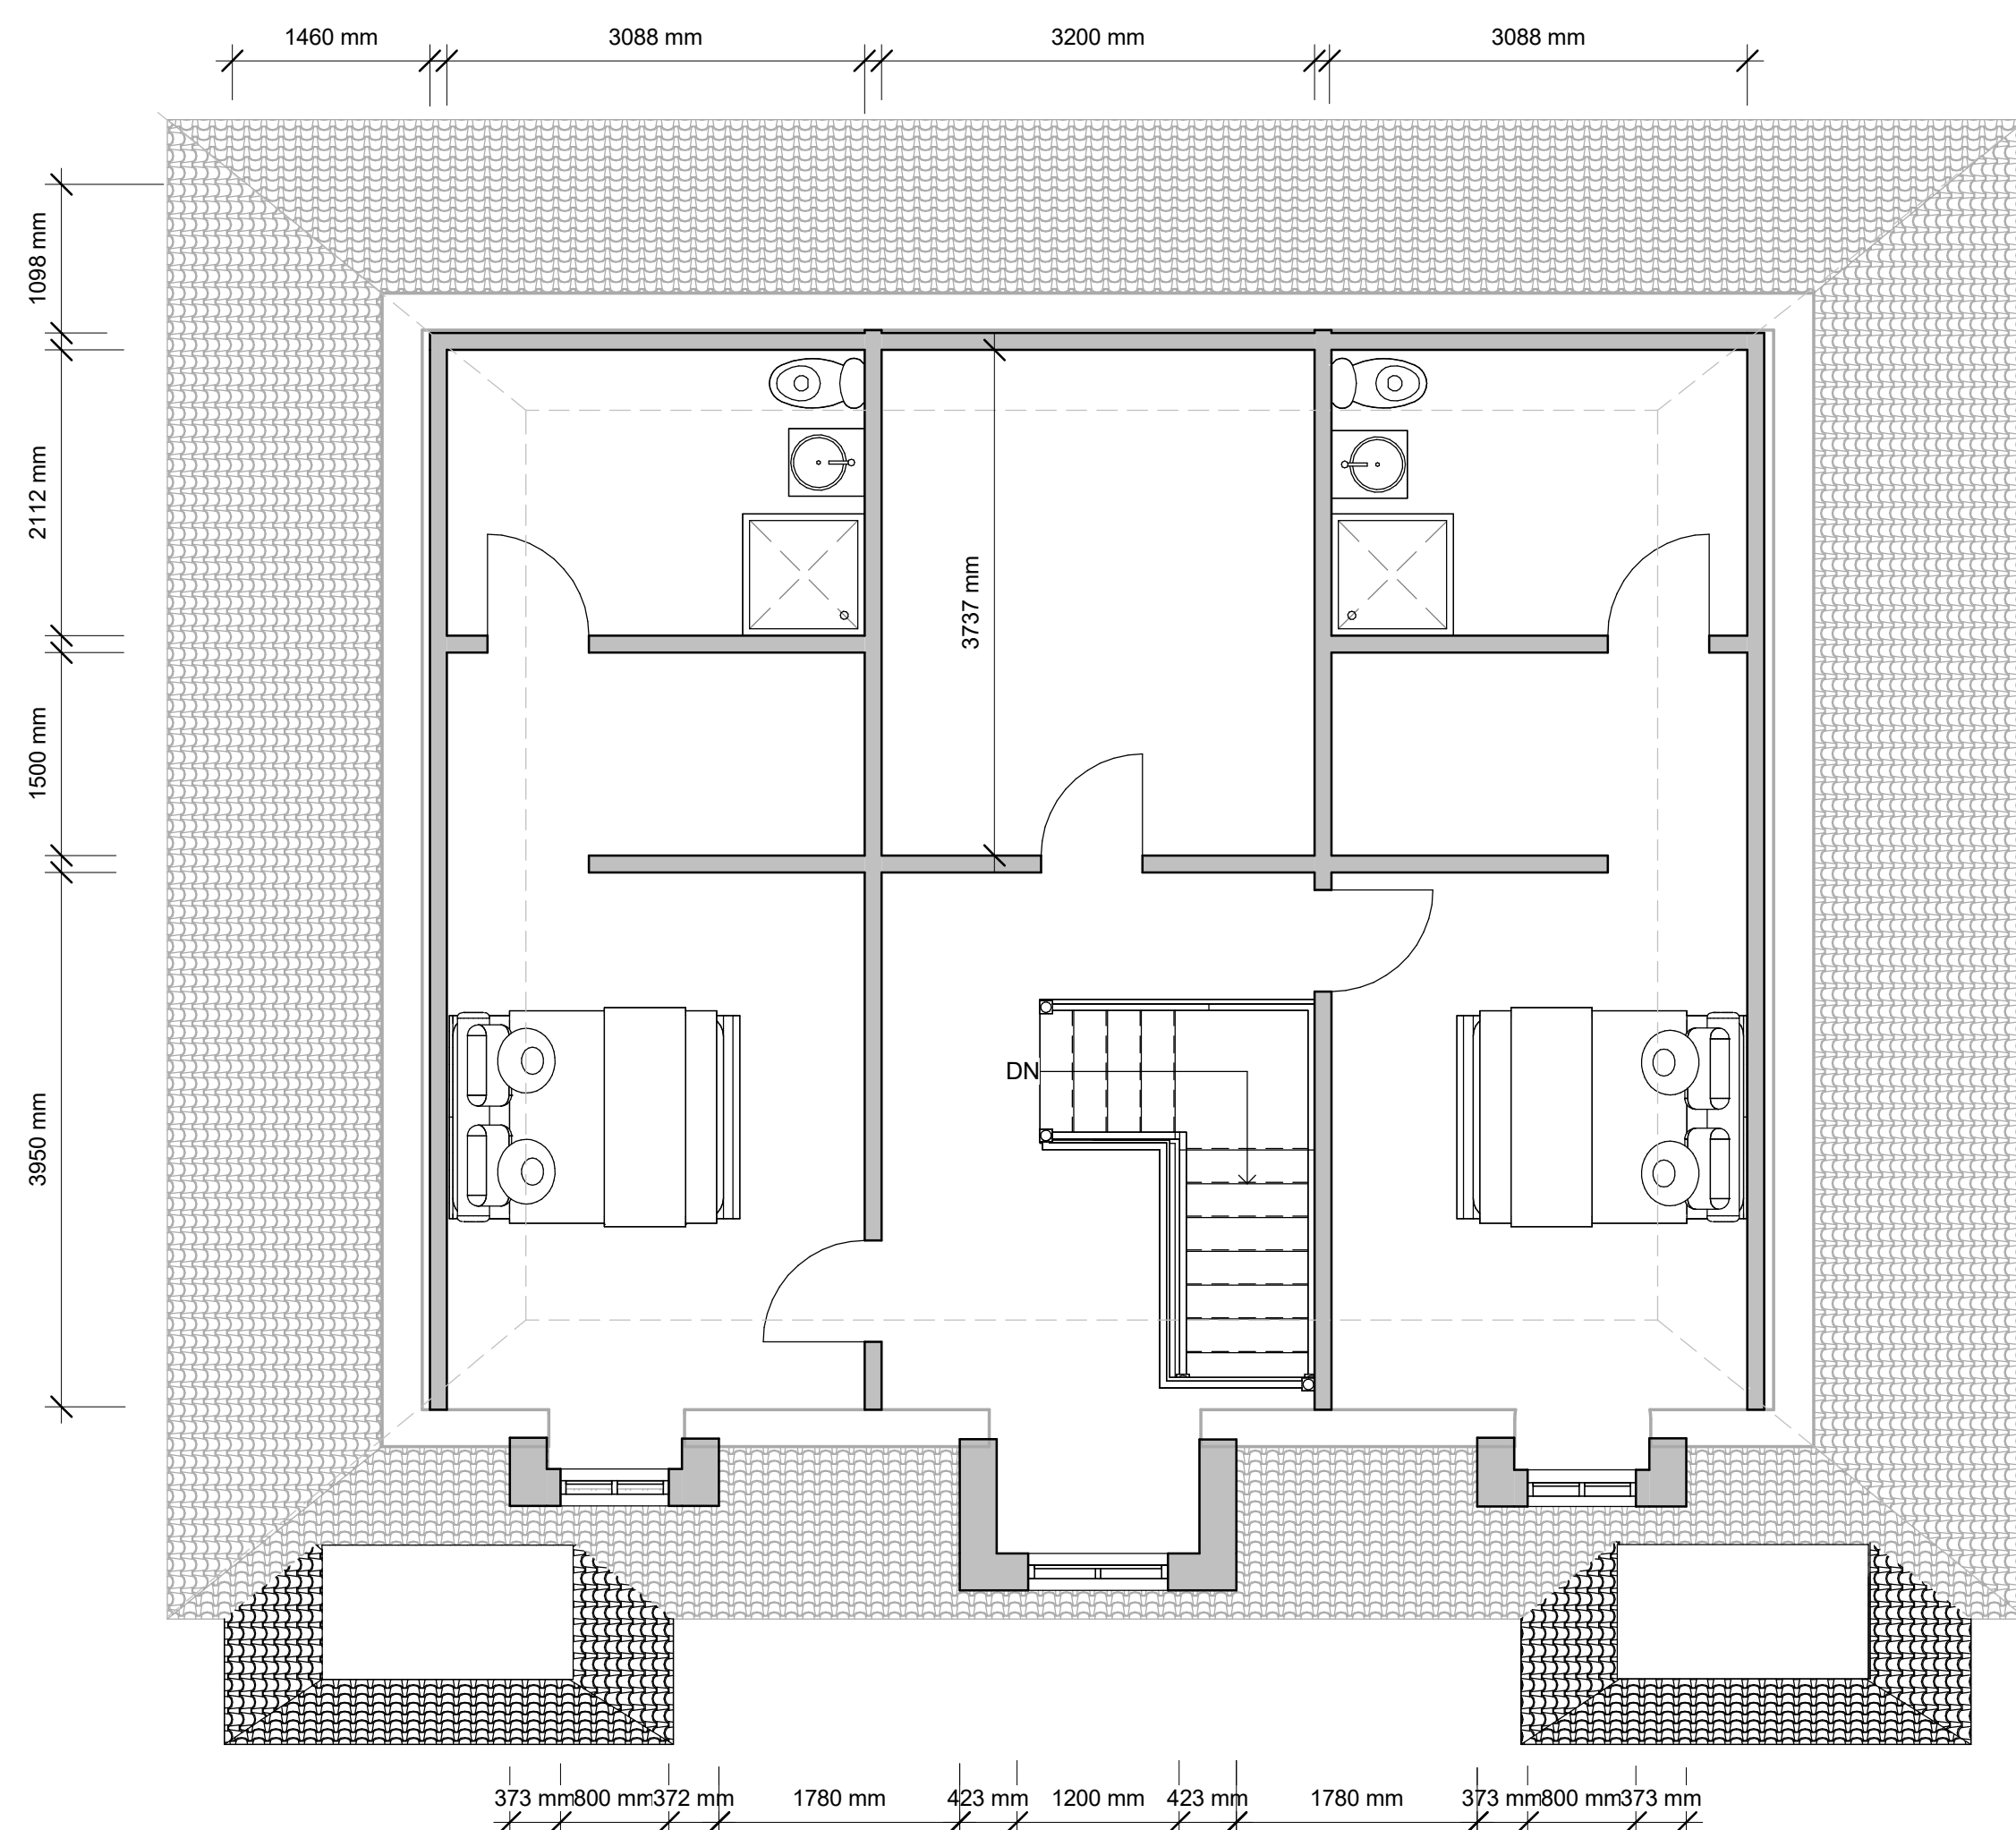

1 Loft Floor



2 **Section 1**
1 : 25