




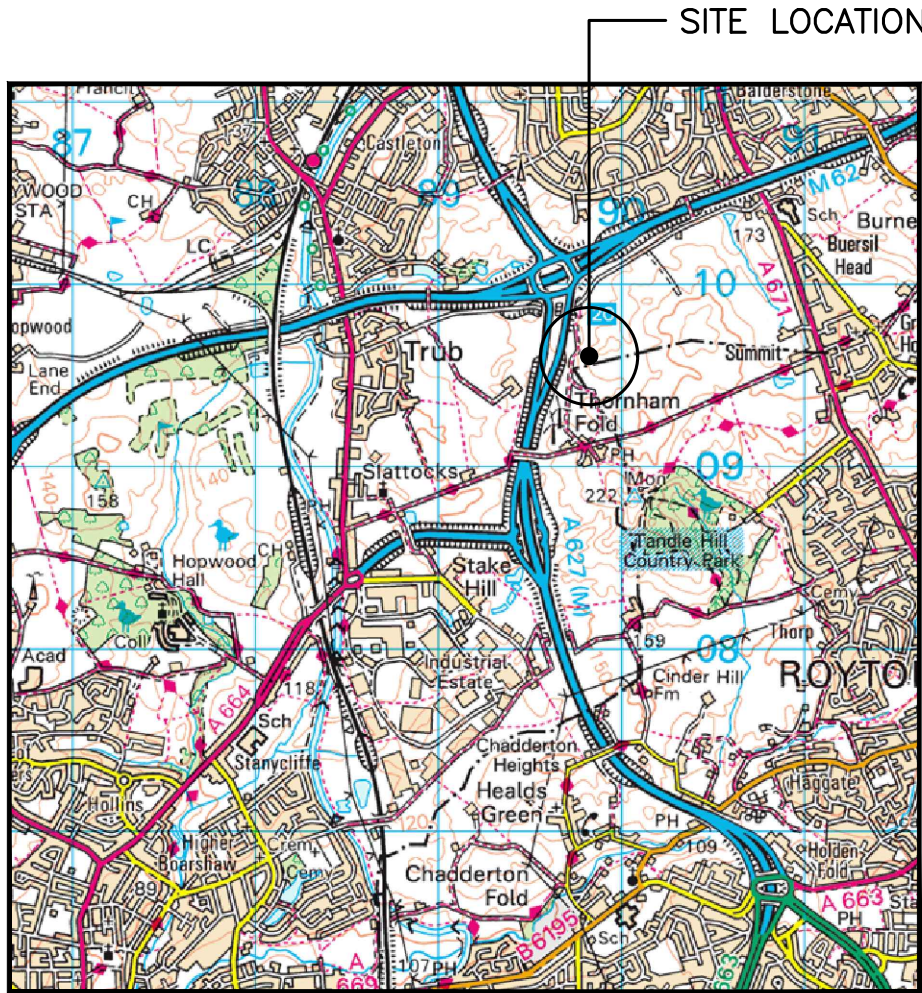

SITE LOCATION
(Scale 1:50000)

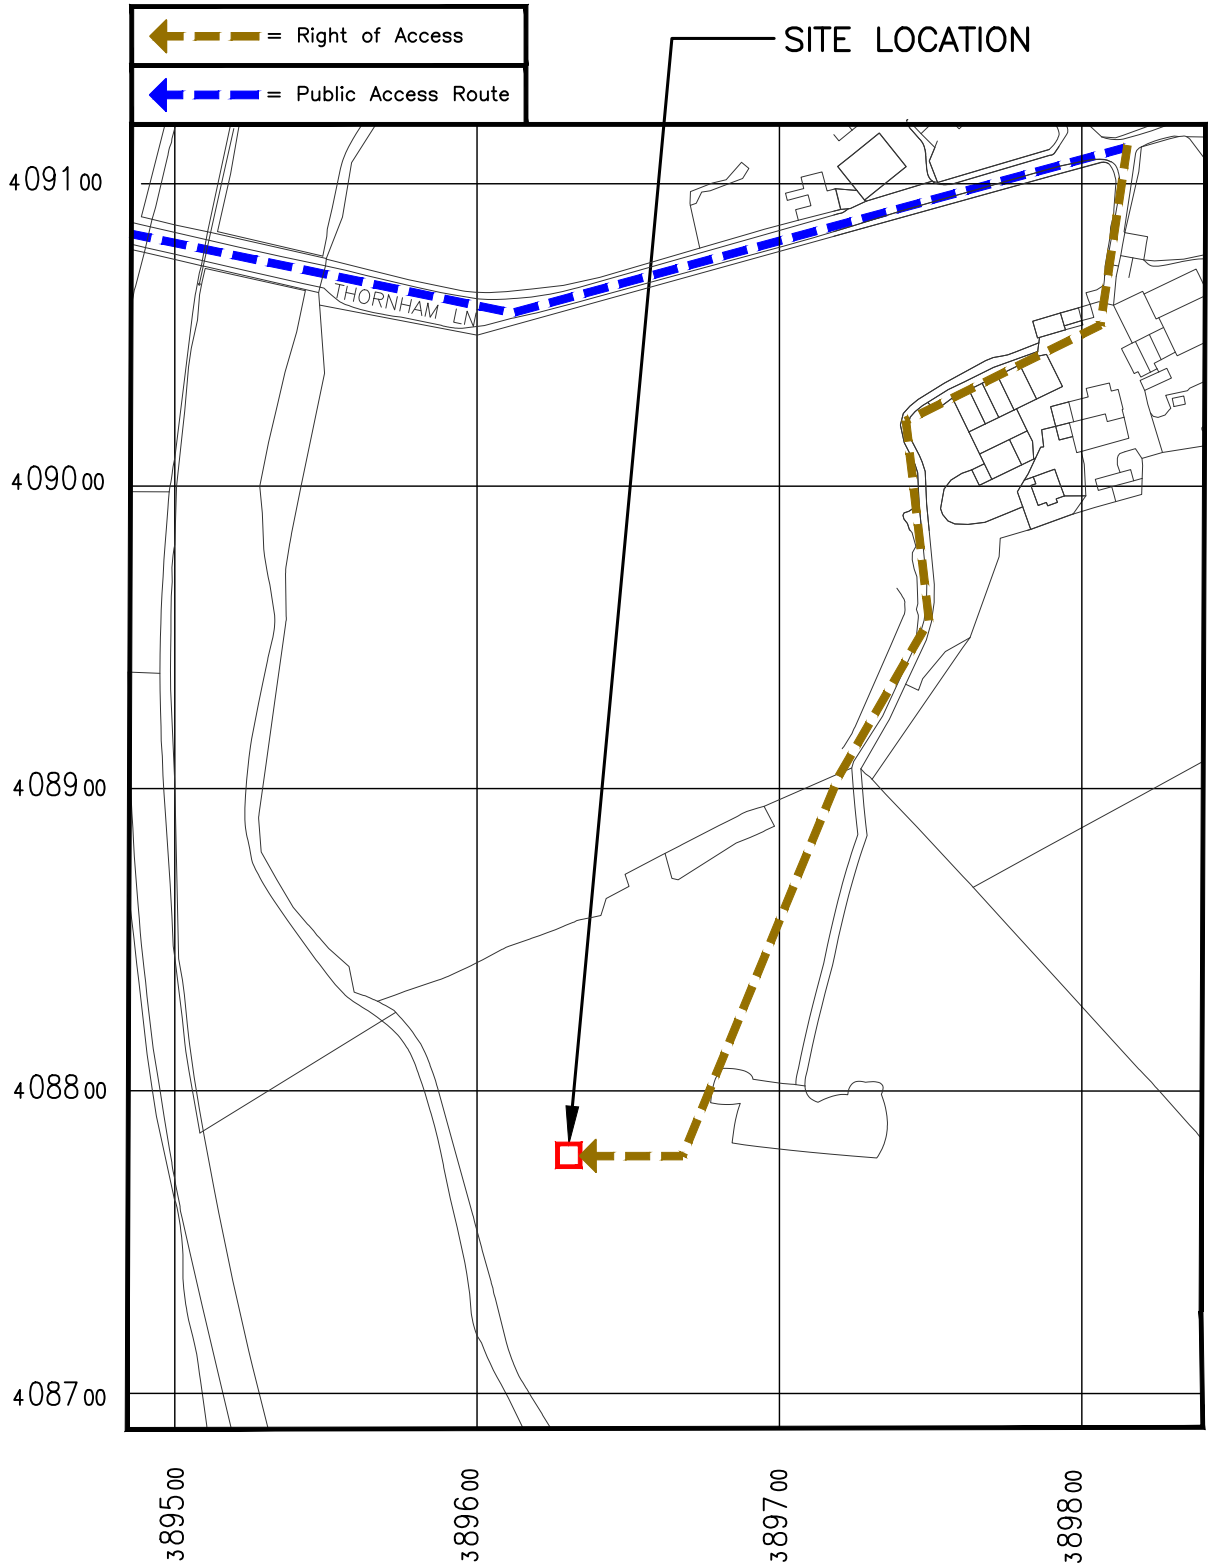

SITE PHOTOGRAPH

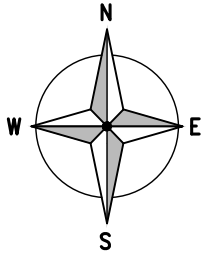

DETAILED SITE LOCATION
(Scale 1:2500)




ALL DIMENSIONS ARE IN mm UNLESS NOTED OTHERWISE

N.G.R | E: 389607 | N: 408767

DIRECTIONS TO SITE:

HEAD SOUTH ON A627(M), TAKE THE EXIT TOWARDS A664/MIDDLETON/CASTLETON, AT SLATTOCKS INTERCHANGE, TAKE THE 2ND EXIT ONTO A627(M) HEADING TO CASTLETON/A664/MIDDLETON, AT THE ROUNDABOUT, TAKE THE 4TH EXIT ONTO ROCHDALE RD/A664, TURN RIGHT ONTO THORNHAM LN, TURN LEFT, DESTINATION WILL BE ON THE RIGHT

A	PLANNING ISSUE	JP	DP	13/12/24
REV	MODIFICATION	BY	CH	DATE

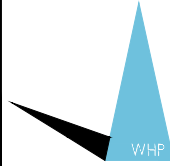

WHP Telecoms Ltd

Faraday Court
401 Faraday Street
Birchwood Park
Warrington WA3 6GA
Tel: 01925 424100 Fax: 01925 424101
e-mail: info@whptelecoms.com



Cell Name	Opt.
LAND AT CINDER HILL FARM	A

Cell ID No			
CSID	—	VF	✓ VMO2
30905800	—		25790
Project No.	—	TM Cell ID	— N/A
—	—		—

Site Address / Contact Details
LAND AT CINDER FARM THORNHAM ROAD ROCHDALE GREATER MANCHESTER M24 2SD

Drawing Title: SITE LOCATION MAPS

Purpose of issue:	PLANNING	Dwg Rev:
-------------------	----------	----------

Drawing Number:	100	A
-----------------	-----	---

Surveyed By:	Original Sheet Size:	Pack Issue:
TC	A3	

Drawn:	Date:	Checked:	Date:	B
JP	13/12/24	DP	13/12/24	