

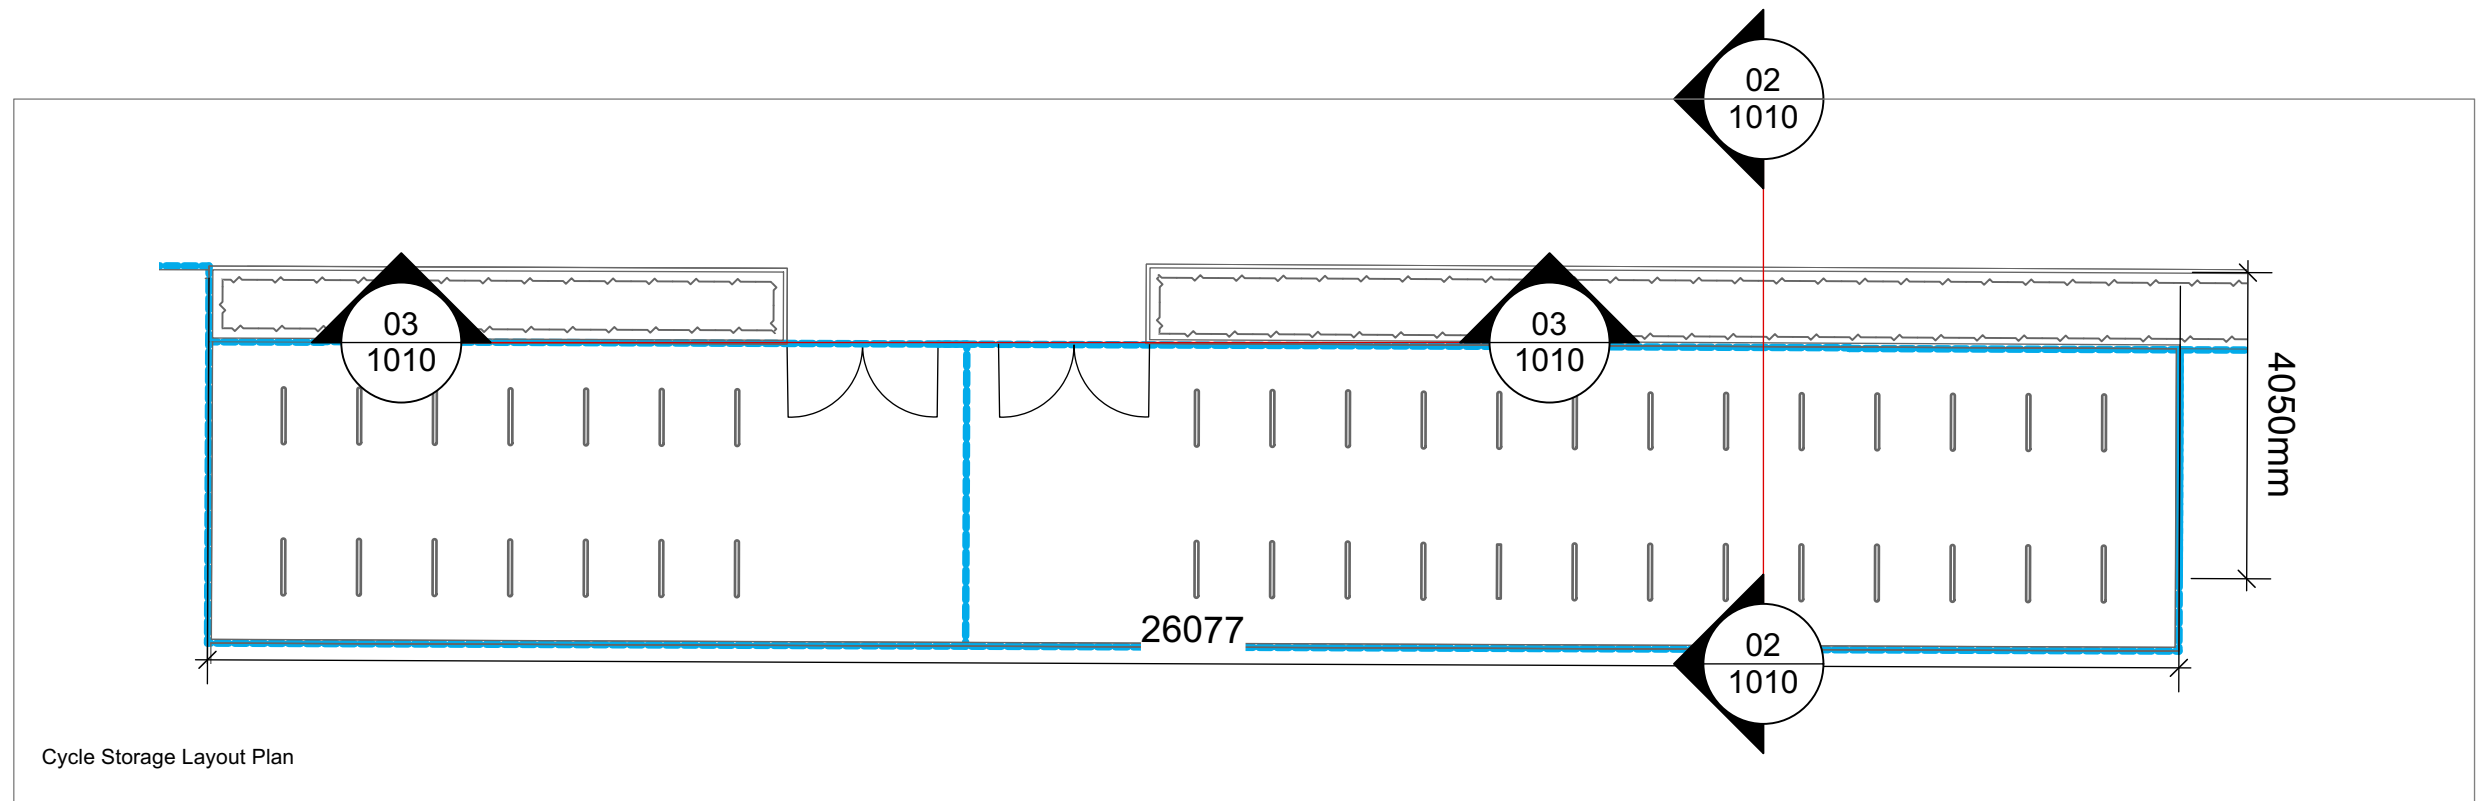


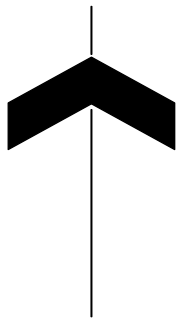


Cycle Storage Layout Plan

01 Cycle Storage: Plan
Scale: 1:100

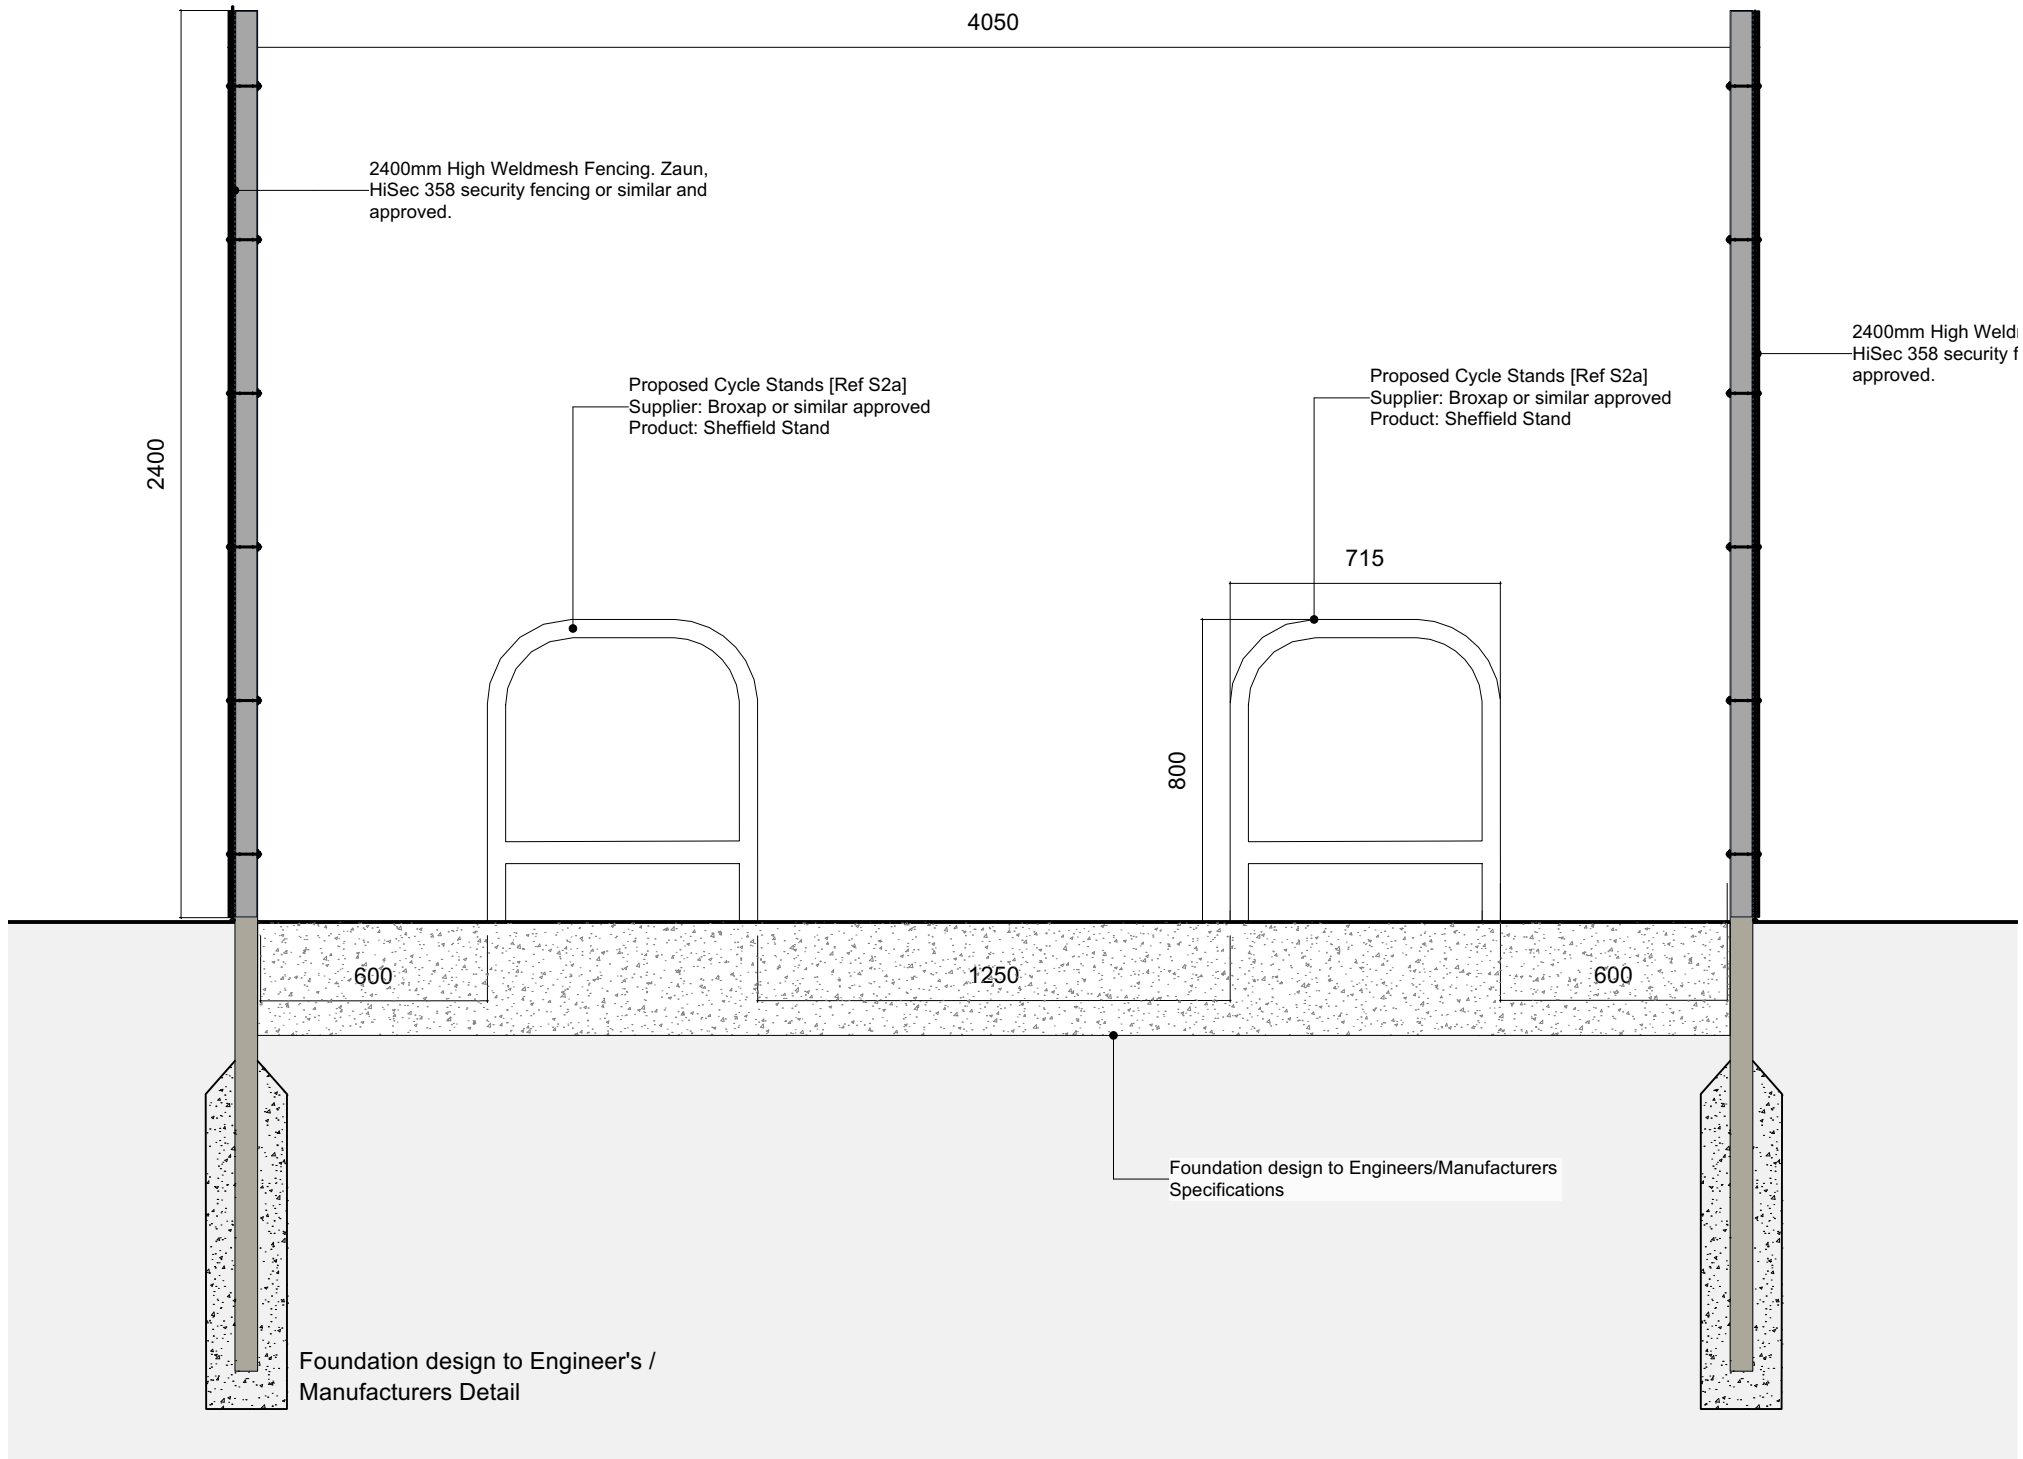

02 Cycle Storage: Section
Scale 1:20

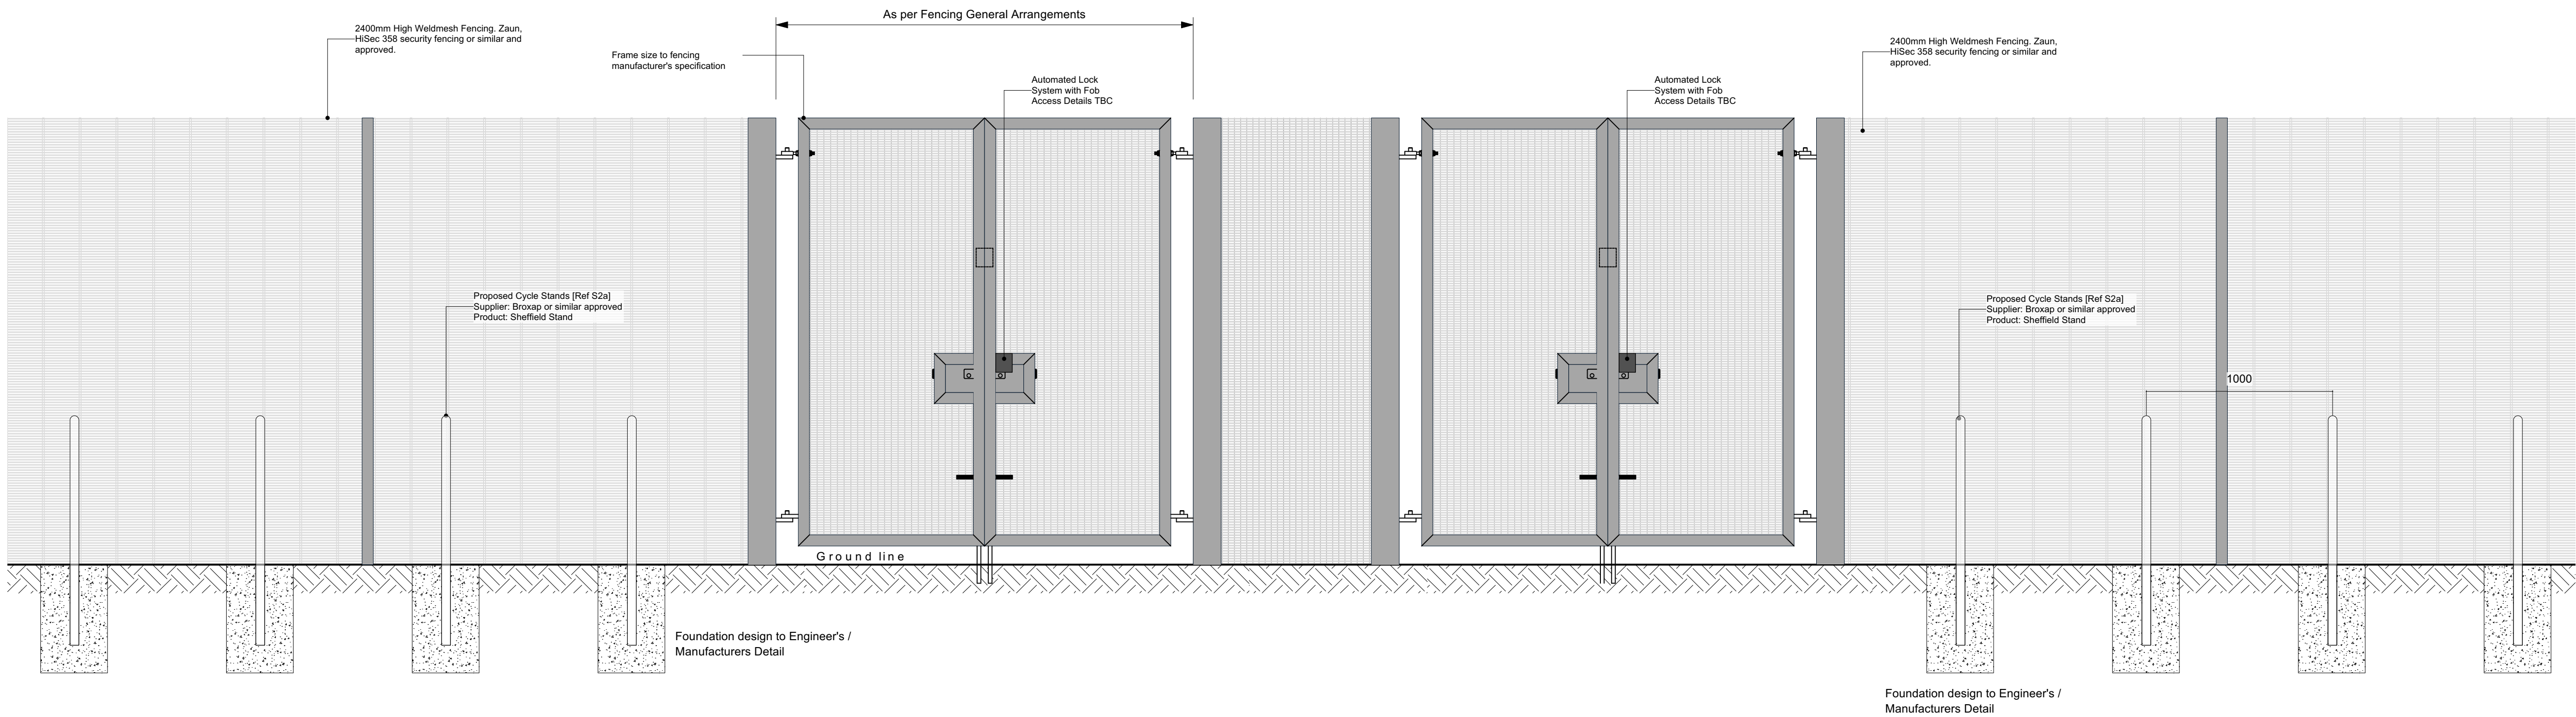

03 Cycle Storage: Section and Elevation
Scale 1:20

- Note**
1. Do not scale from this drawing
 2. To be read in conjunction with Project Risk Register REF: FE0012-ALA-XX-XX-T-L-00001
 3. To be read in conjunction with Landscape Outline Specifications REF: FE0012-ALA-XX-XX-T-L-0001
 4. To be read in conjunction with all submitted Landscape Architect's drawings.
 5. To be read in conjunction with all other consultants' drawings.
 6. All prints of this drawing must be made in full colour.
 7. Information shown outside extent of works is for illustrative purposes only.
 8. Specification and details of build ups to paving, kerbs, edges and structures to be advised by Civil Engineers.
 9. The contractor is to check all levels and dimensions before construction. Any discrepancies are to be brought to the attention of Ares Landscape Architects before commencing on site.
 10. Sub contractor / specialist fabricator to provide shop drawings and issue to Ares Landscape Architects for confirmation and approval of design intent only prior to fabrication of specialist design packages. Sign off of structural design by Project Engineer.

KEY

ID	RISK	MITIGATION	DATE MITIGATED
RESIDUAL PROJECT RISKS			

DATE	REV	DESCRIPTION OF REVISION	DRAWN BY	APPROVED BY
07/05/2025	P03	Issued for Planning	MM	
REVISIONS				

DEIR:
250

STATUS
S2 - For Planning

ares
LANDSCAPE ARCHITECTS
Ares Landscape Architects LTD
Gatecrasher,
51 Eyre Lane
Sheffield
S1 4PB
t: 0114 276 2000
e: sheffield@aresdesign.co.uk
w: aresdesign.co.uk

CLIENT :
Wates Construction

PROJECT TITLE :
Hopwood Hall College

DRAWING TITLE :
Cycle Store Details

DRAWING SCALE :
1:20
PAPER SIZE :
A1

DRAWN BY :
LS
APPROVED BY :
MM

DRAWN DATE :
04/03/2025
ALA PROJECT CODE :
ALAB66

DRAWING NUMBER :
FE0012-ALA-XX-XX-D-L-1010

STATUS :
S2

REVISION :
P03